


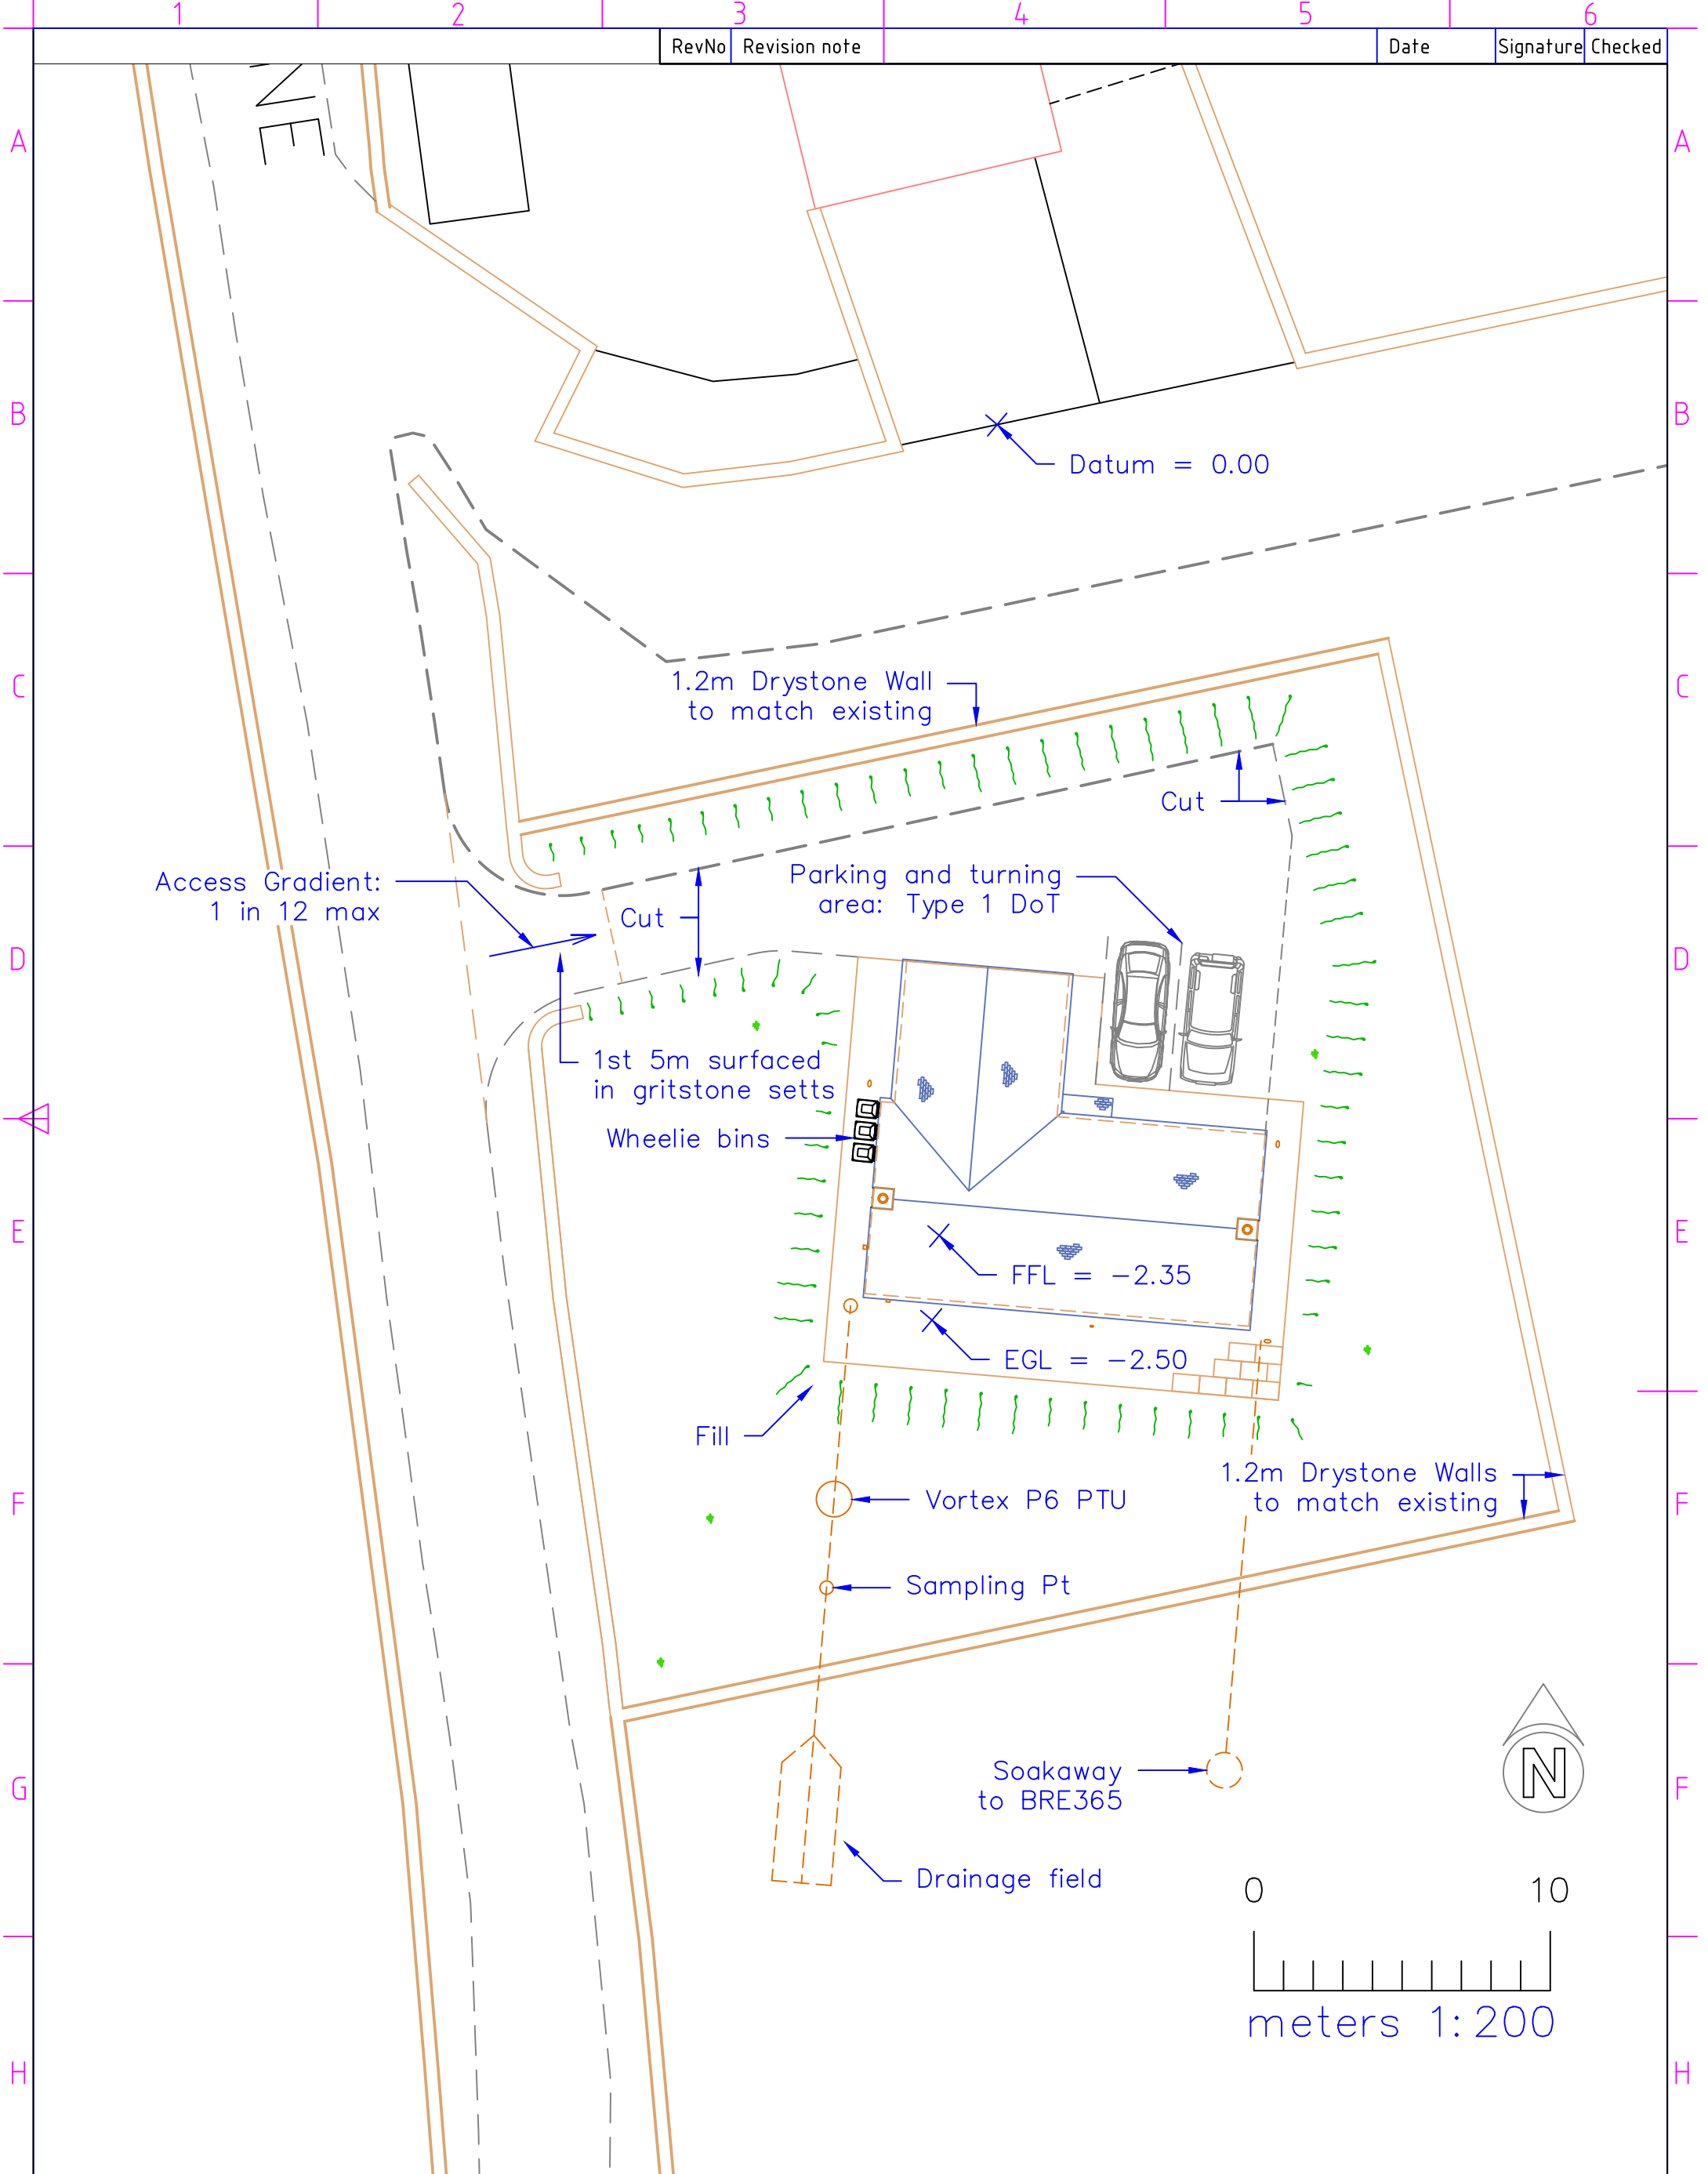

RevNo	Revision note	Date	Signature	Checked
-------	---------------	------	-----------	---------

Itemref	Quantity	Title/Name, designation, material, dimension etc			Article No./Reference	
Designed by A W Newby		Checked by R Shaw	Approved by - date W Shaw 04/01/2021	File name Pr Block.dwg	Date 04/01/2021	Scale 1:200
PME Planning Services				Proposed Block Plan		
				3	Edition Rev 0	Sheet 1/1