




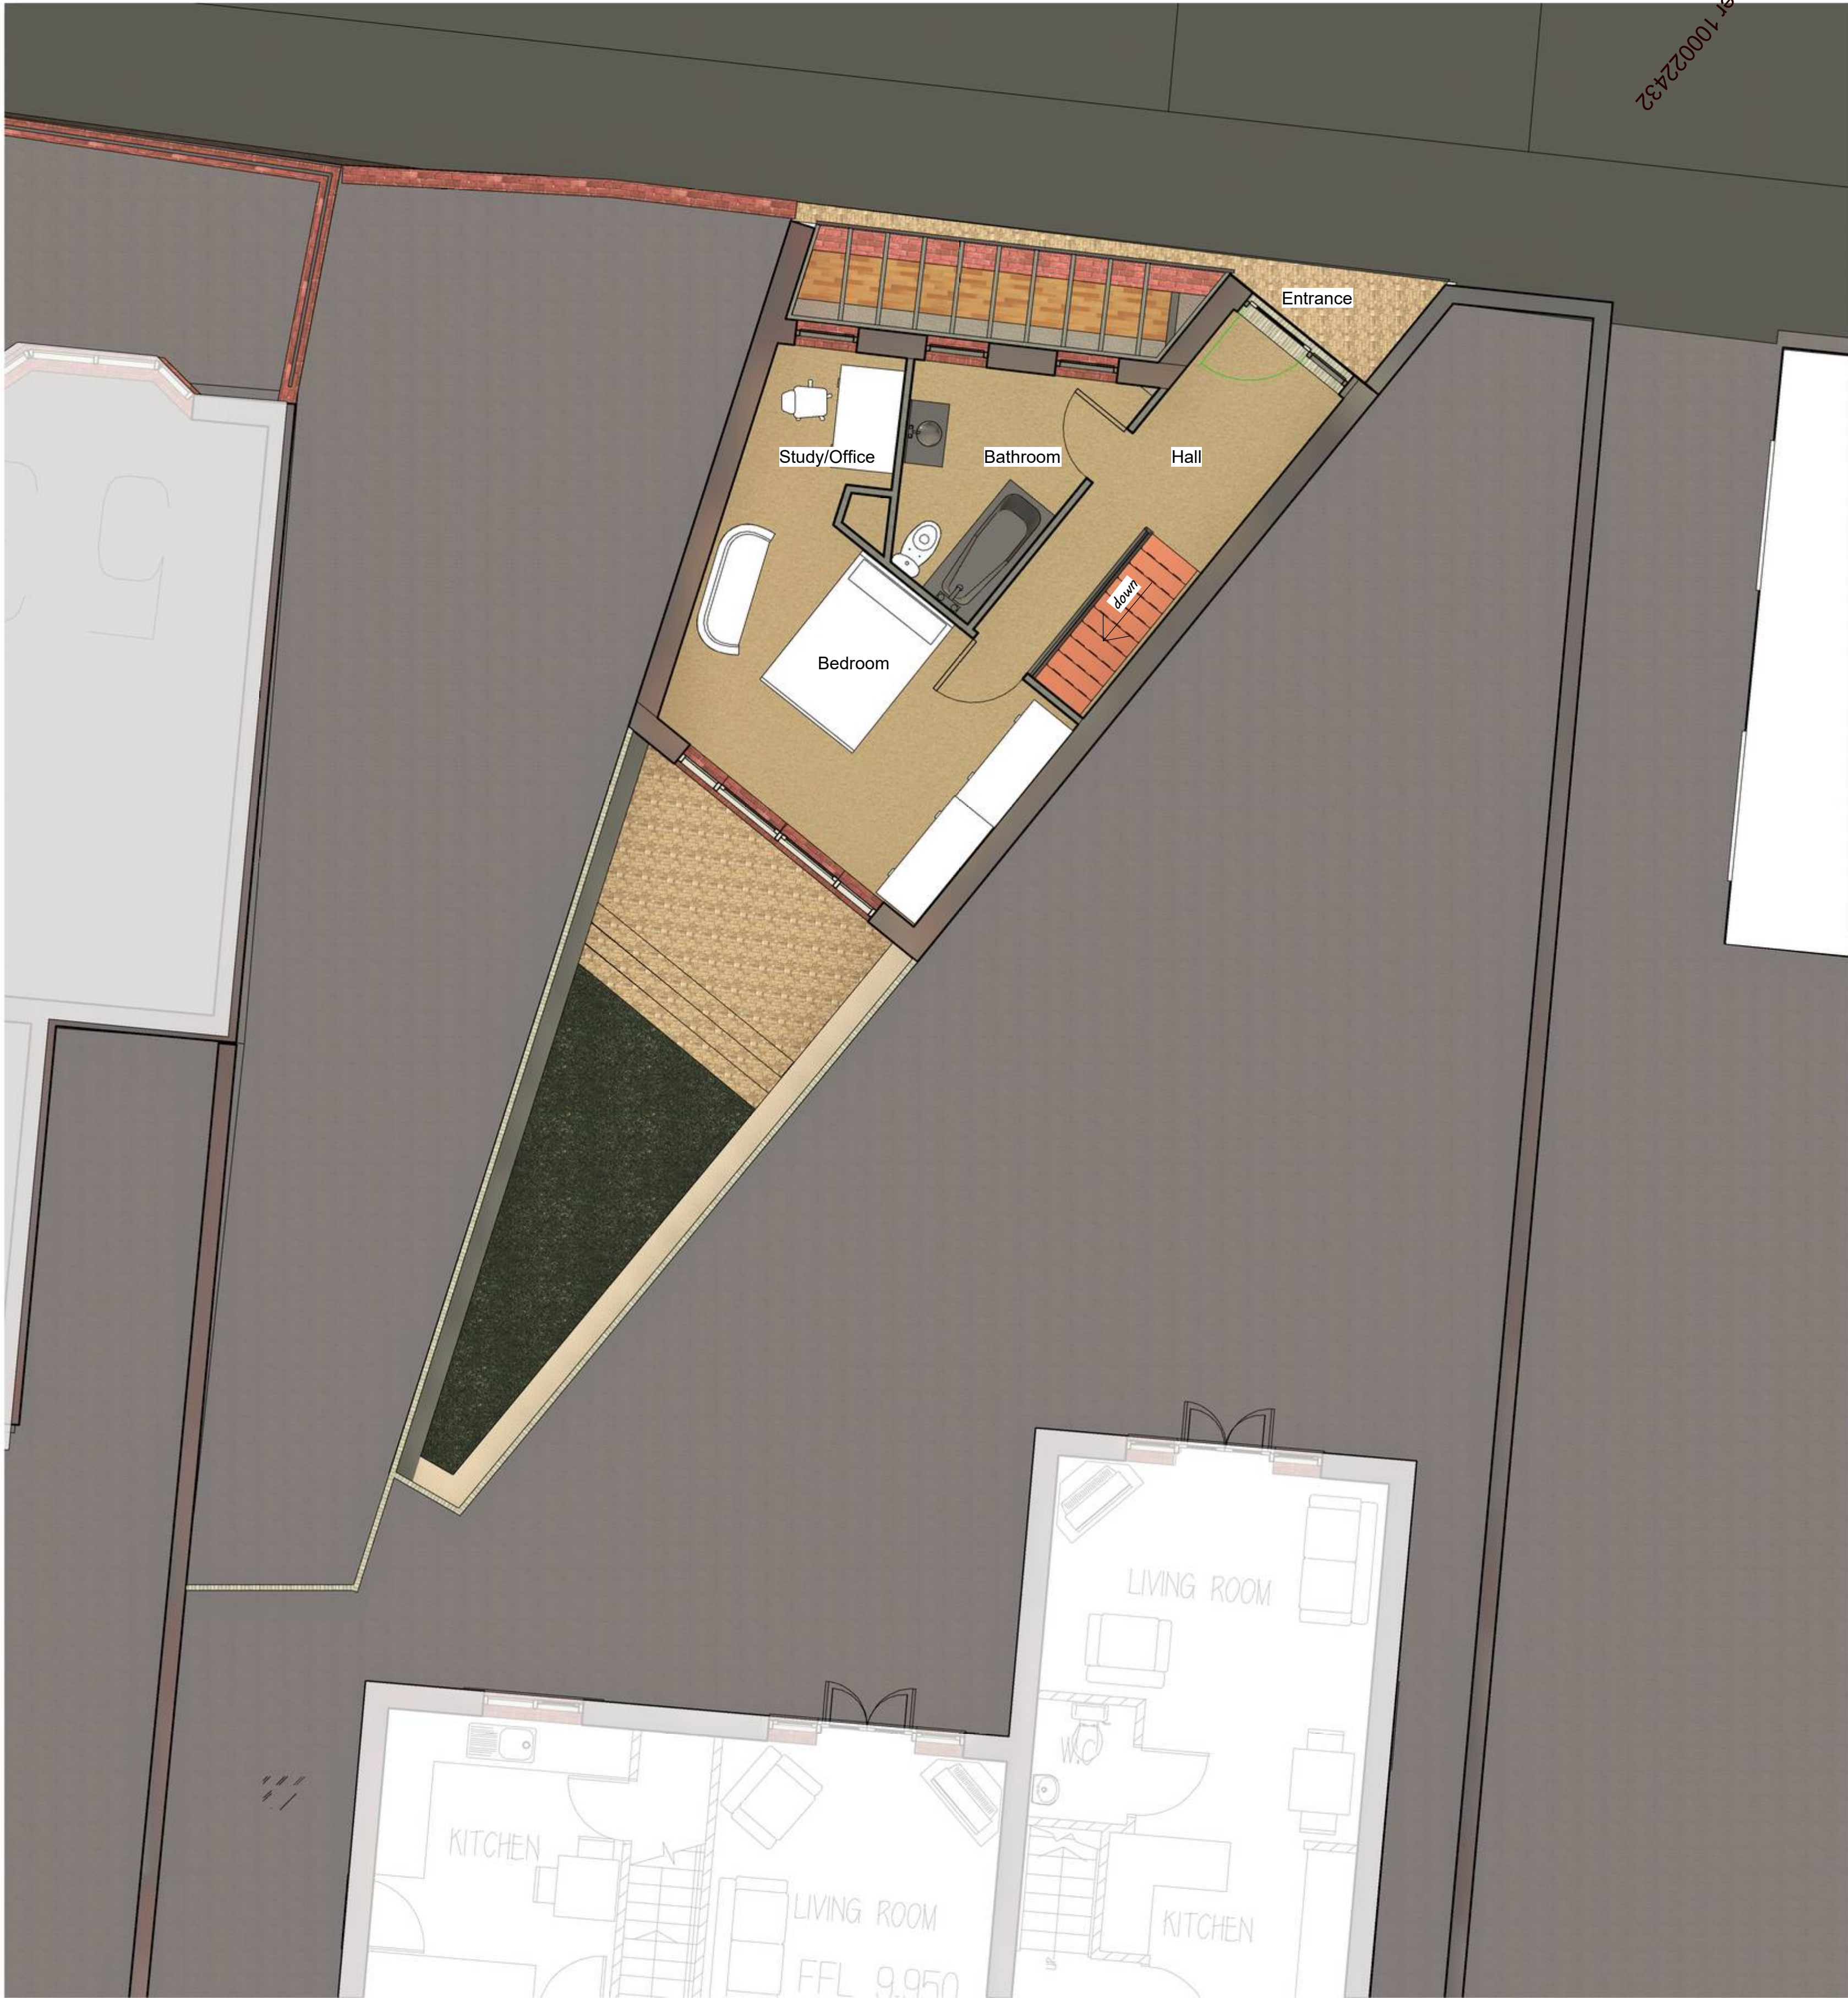



Level 1 - Street Level For Illustrative purposes only
1 : 50

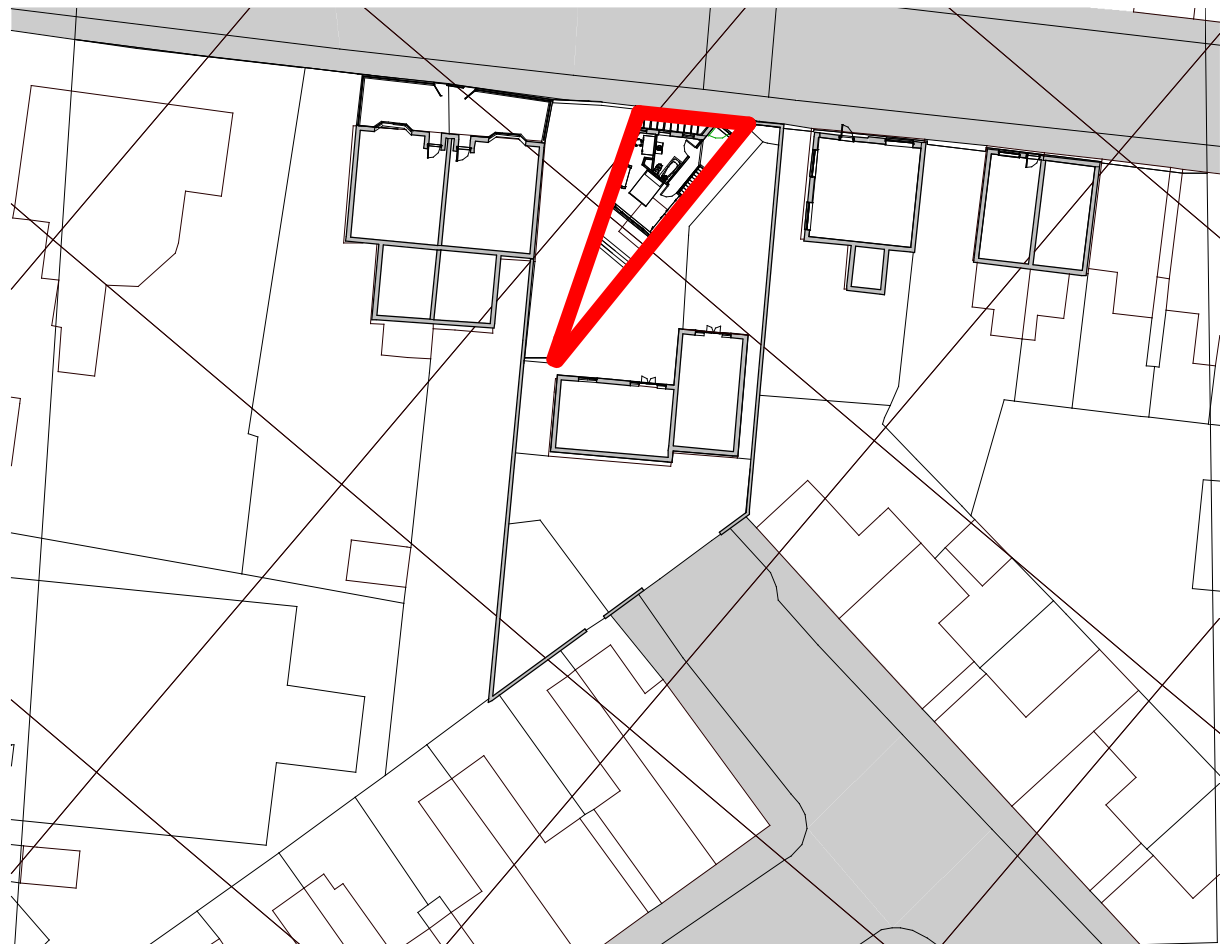


Block Plan For Illustrative purposes only
1 : 500

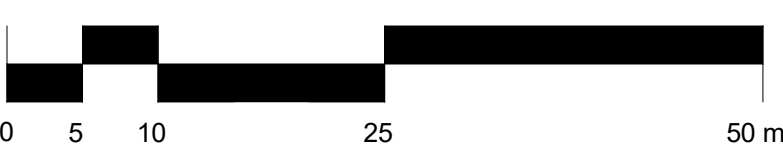

Location Plan
1 : 1250

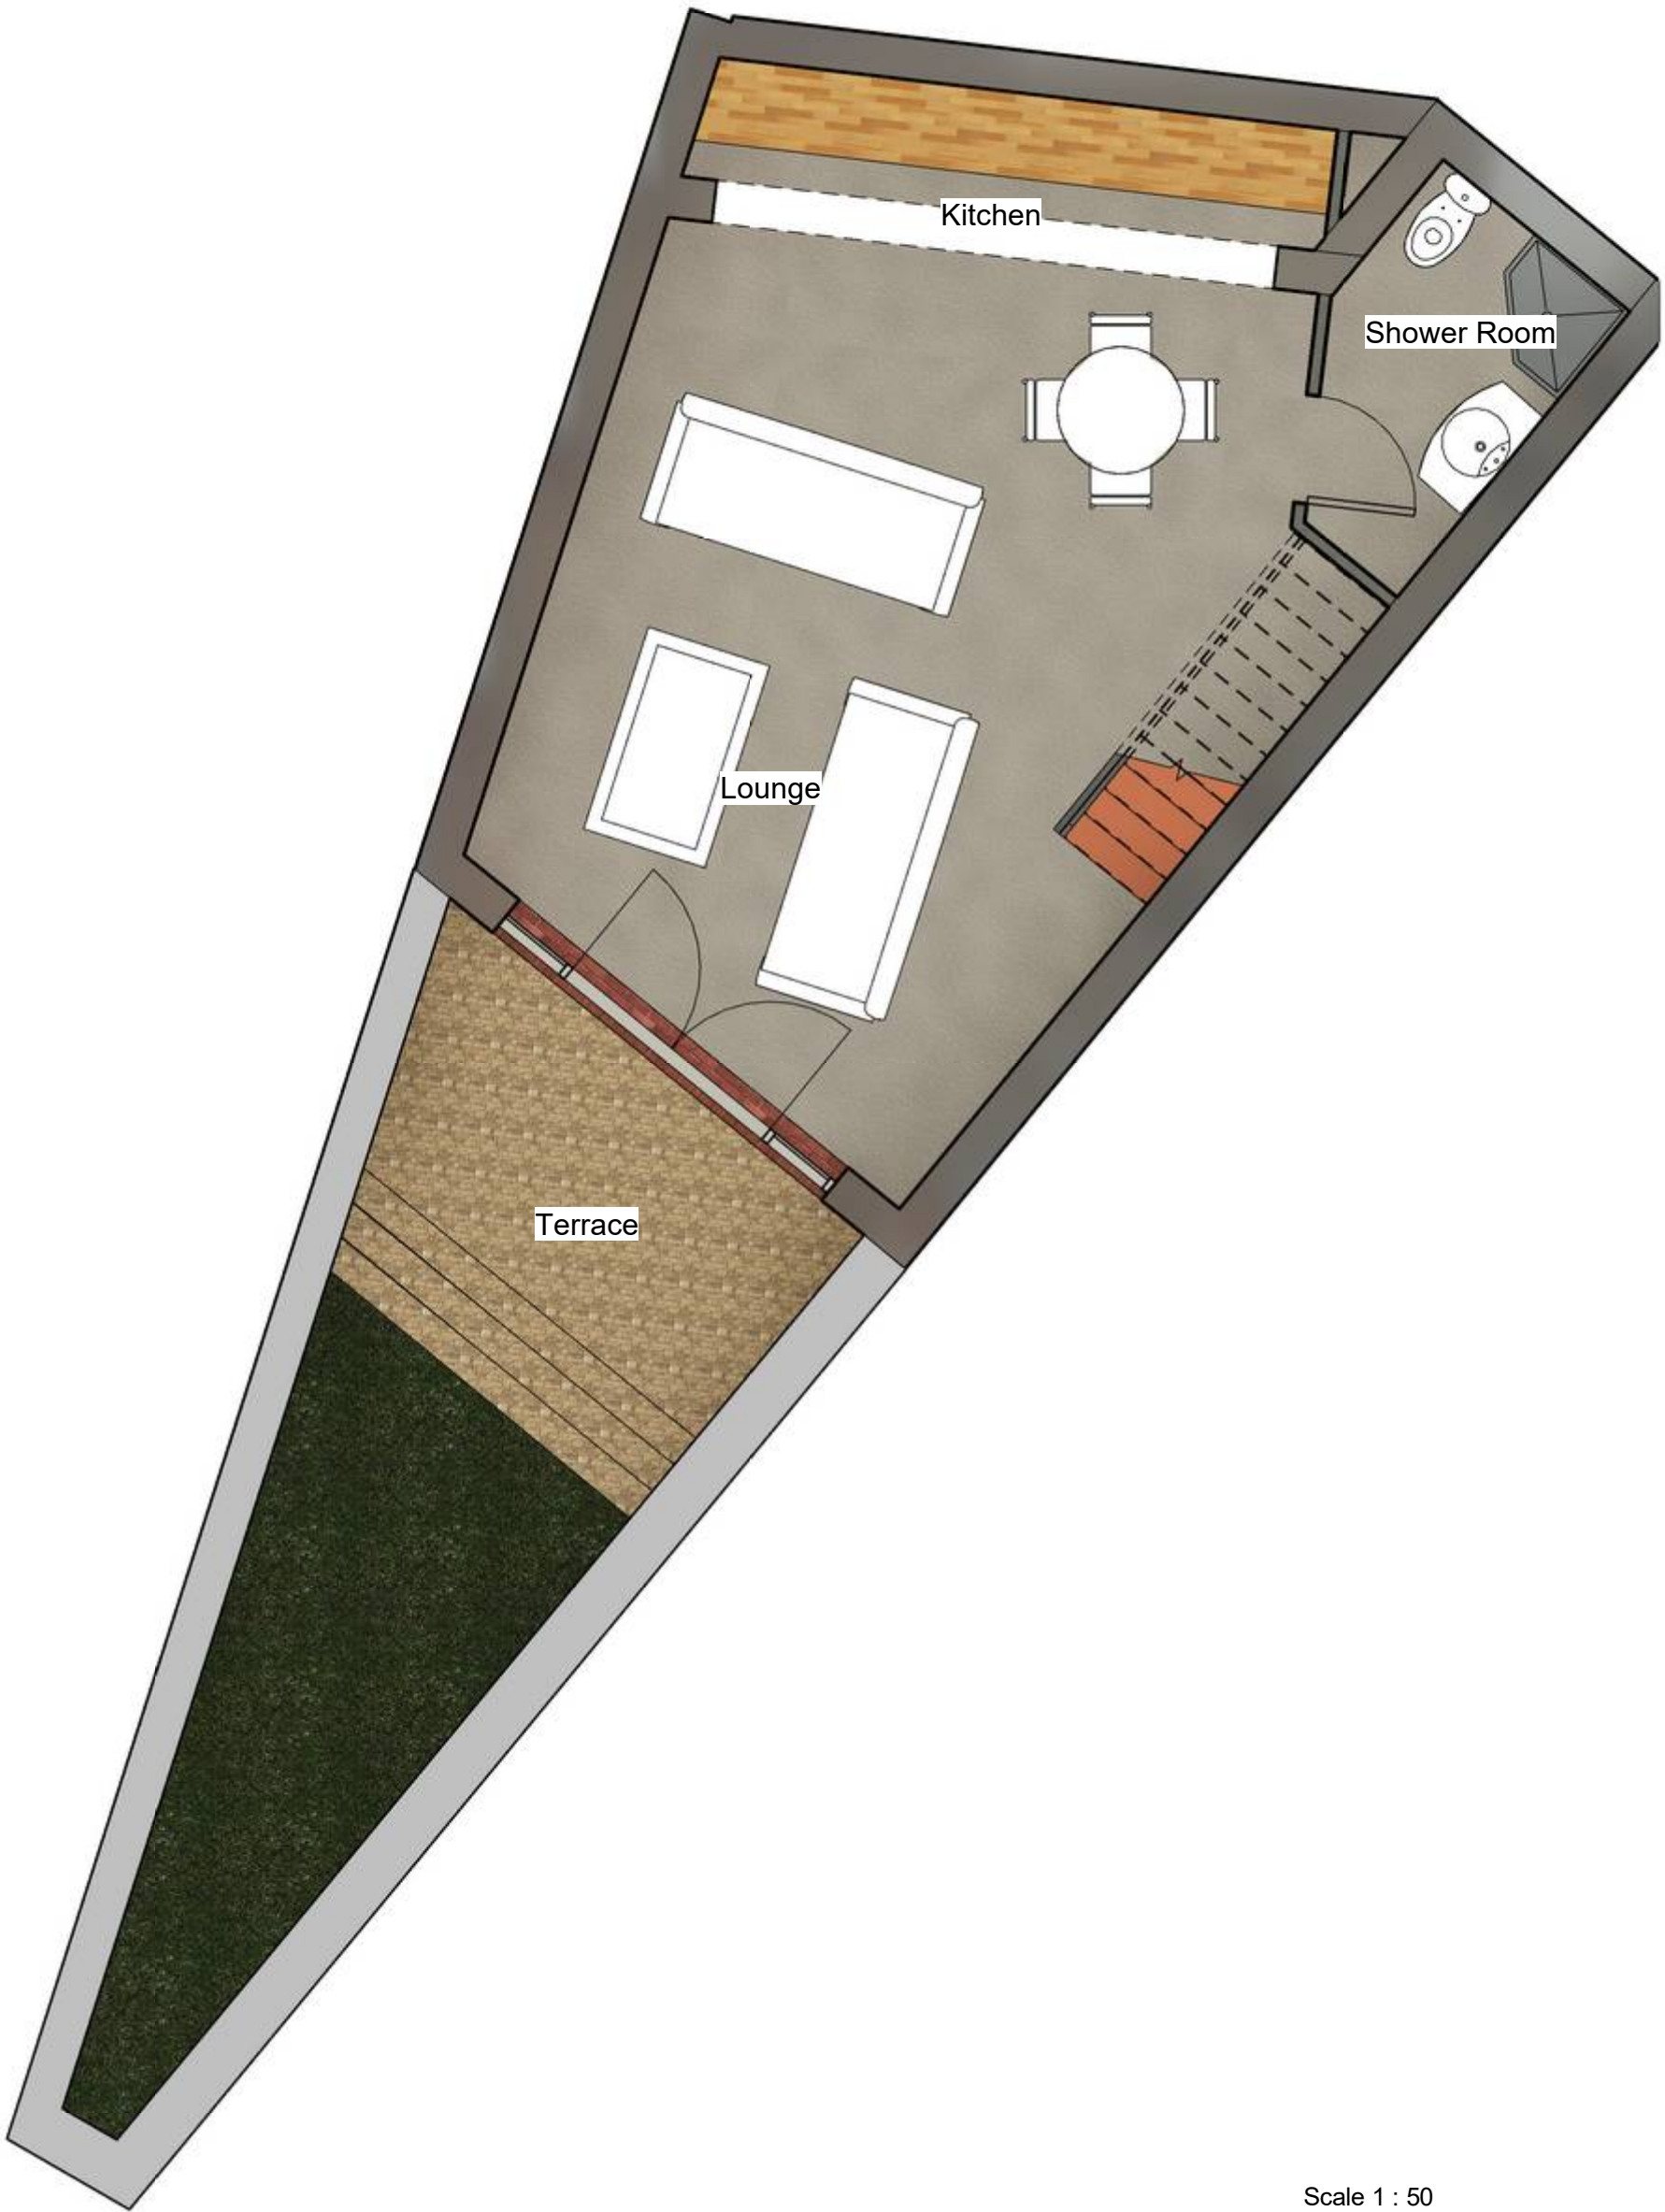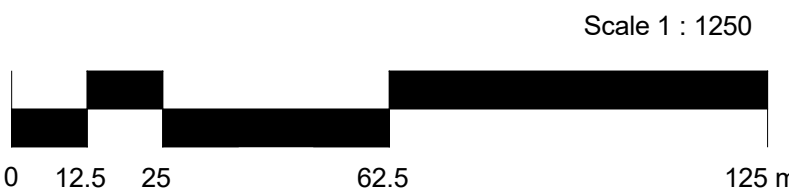

Level -1 For Illustrative purposes only
1 : 50

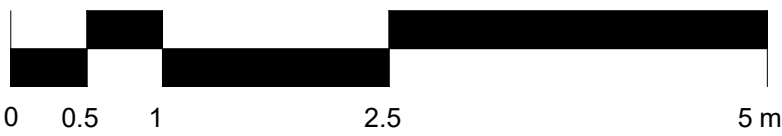

All heights, sizes and dimensions should be checked on site by the contractor before any work is put in hand.

Figured dimensions should be taken in preference to scaling and any errors or omissions reported to the architect at once.

This drawing has been prepared in accordance with the CDM (Construction Design and Management) and all foreseeable design risks to those involved or affected by construction have been avoided wherever possible.

Rev	Date	By	Detail
Drawing status			

Client
Mr G Shaw

Project/Location
Proposed New Dwelling

Land Adjacent to 53 Charles Street
Cheadle, Staffordshire.



12 High Street
Tean, Stoke-on-Trent
ST10 4DZ
United Kingdom

T +44 (0)1538 722097
F +44 (0)1538 722185
mail@smytheman.co.uk
www.smytheman.co.uk

Drawing title			
Plans			
Date	Drawn	Checked	Job No.
02/03/21	Author	Checker	3195
Scale(s)			
As indicated @A1			
Drawing number		Revision	
3195-A101			