


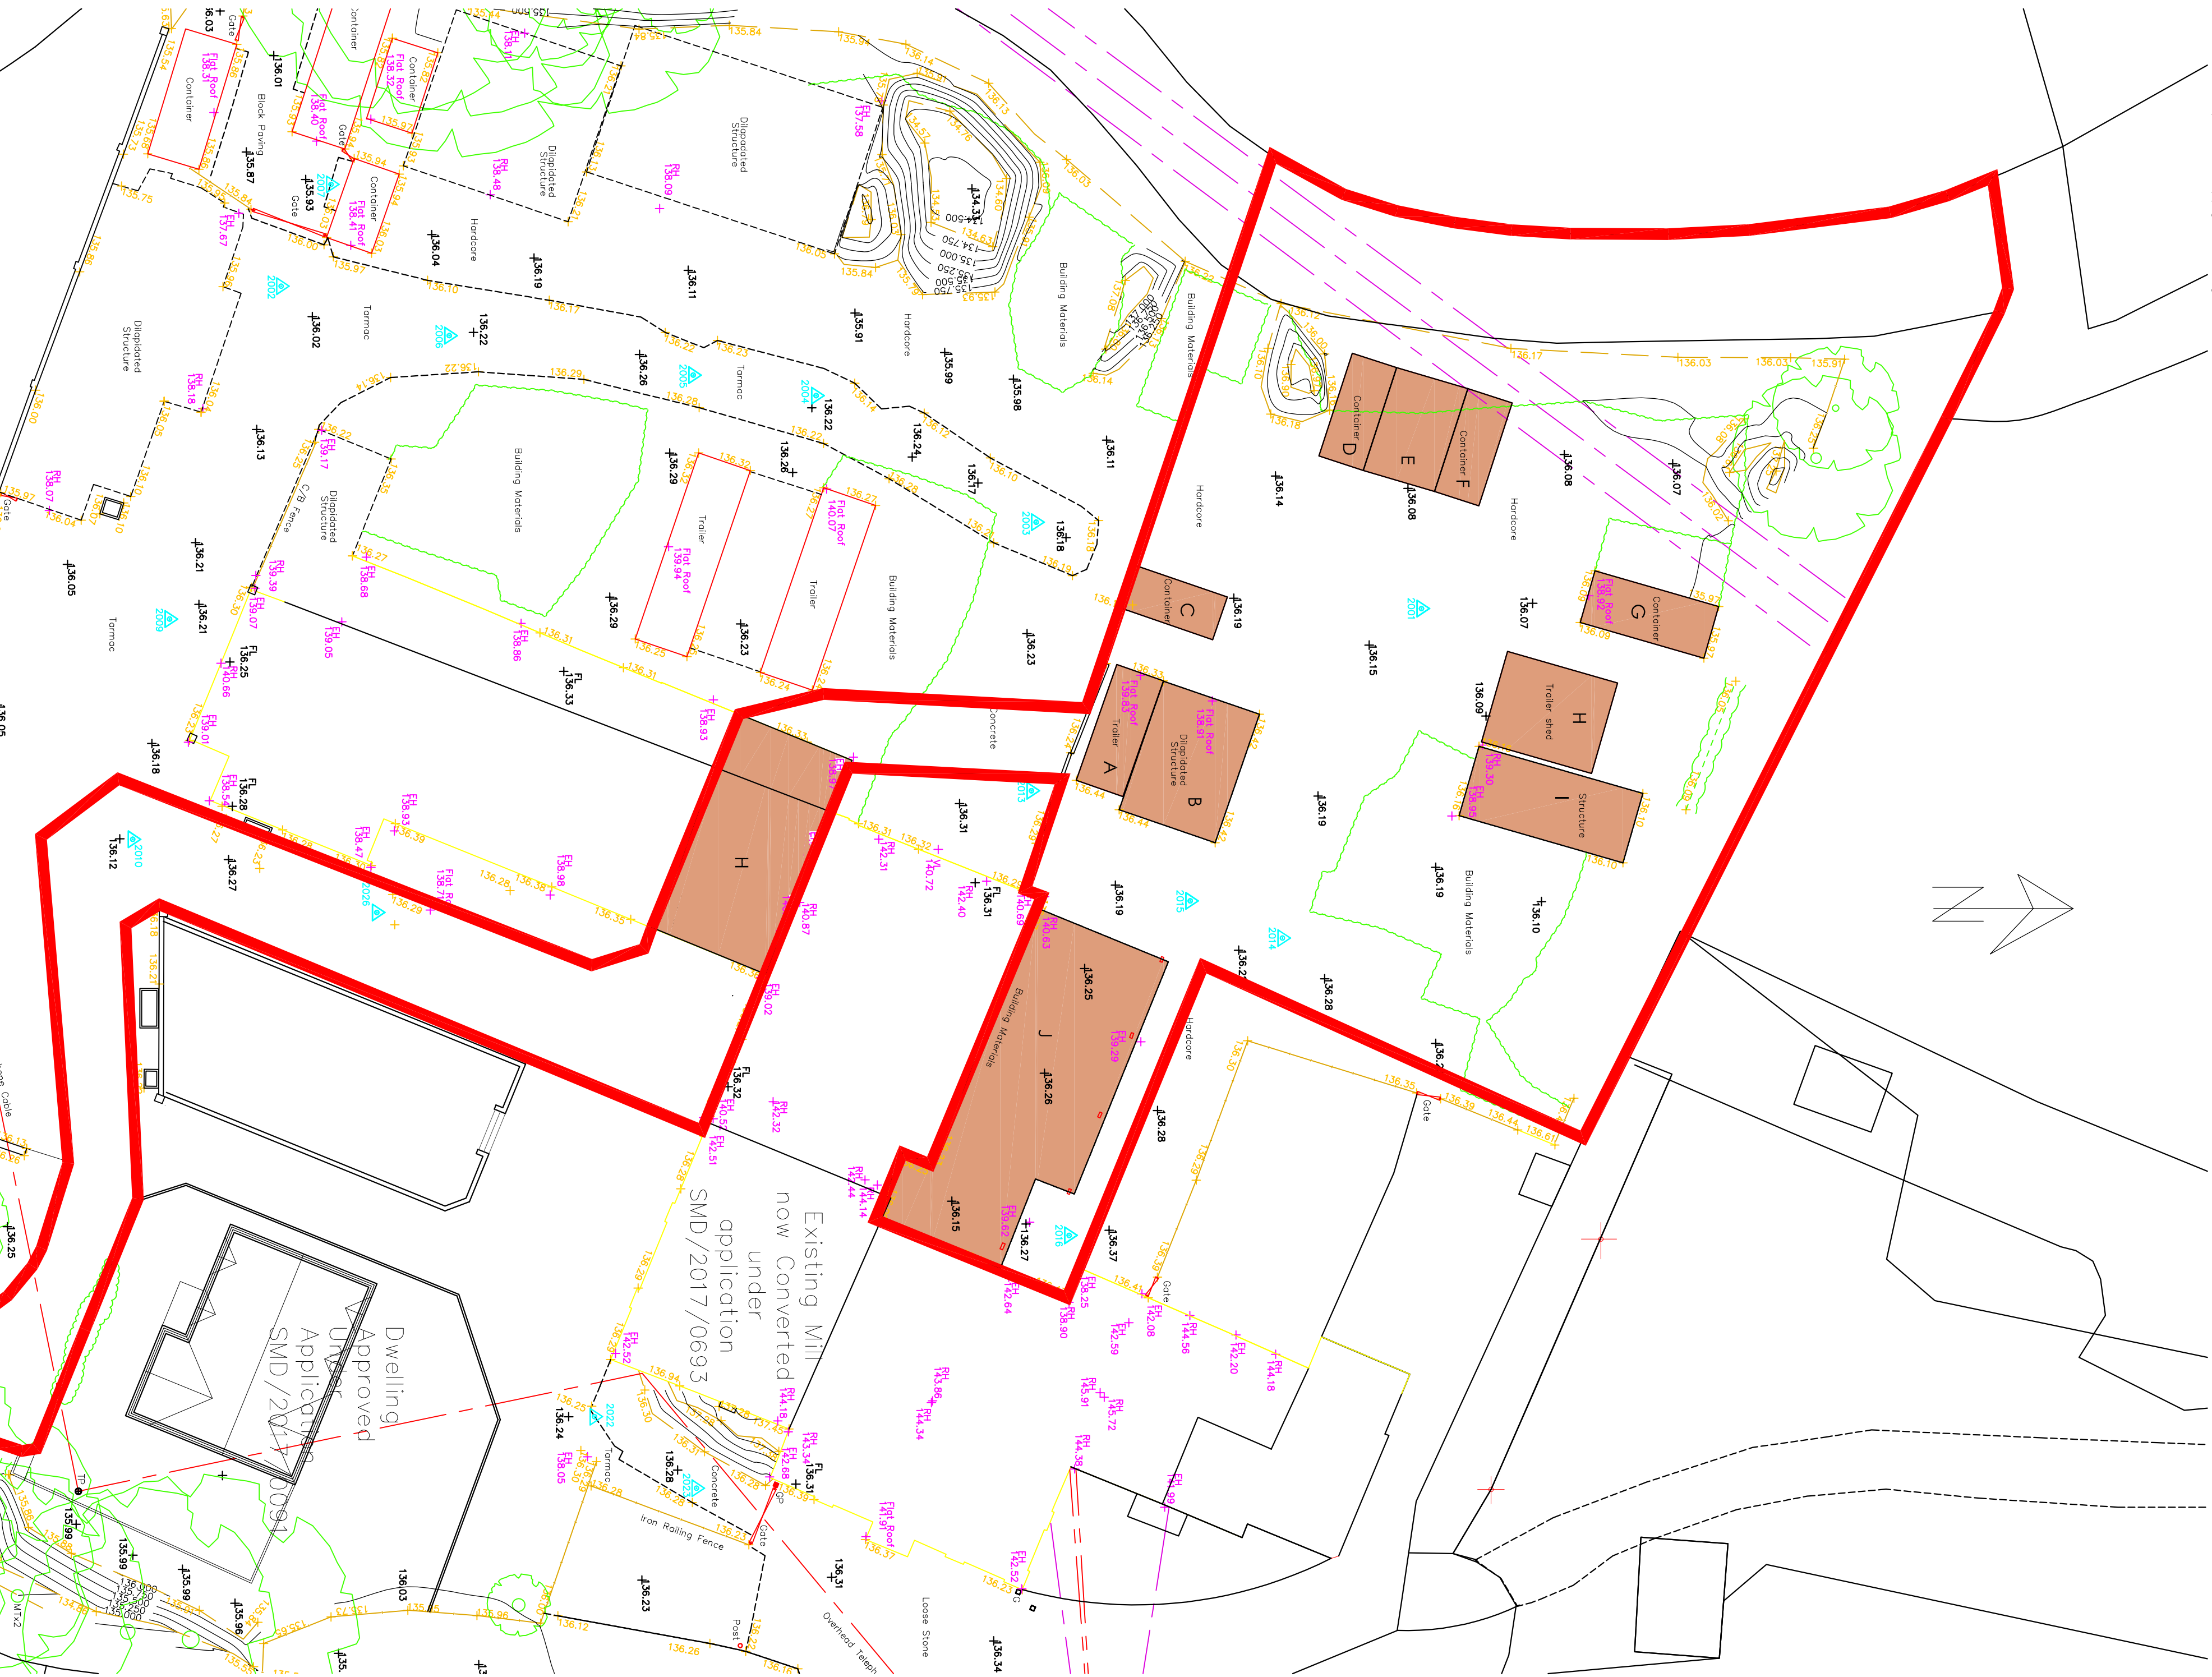


Site Layout Plan 1:500



Site Layout Plan 1:200

Copyright of this drawing is vested in the Architect and it must not be copied or reproduced without consent. Figures and dimensions only are to be taken from the drawing and not from the printed text. The Architect shall be responsible for checking all dimensions relative to their work. Hewitt&Carr Architects Ltd are to be held responsible for the accuracy of the drawing. It is the responsibility of the client to ensure that the drawing is used for the intended purpose. It is advised to clarify dimensions with the Architect prior to setting out.

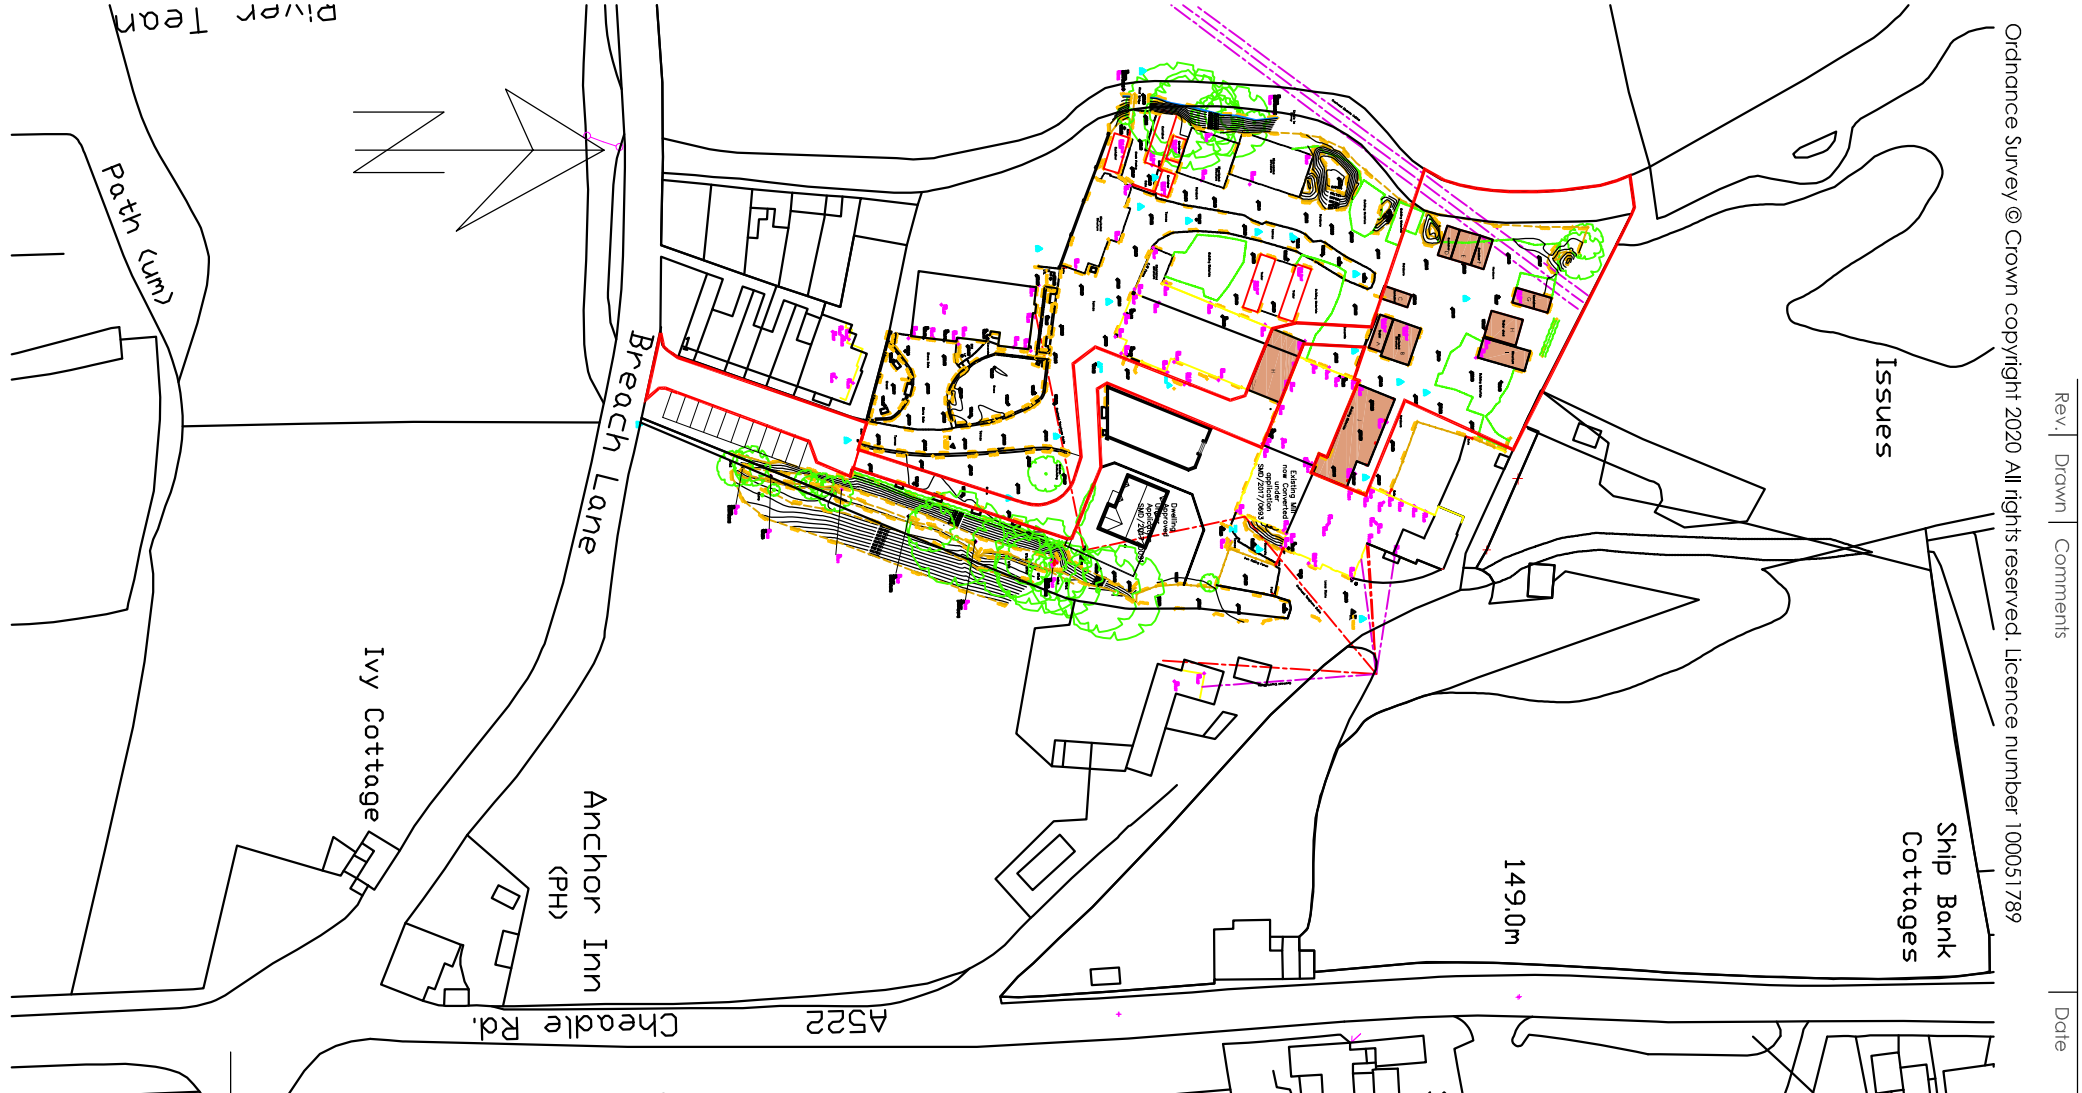

Site Location Plan 1:1250

Hewitt&Carr Architects
2-4 Cross Street | Cheshire | Stockport | ST10 1NP
T: 01592 758989
E: enquiries@hccarchitects.co.uk
W: www.hccarchitects.co.uk

Client:
Mr Jake Wisnaw

Project:
Proposed new dwelling on land to rear of Teanford Mill, Teanford, Staffs

Title:
site location and layout plan as existing

Status:
planning
Date:
Nov 2020
Scale:
As noted

Project No:
01025 AL(0)01

Rev: A