



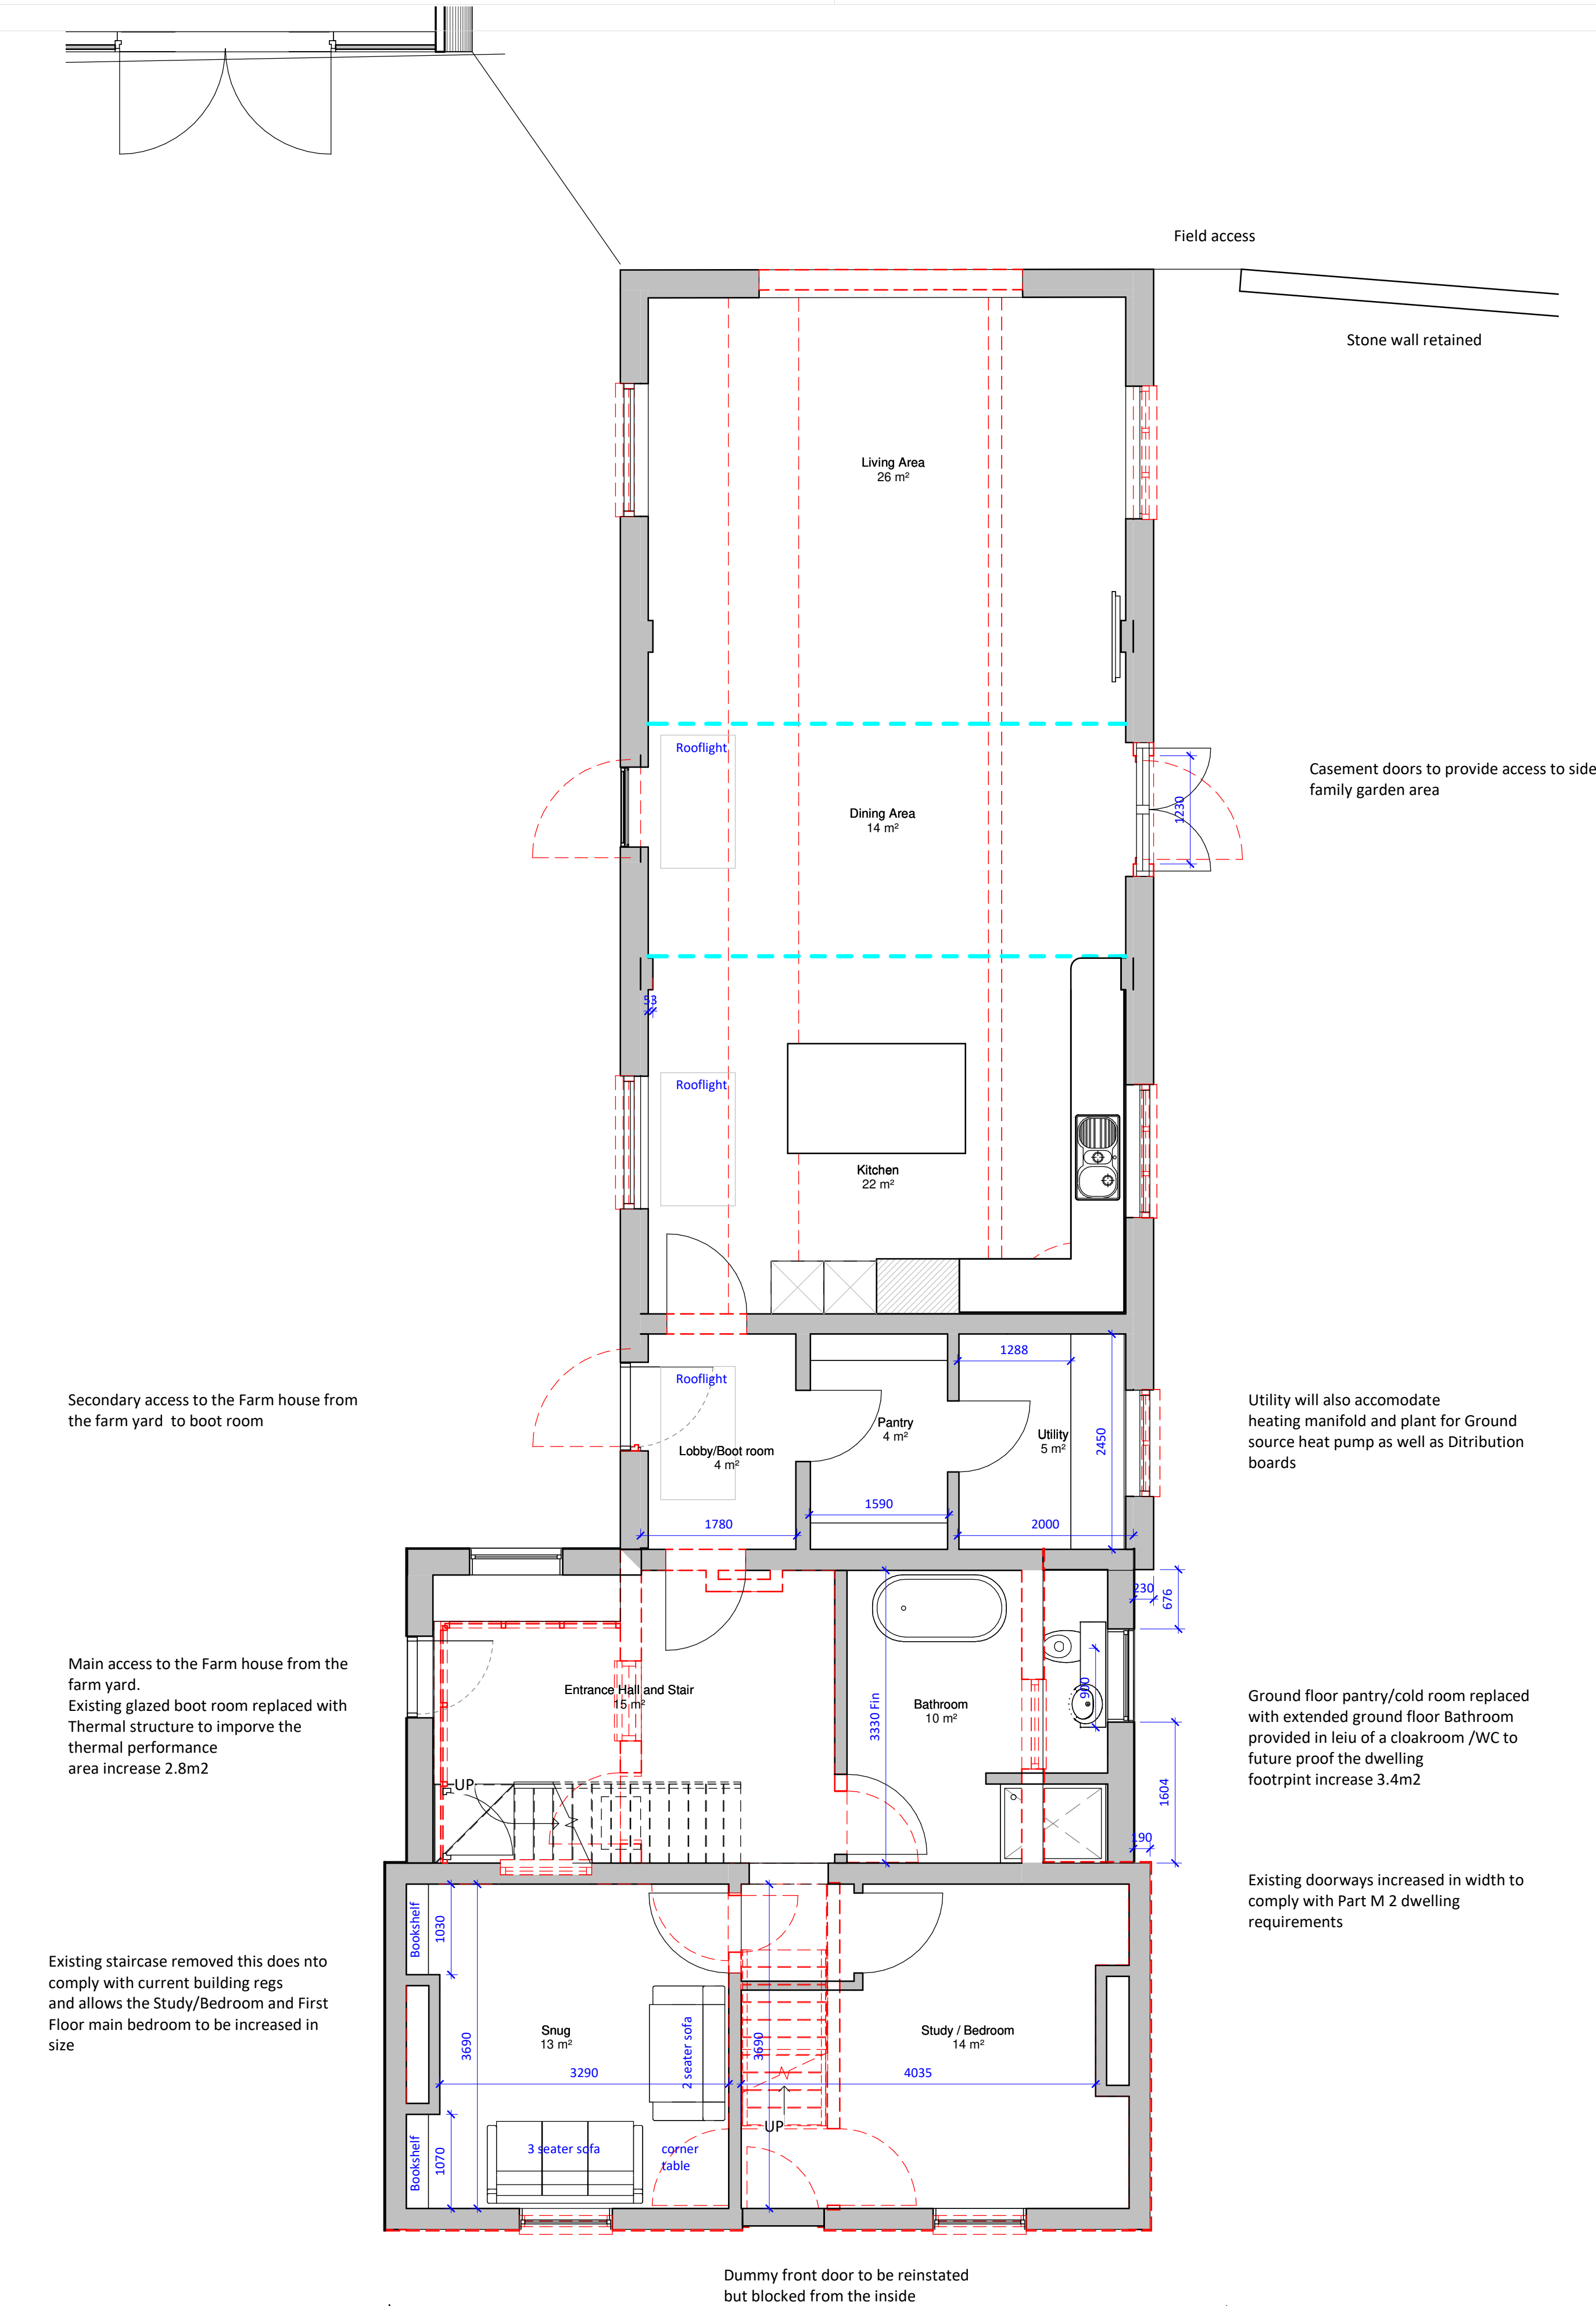


0.0 GF - Proposed
1 : 50

1.0 FF - Proposed
1 : 50

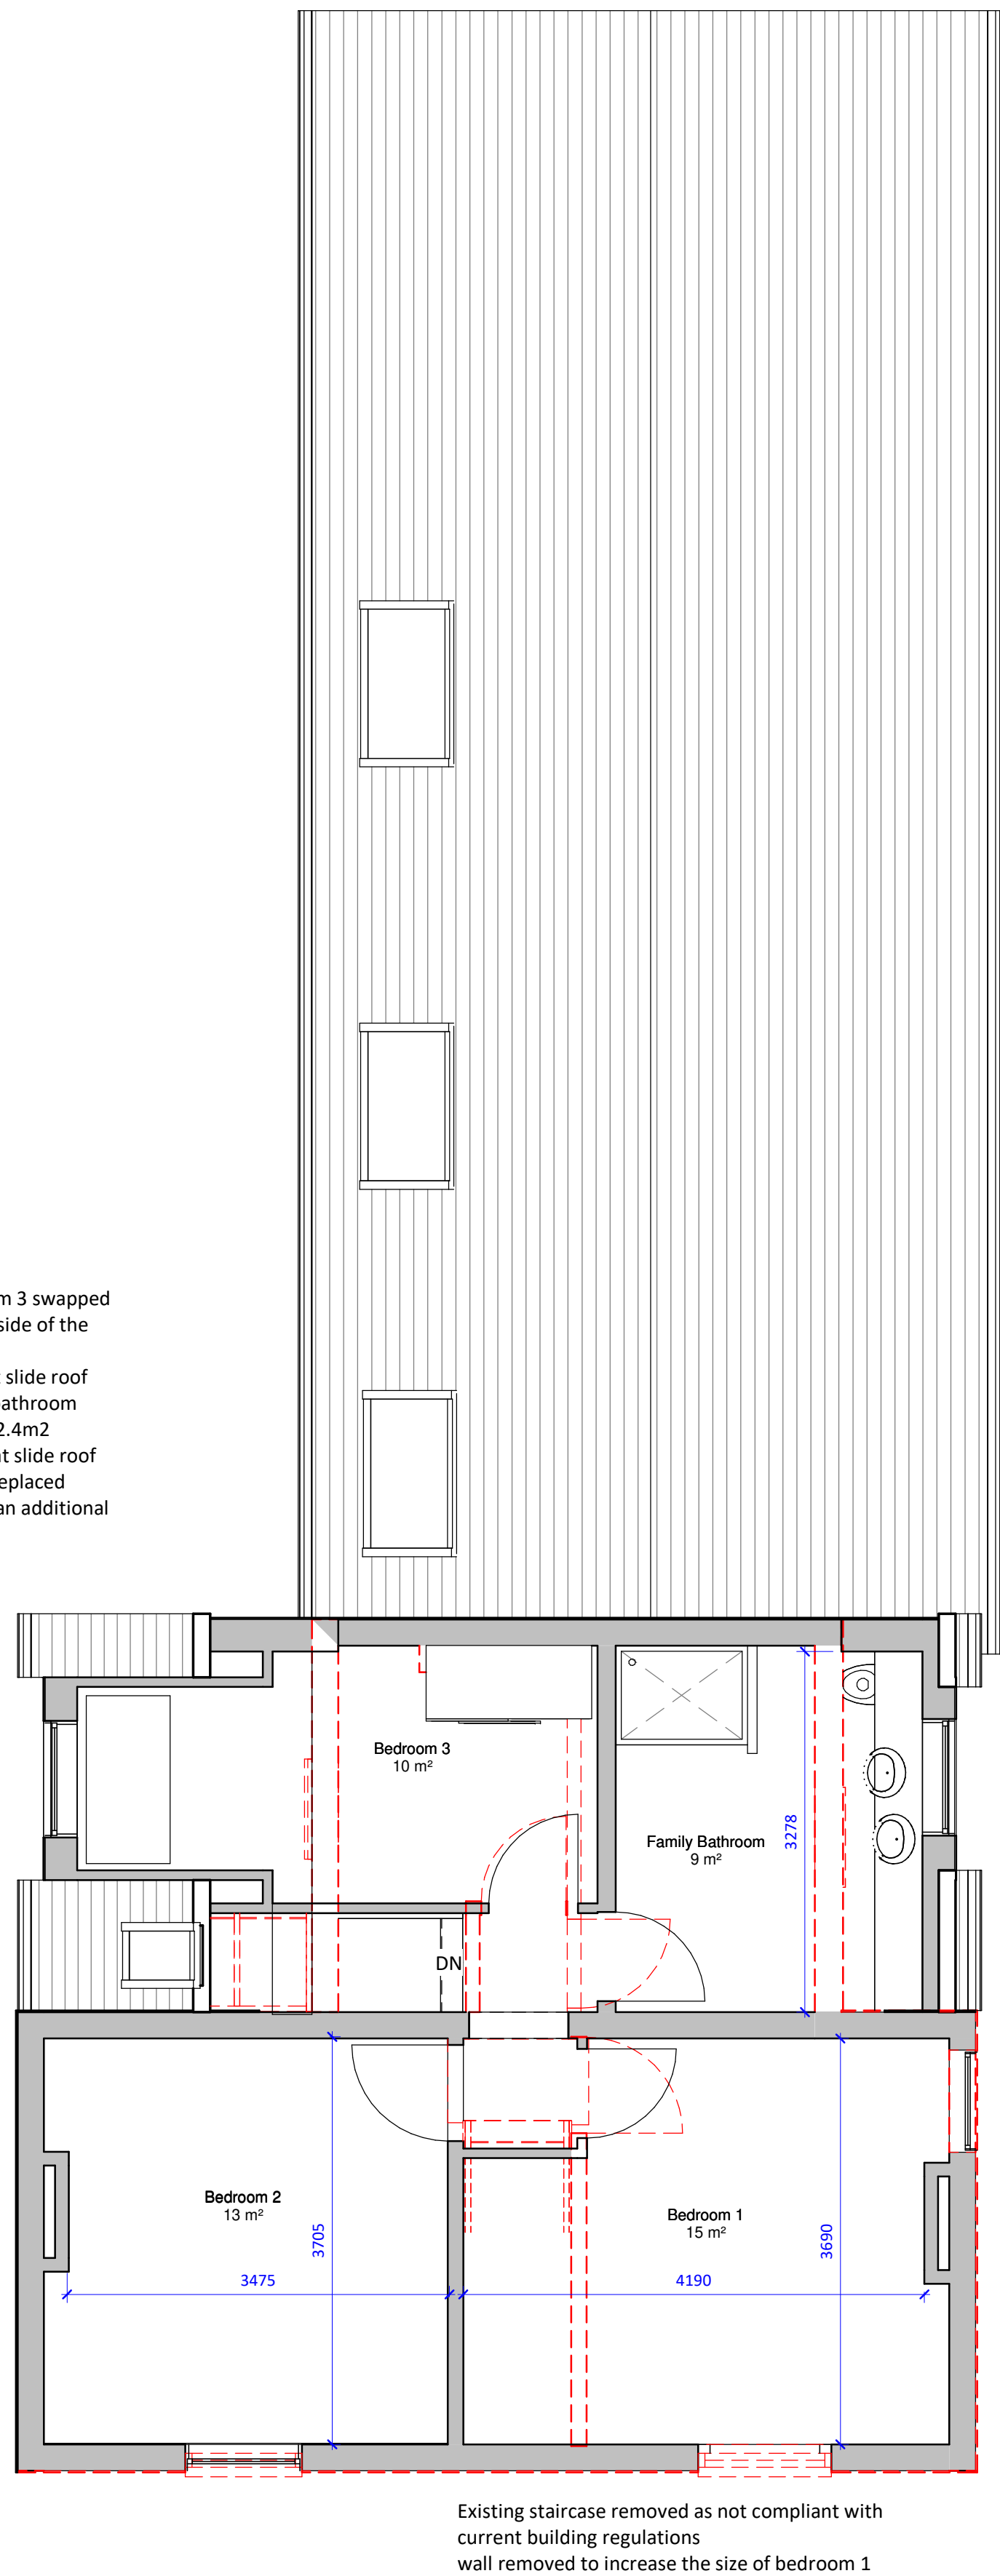

Copyright: of this drawing is vested in the Architect and it must not be copied or reproduced without consent. Approval: This drawing is issued for Planning purposes only. Please note that paper prints of this drawing may not be an accurate reproduction of the given scale. Key dimensions are noted for reference. Unless marked as such drawing should not be used for Construction purposes. Detailed setting out drawings will need to be supplied for Tender and Construction purposes. Figured dimensions only are to be taken from this drawing. A scale bar is shown for the purposes of scaling. All Dimensions and Levels are to be checked on site, prior to commencement. All contractors are to be responsible for taking and checking all dimensions relative to their work. Dimensions are in millimetres unless otherwise stated. bpArchitecture are to be advised of any variation between drawings and site conditions. This drawings is to be read in conjunction with all other consultant's drawings, specifications and schedules.....IF IN DOUBT ASK

Rev.	Drawn	Comments	Date
1	BSP	Initial Issue to Client	25 Jan 2021
2	MQ	Issued to Client for comment	24 Mar 2021
3	MQ	Amended to suit Client Final pre Planning Comments	25 Mar 2021

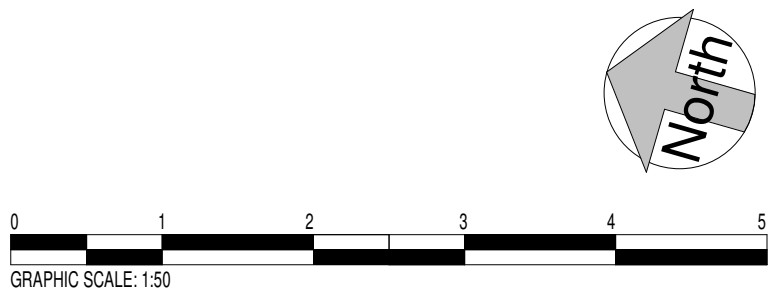

Demolished Lines

bpArchitecture
01782 515 555
Enquiries@bpArchitecture.co.uk
www.bparchitecture.co.uk
93 High Street, Biddulph, Staffs ST8 6AB
Architects : Interior Architecture : Conservation : Landscape

Client
Mr and Mrs Poole
Project
Knowsley Farm, Knowsley Road, Stanley Village, Staffordshire, ST9 9NB
Title
Proposed Plans

Status **RIBA Stage 3: Planning**
Date **March 2021** Drawn **MQ**
Scale @A1 **1 : 50** Checked **-**
Project No Drawing No. Dwg Status Rev
20-054_AS(0)07 P 3