


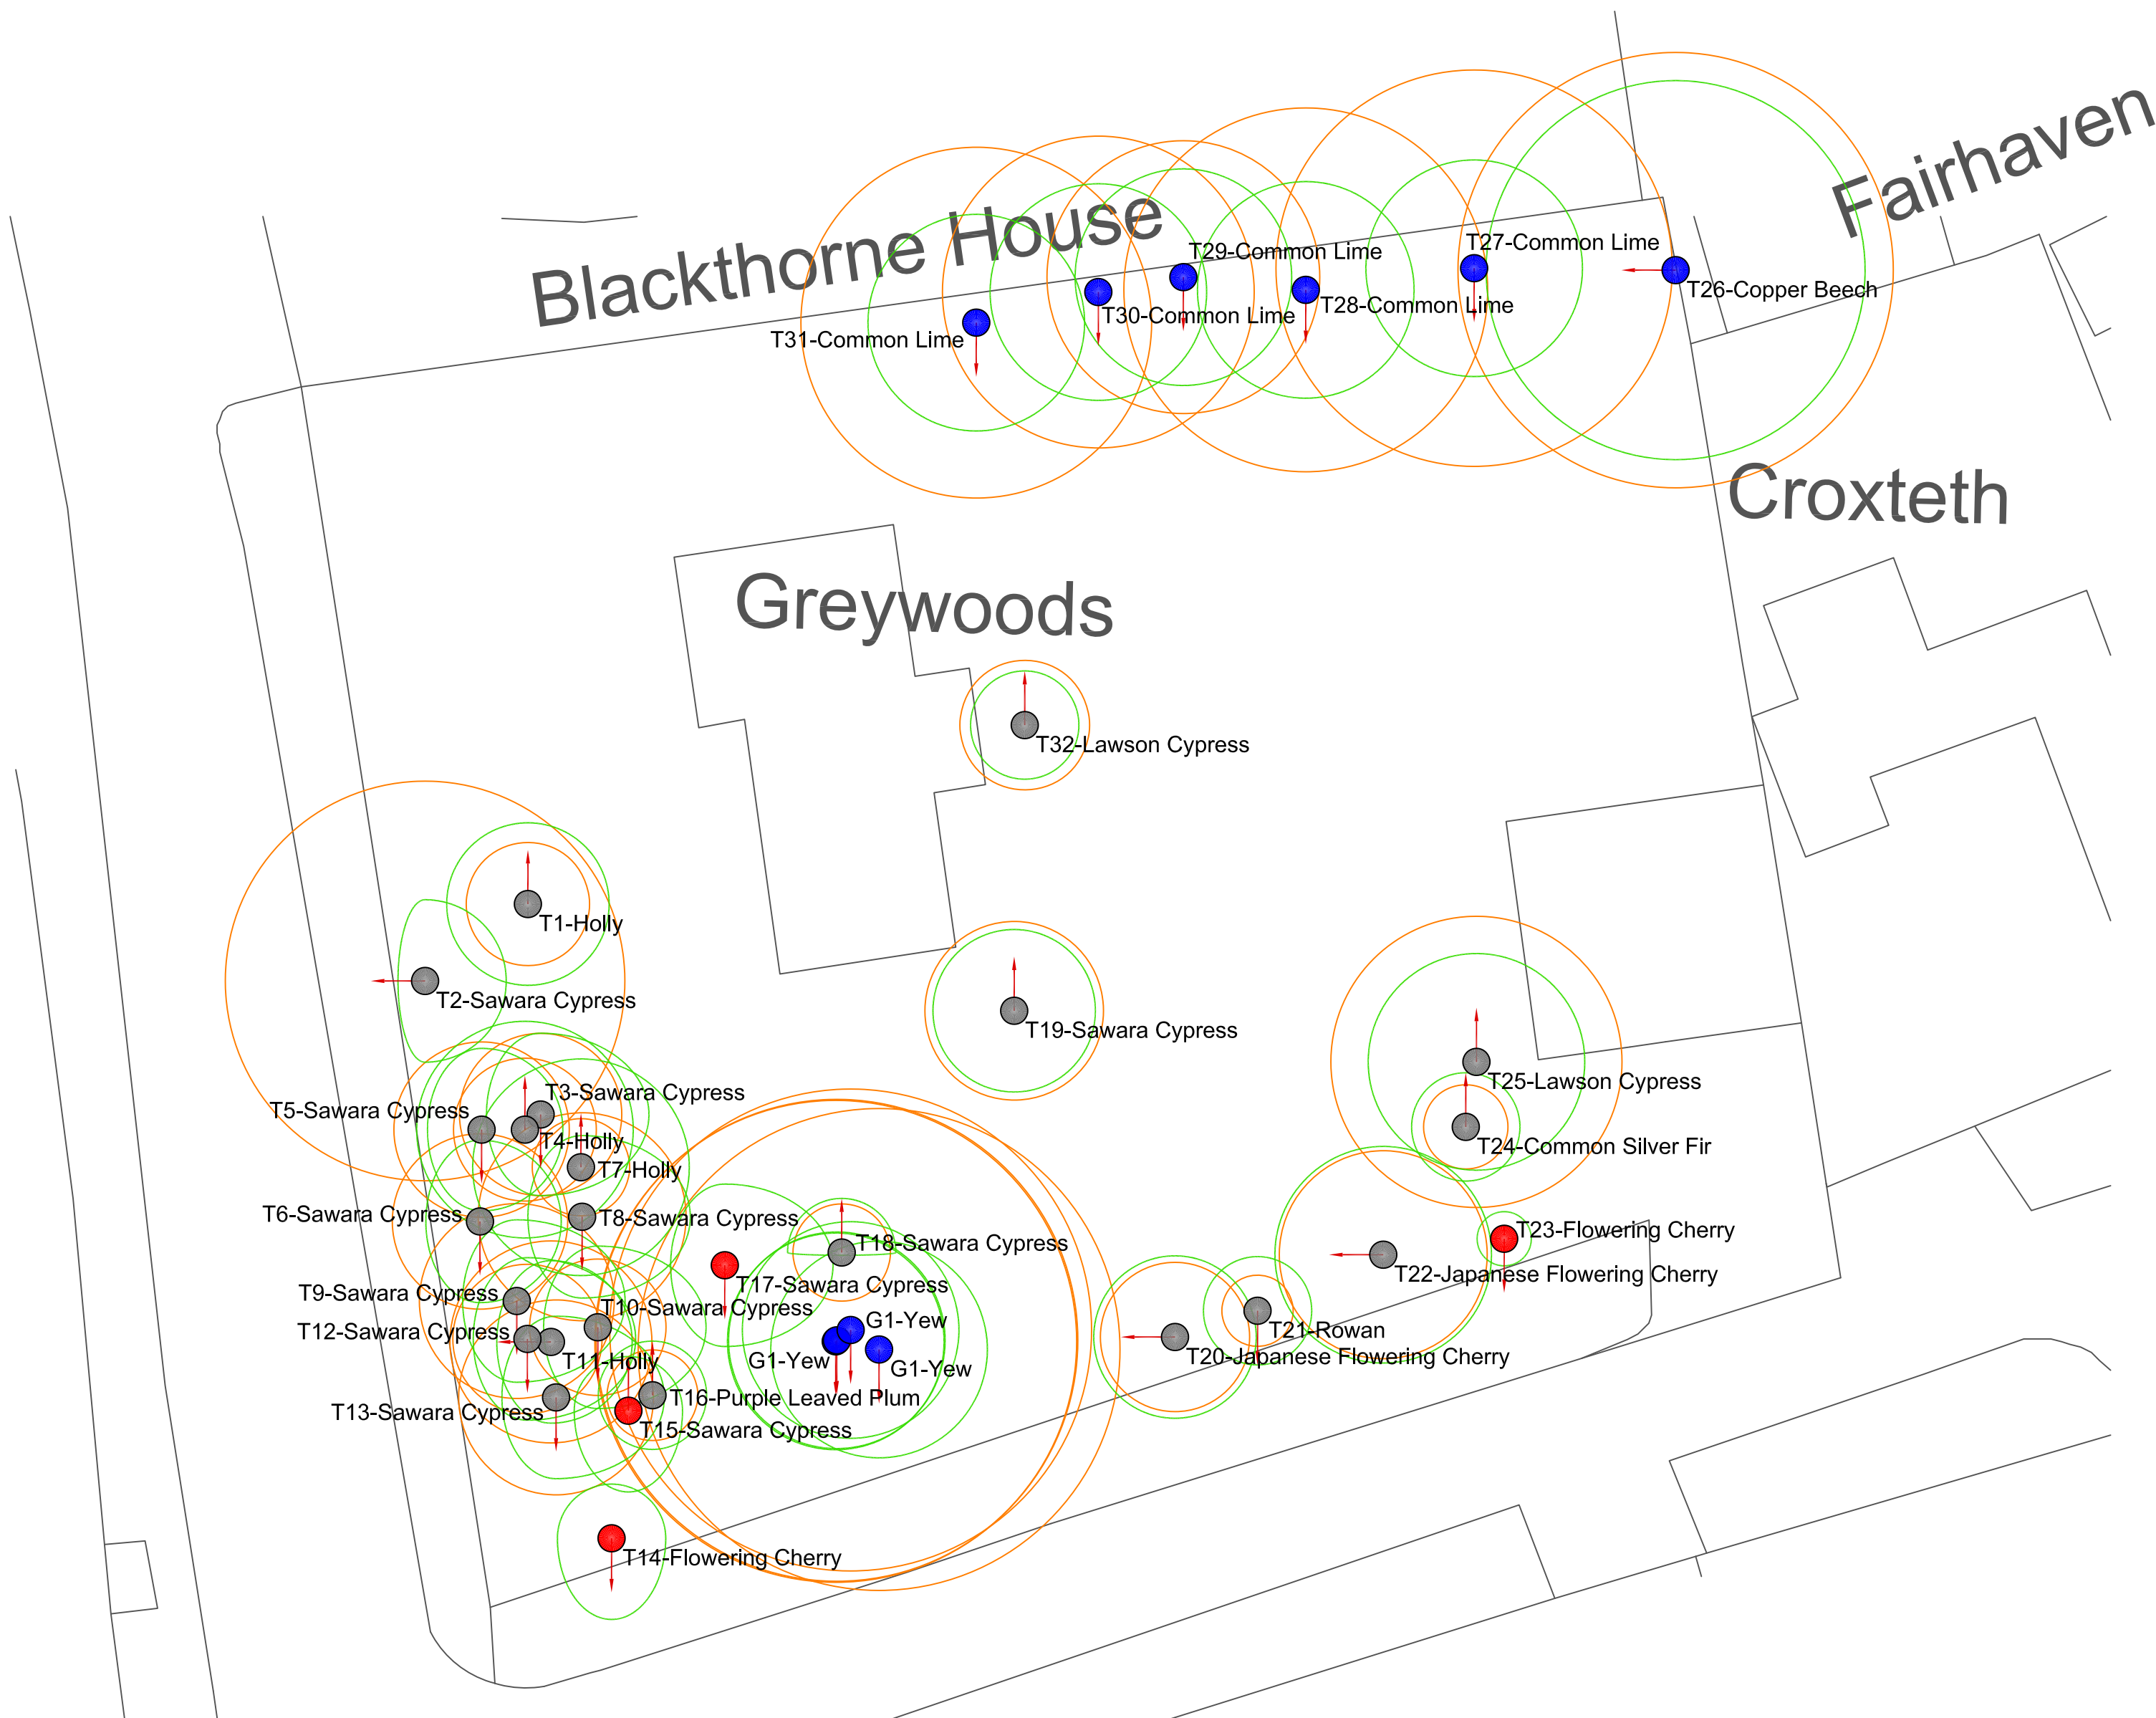

Notes:

1. Contractors are advised to check all dimensions against the tree schedule. Tree canopies are symbolic only and are representative of the average spread; this may not represent the true outline. Note that the tree stem may not sit centrally to canopy. Tree stems are symbolic only and are representative of the tree category; this does not represent the stem diameter - see schedule for details.

2. The original of this drawing was produced in colour - a monochrome copy should not be relied upon.

Rev:	Date:	Status/Amendments:	By:

Key:

	Category A Tree / Group
	Category B Tree / Group
	Category C Tree / Group
	Category U Tree / Group
	Branch Spread
	Tree to be Removed
	Root Protection Area (RPA)
	First Significant Branch Direction
	Tree Protection Barrier
	Special Measures
	Tree Shadow

GROWING SINCE 1982

TREE HERITAGE

Tree Heritage Ltd, Unit 1 Sneyd Mill, Sneyd Street,
Leek, Staffordshire, ST13 5HP

Telephone: 01538 384019

treeheritage.co.uk • info@treeheritage.co.uk

Client:

Messrs. Cowburn

Project:

Greywoods, Cheddleton Road, Leek, ST13 5QZ

Drawing Title:

Tree Constraints Plan

Scale:	1:200	Paper Size:	A2
Drawing Number:	THL-0966	Date Created:	18/05/2021