




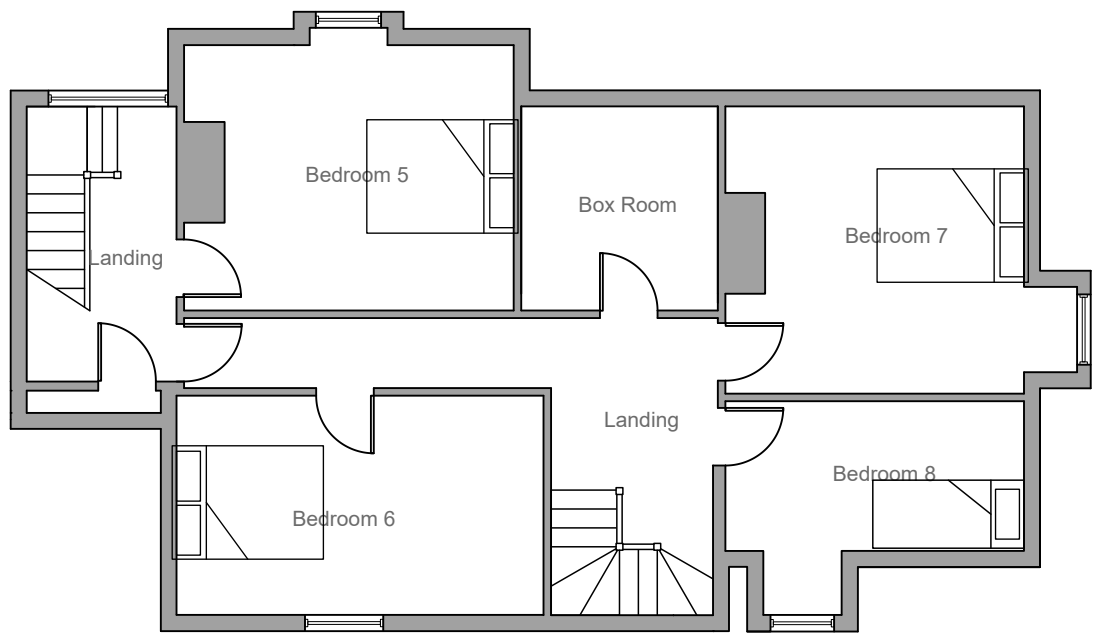


Second Floor

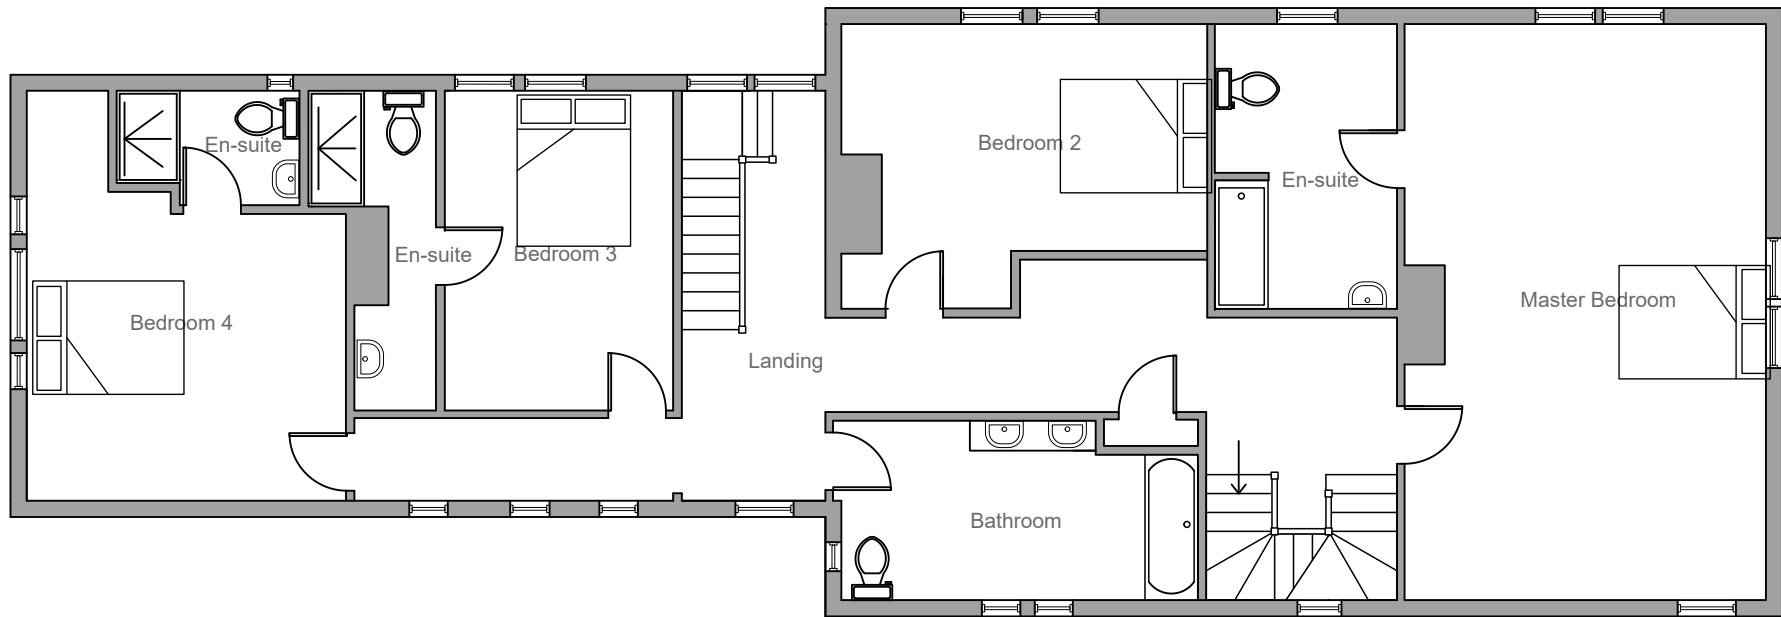


First Floor

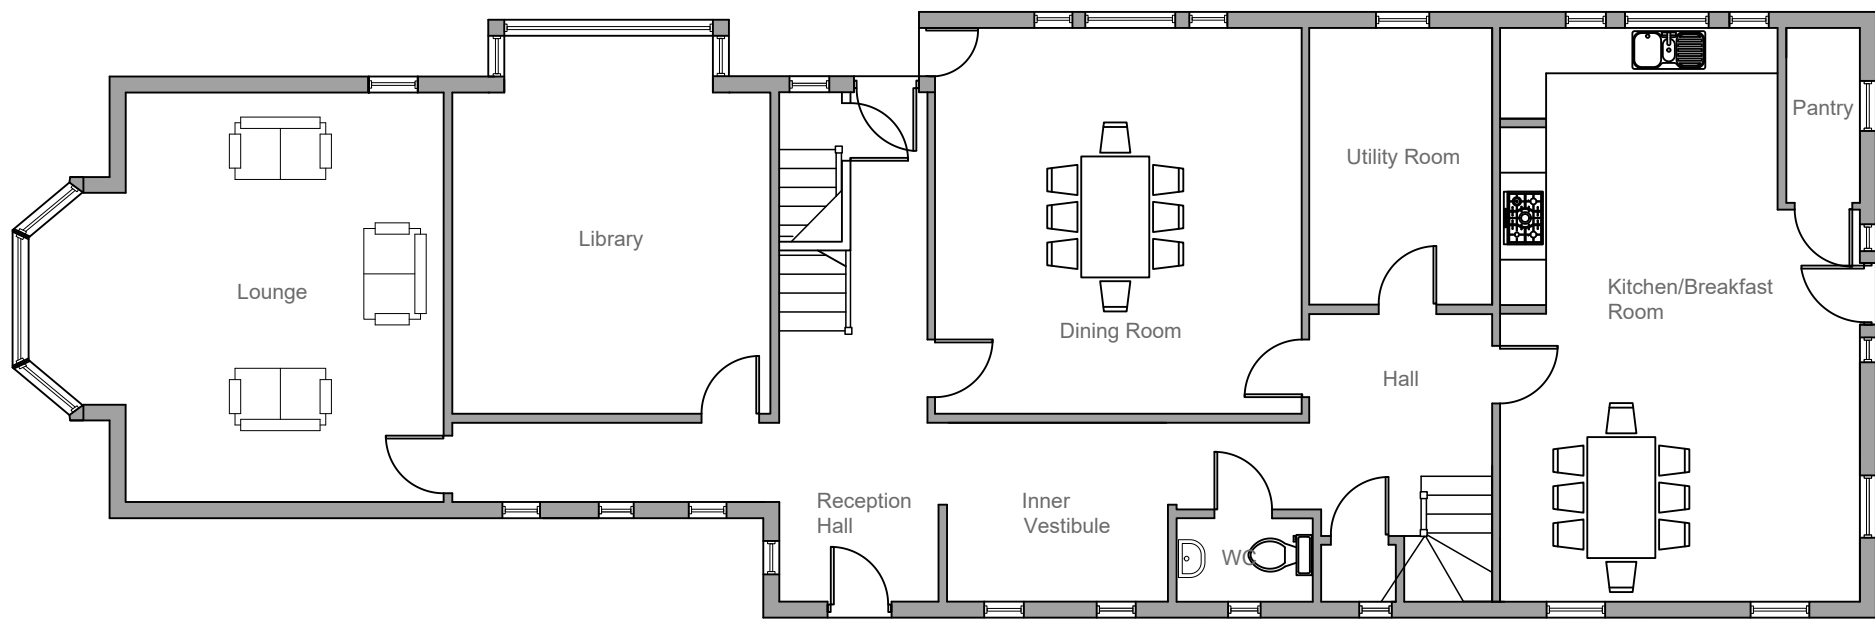


Ground Floor

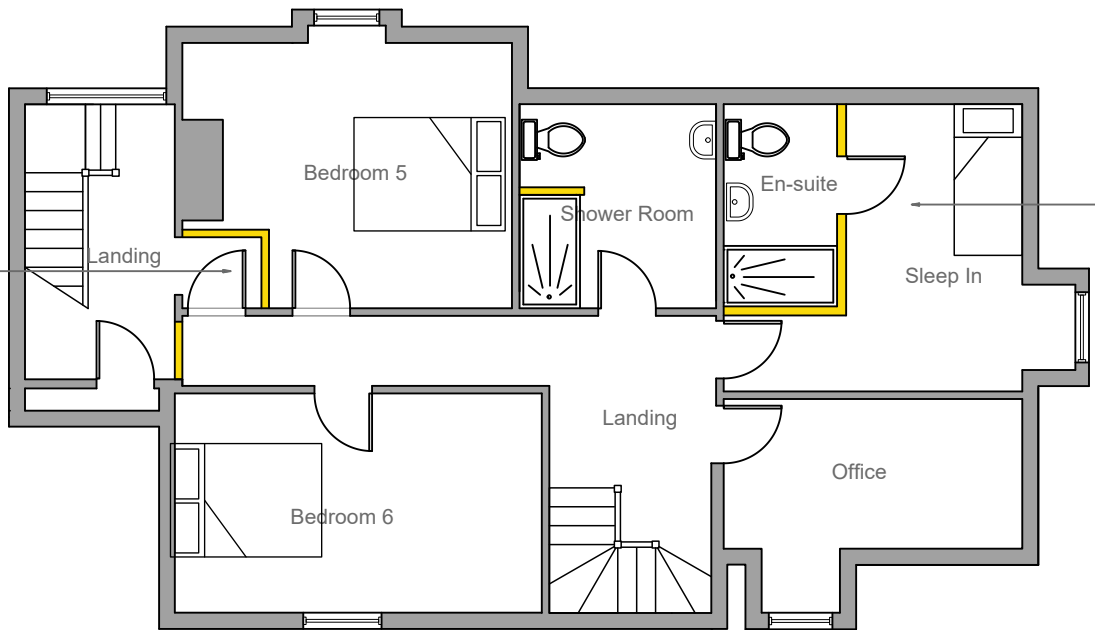

Second Floor

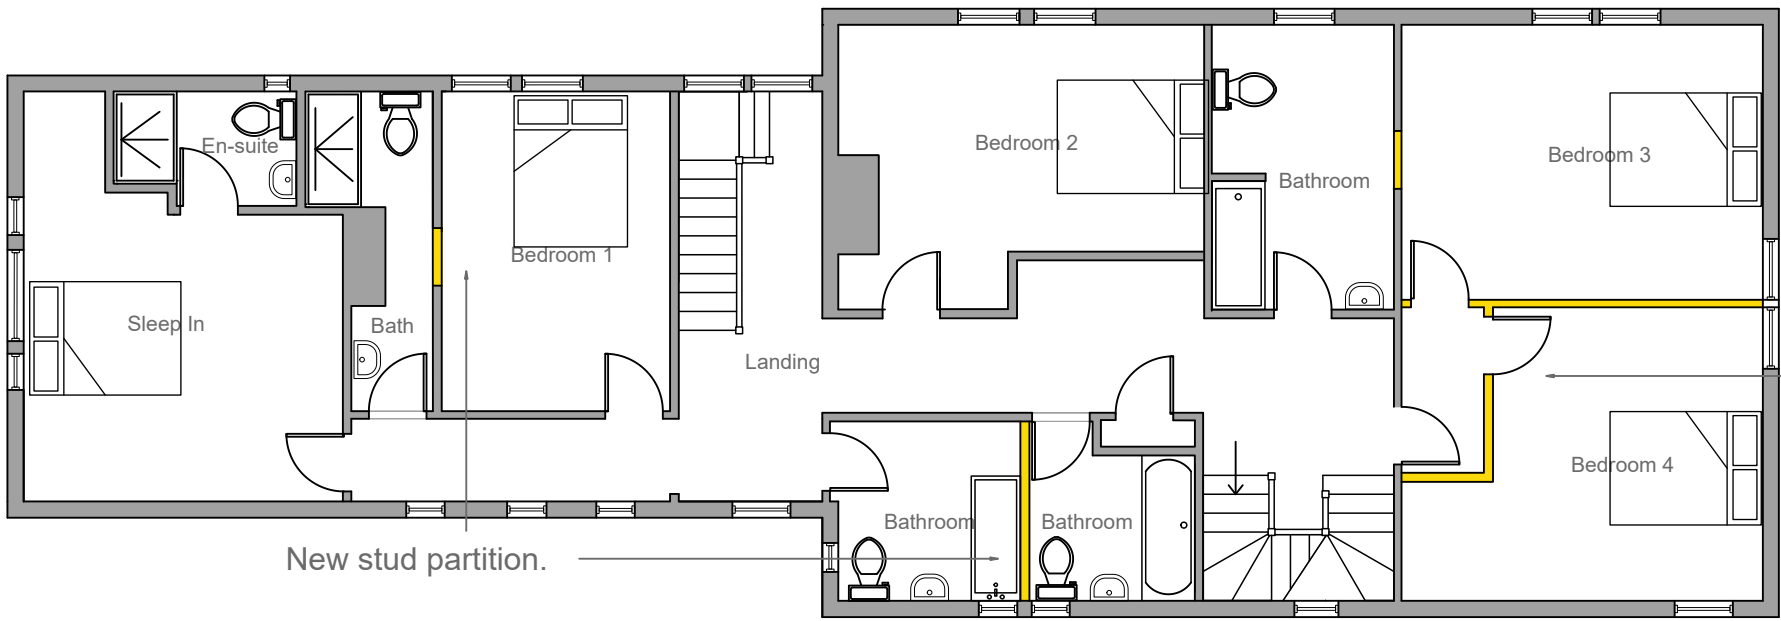

First Floor

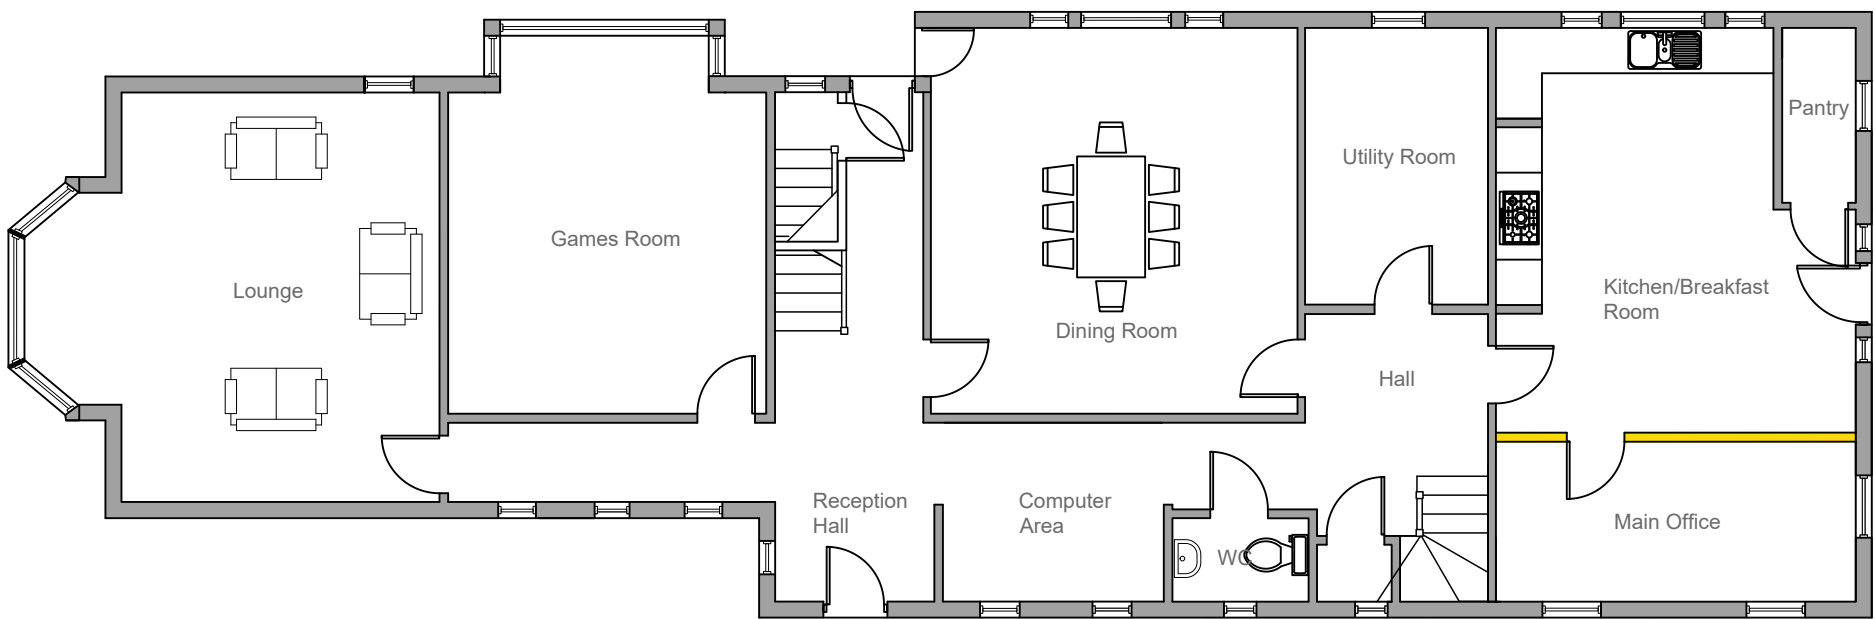

Ground Floor

Existing Floor Plans

Proposed Floor Plans