




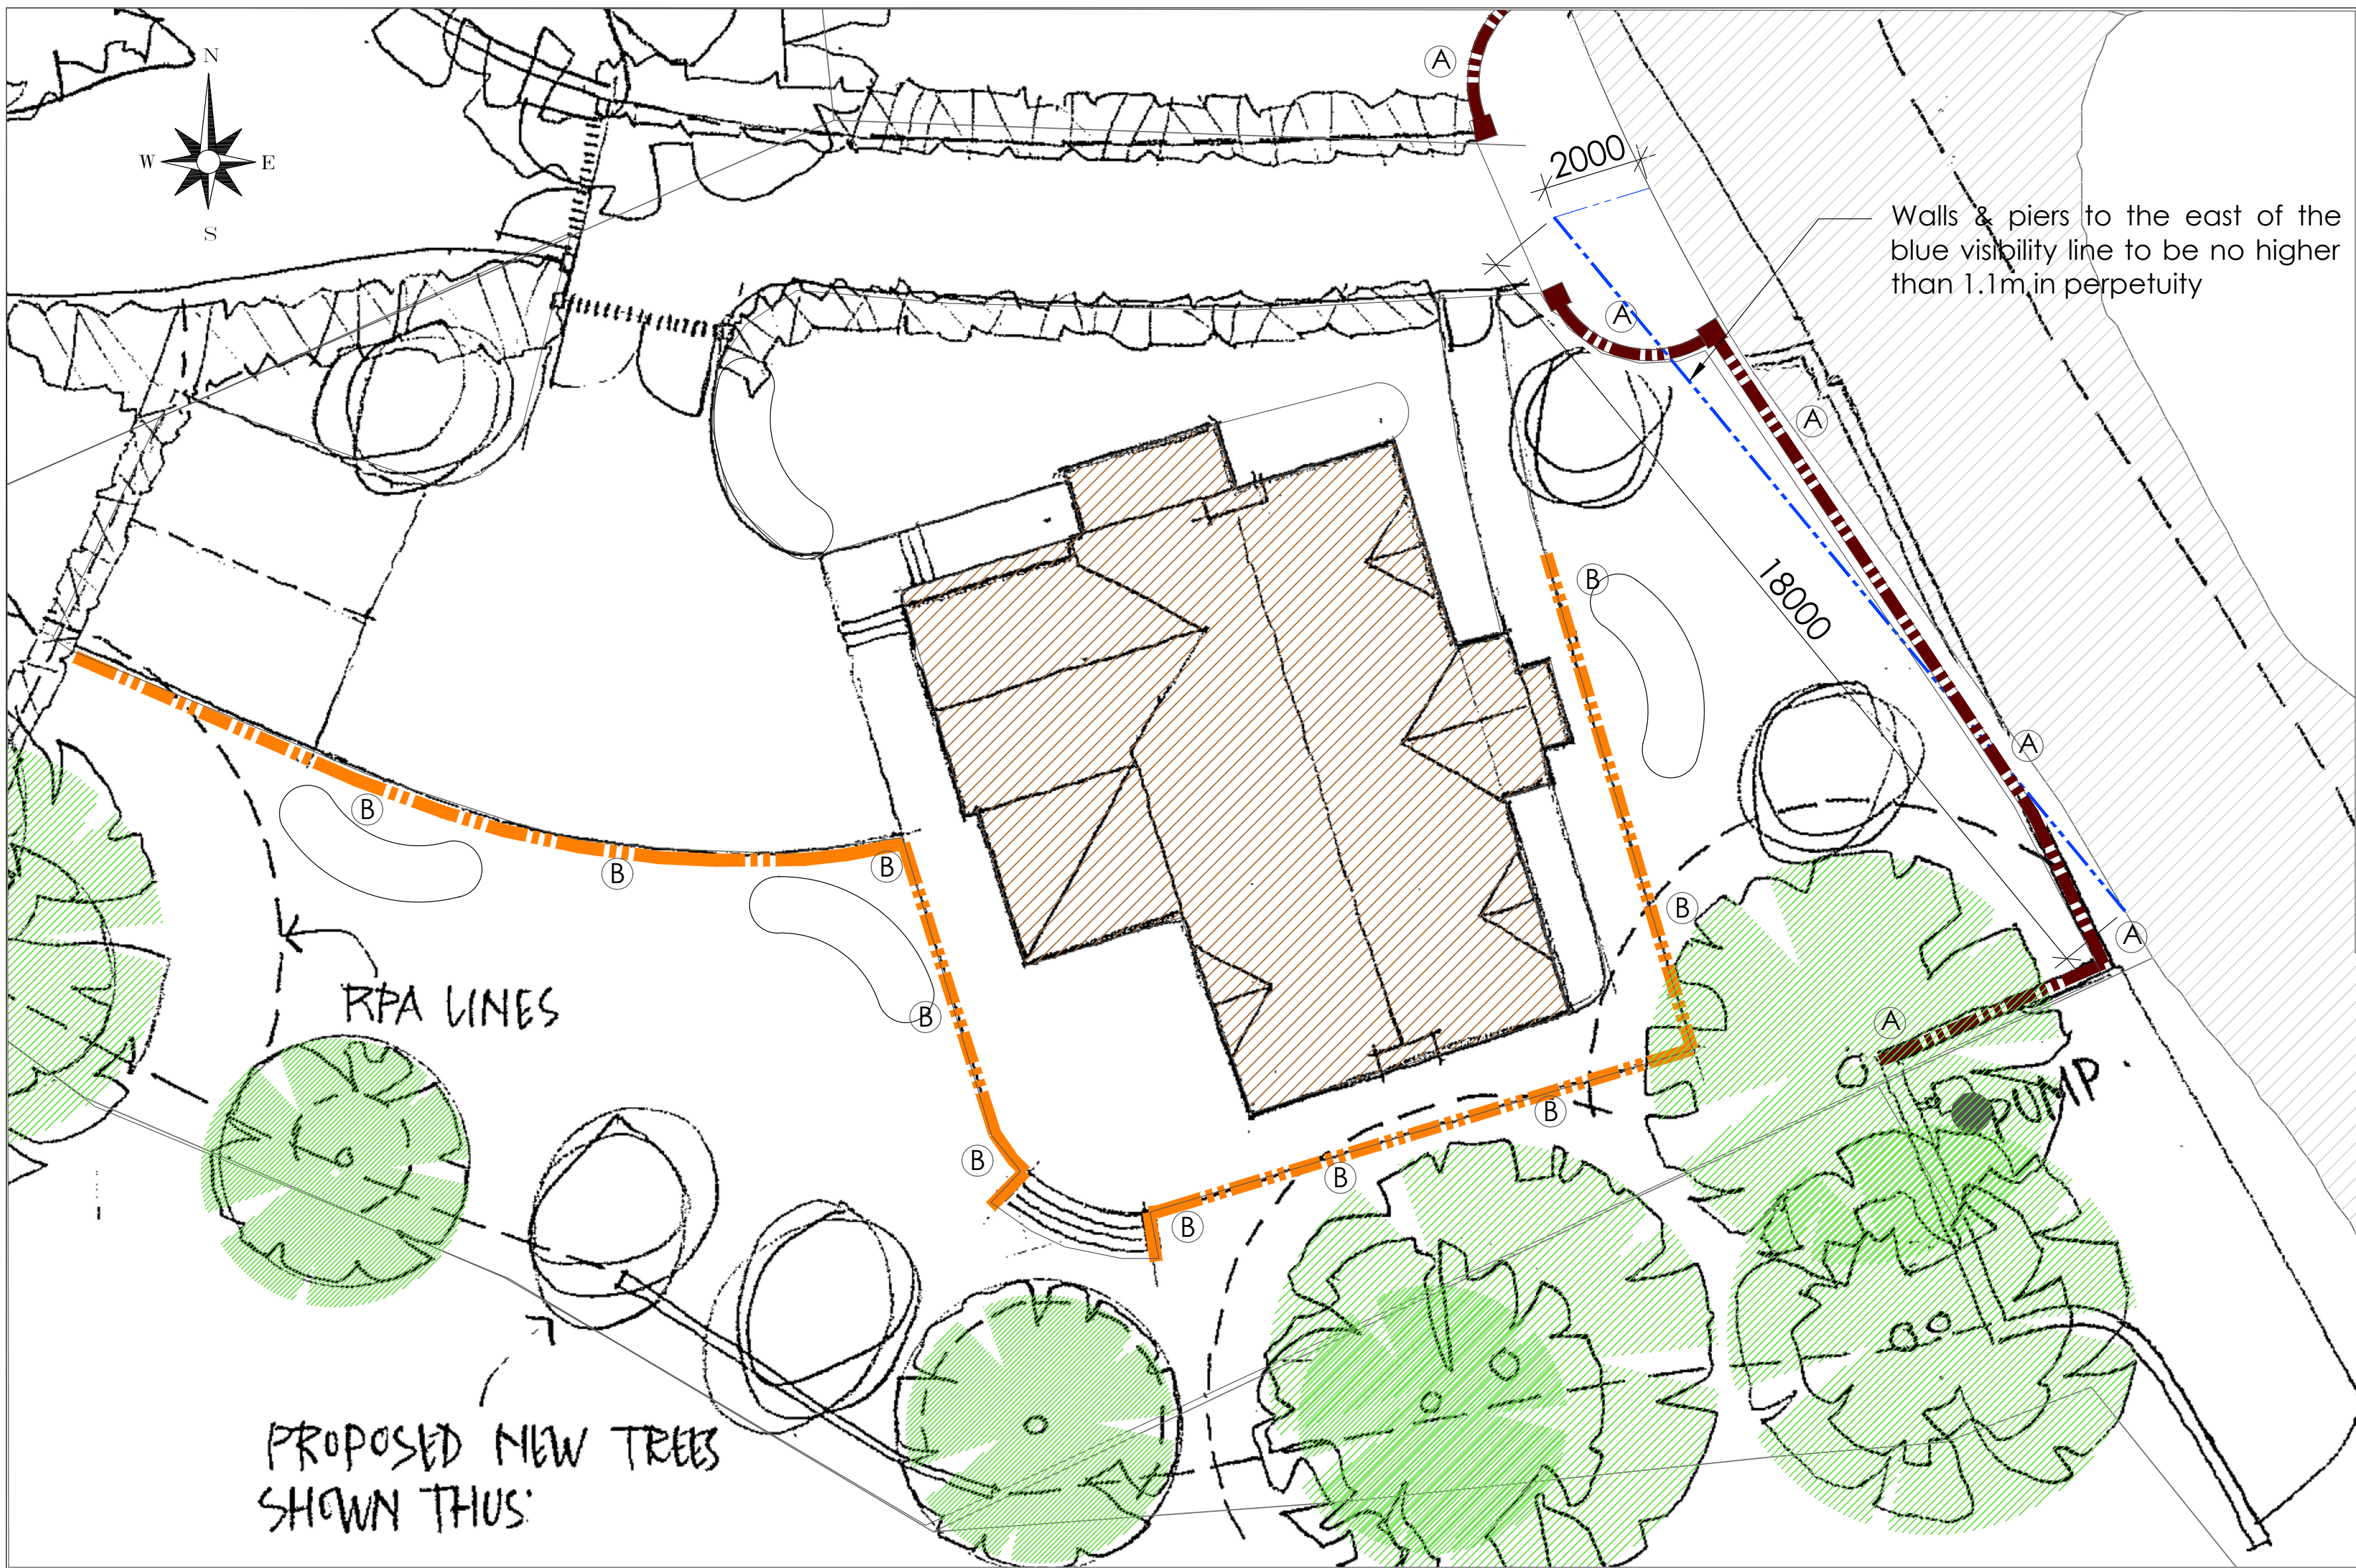


LEGEND:

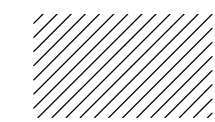

Existing tarmaced driveway

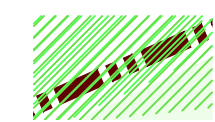

(A) - Existing natural stone wall

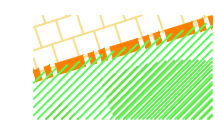

(B) - New coursed stone retaining wall with coping stones

REV: DESCRIPTION: NAME:

APPLICANT:

MR K.Bradshaw

PROJECT:

Proposed detached dwelling on land adjacent to The Old Vicarage, Dimble Lane, Alton ST10 4BL

TITLE:

PLANNING CONDITION 6.4
DRAWING

DRAWING No:

4680-PD-6.4

REV:

A

DATE:

May 2021

SCALE:

1:100



(A) - Existing Entrance and Stone wall



(B) - New Stone Retaining wall