



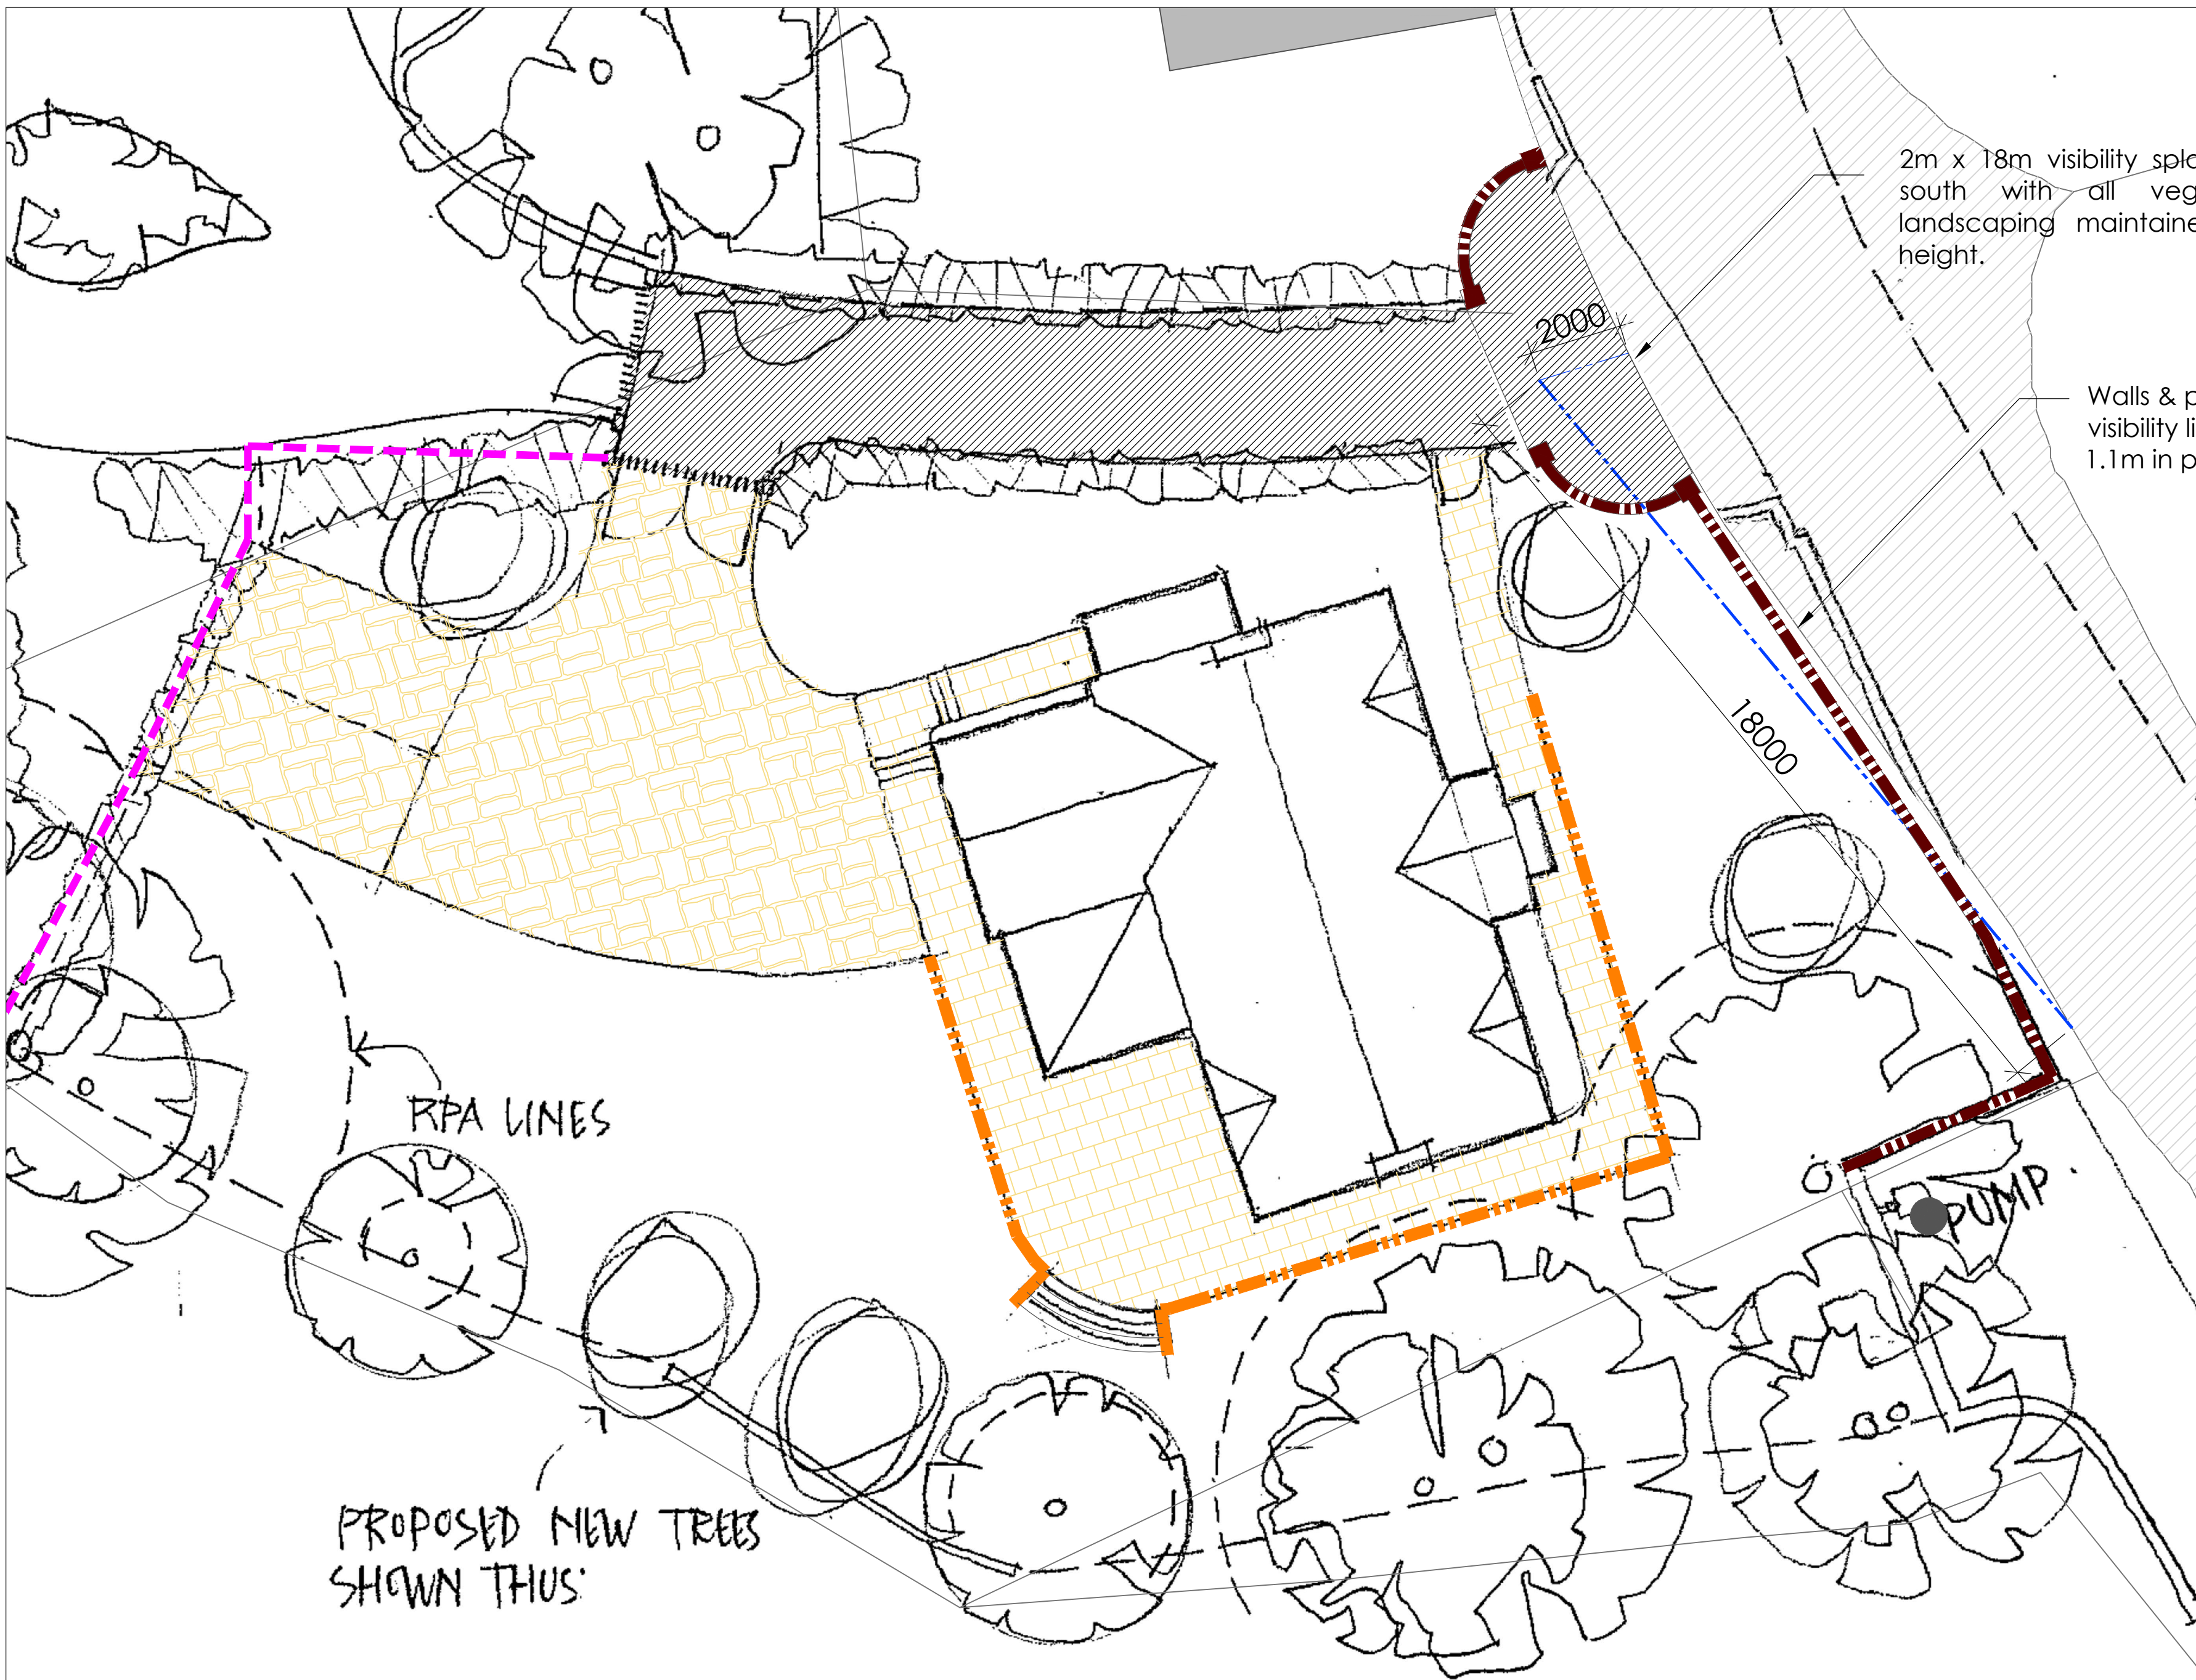

2m x 18m visibility splay provided to the south with all vegetation or hard landscaping maintained below 1.1m in height.

Walls & piers to the east of the blue visibility line to be no higher than 1.1m in perpetuity

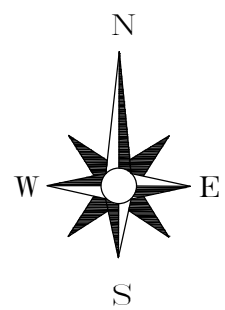

Ti

REV:	DESCRIPTION:	NAME:
------	--------------	-------

APPLICANT:
MR K.Bradshaw

PROJECT:
Proposed detached dwelling on land adjacent to The Old Vicarage, Dimble Lane, Alton ST10 4BL

TITLE:
PLANNING CONDITION 7 DRAWING

DRAWING No:	REV:
4680-PD-7	-
DATE:	SCALE:
May 2021	1:100