


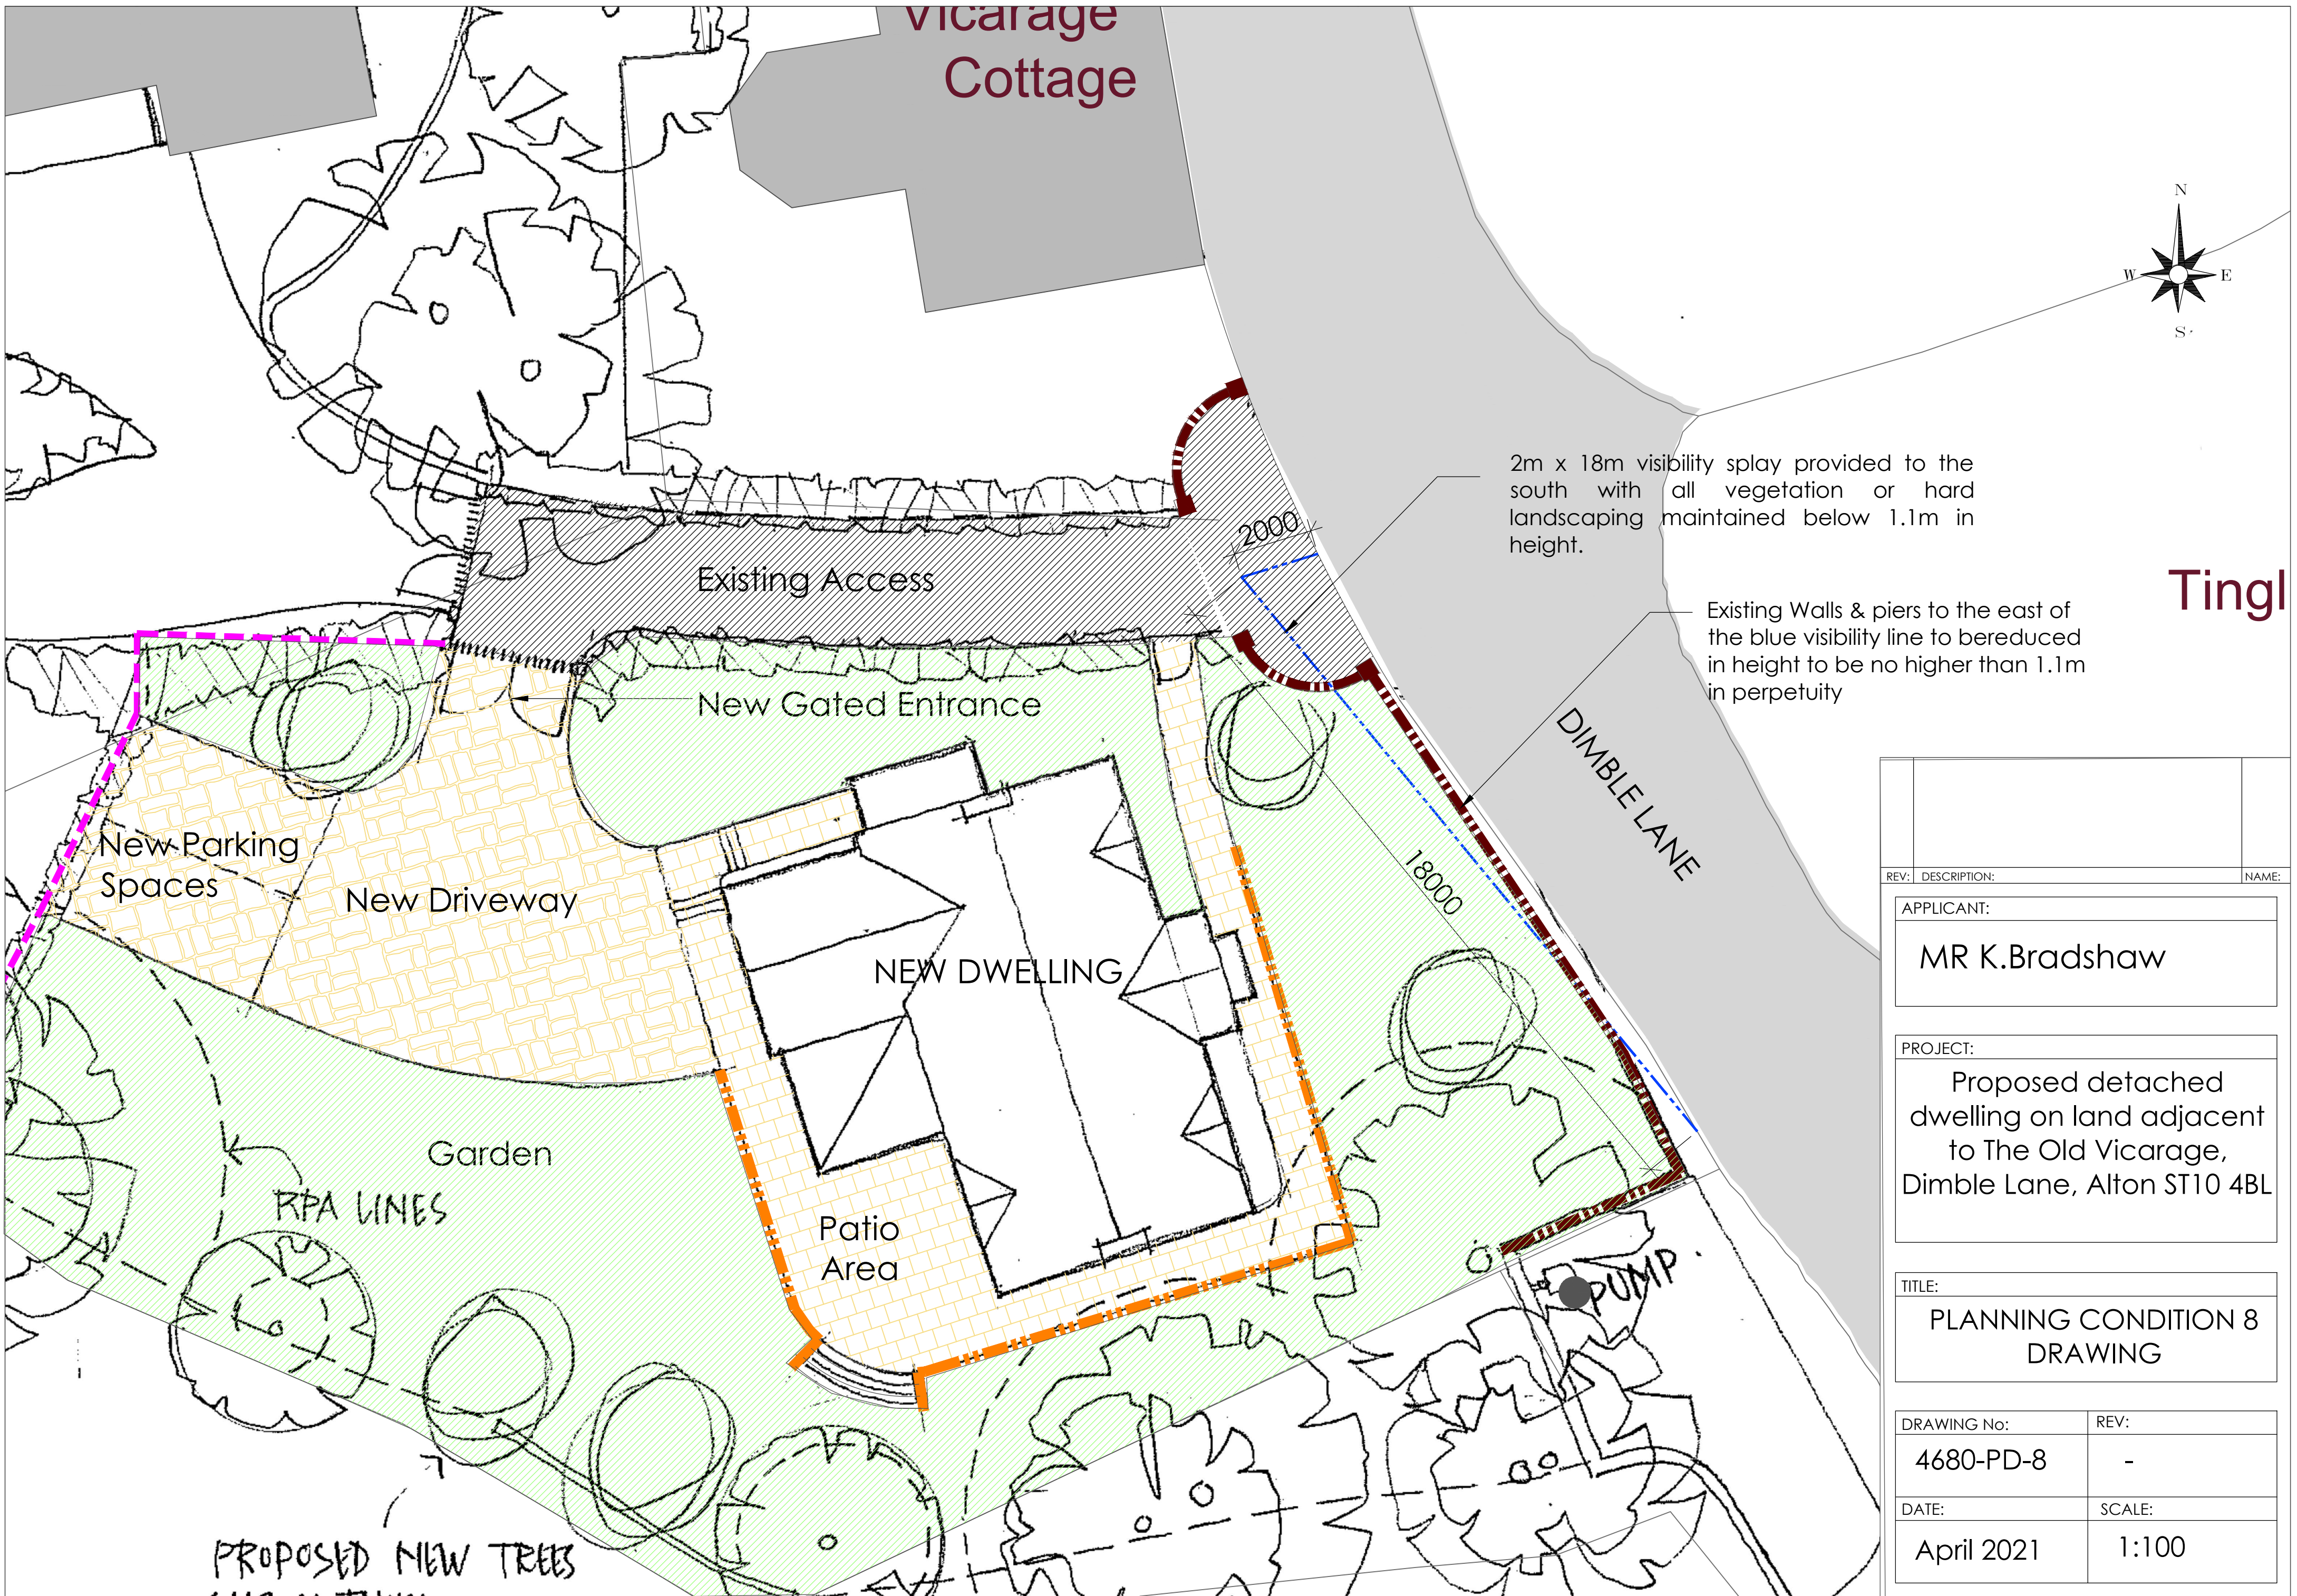

Tingl

REV:	DESCRIPTION:	NAME:
APPLICANT:		
MR K.Bradshaw		
PROJECT:		
Proposed detached dwelling on land adjacent to The Old Vicarage, Dimble Lane, Alton ST10 4BL		
TITLE:		
PLANNING CONDITION 8 DRAWING		
DRAWING No:	REV:	
4680-PD-8	-	
DATE:	SCALE:	
April 2021	1:100	