


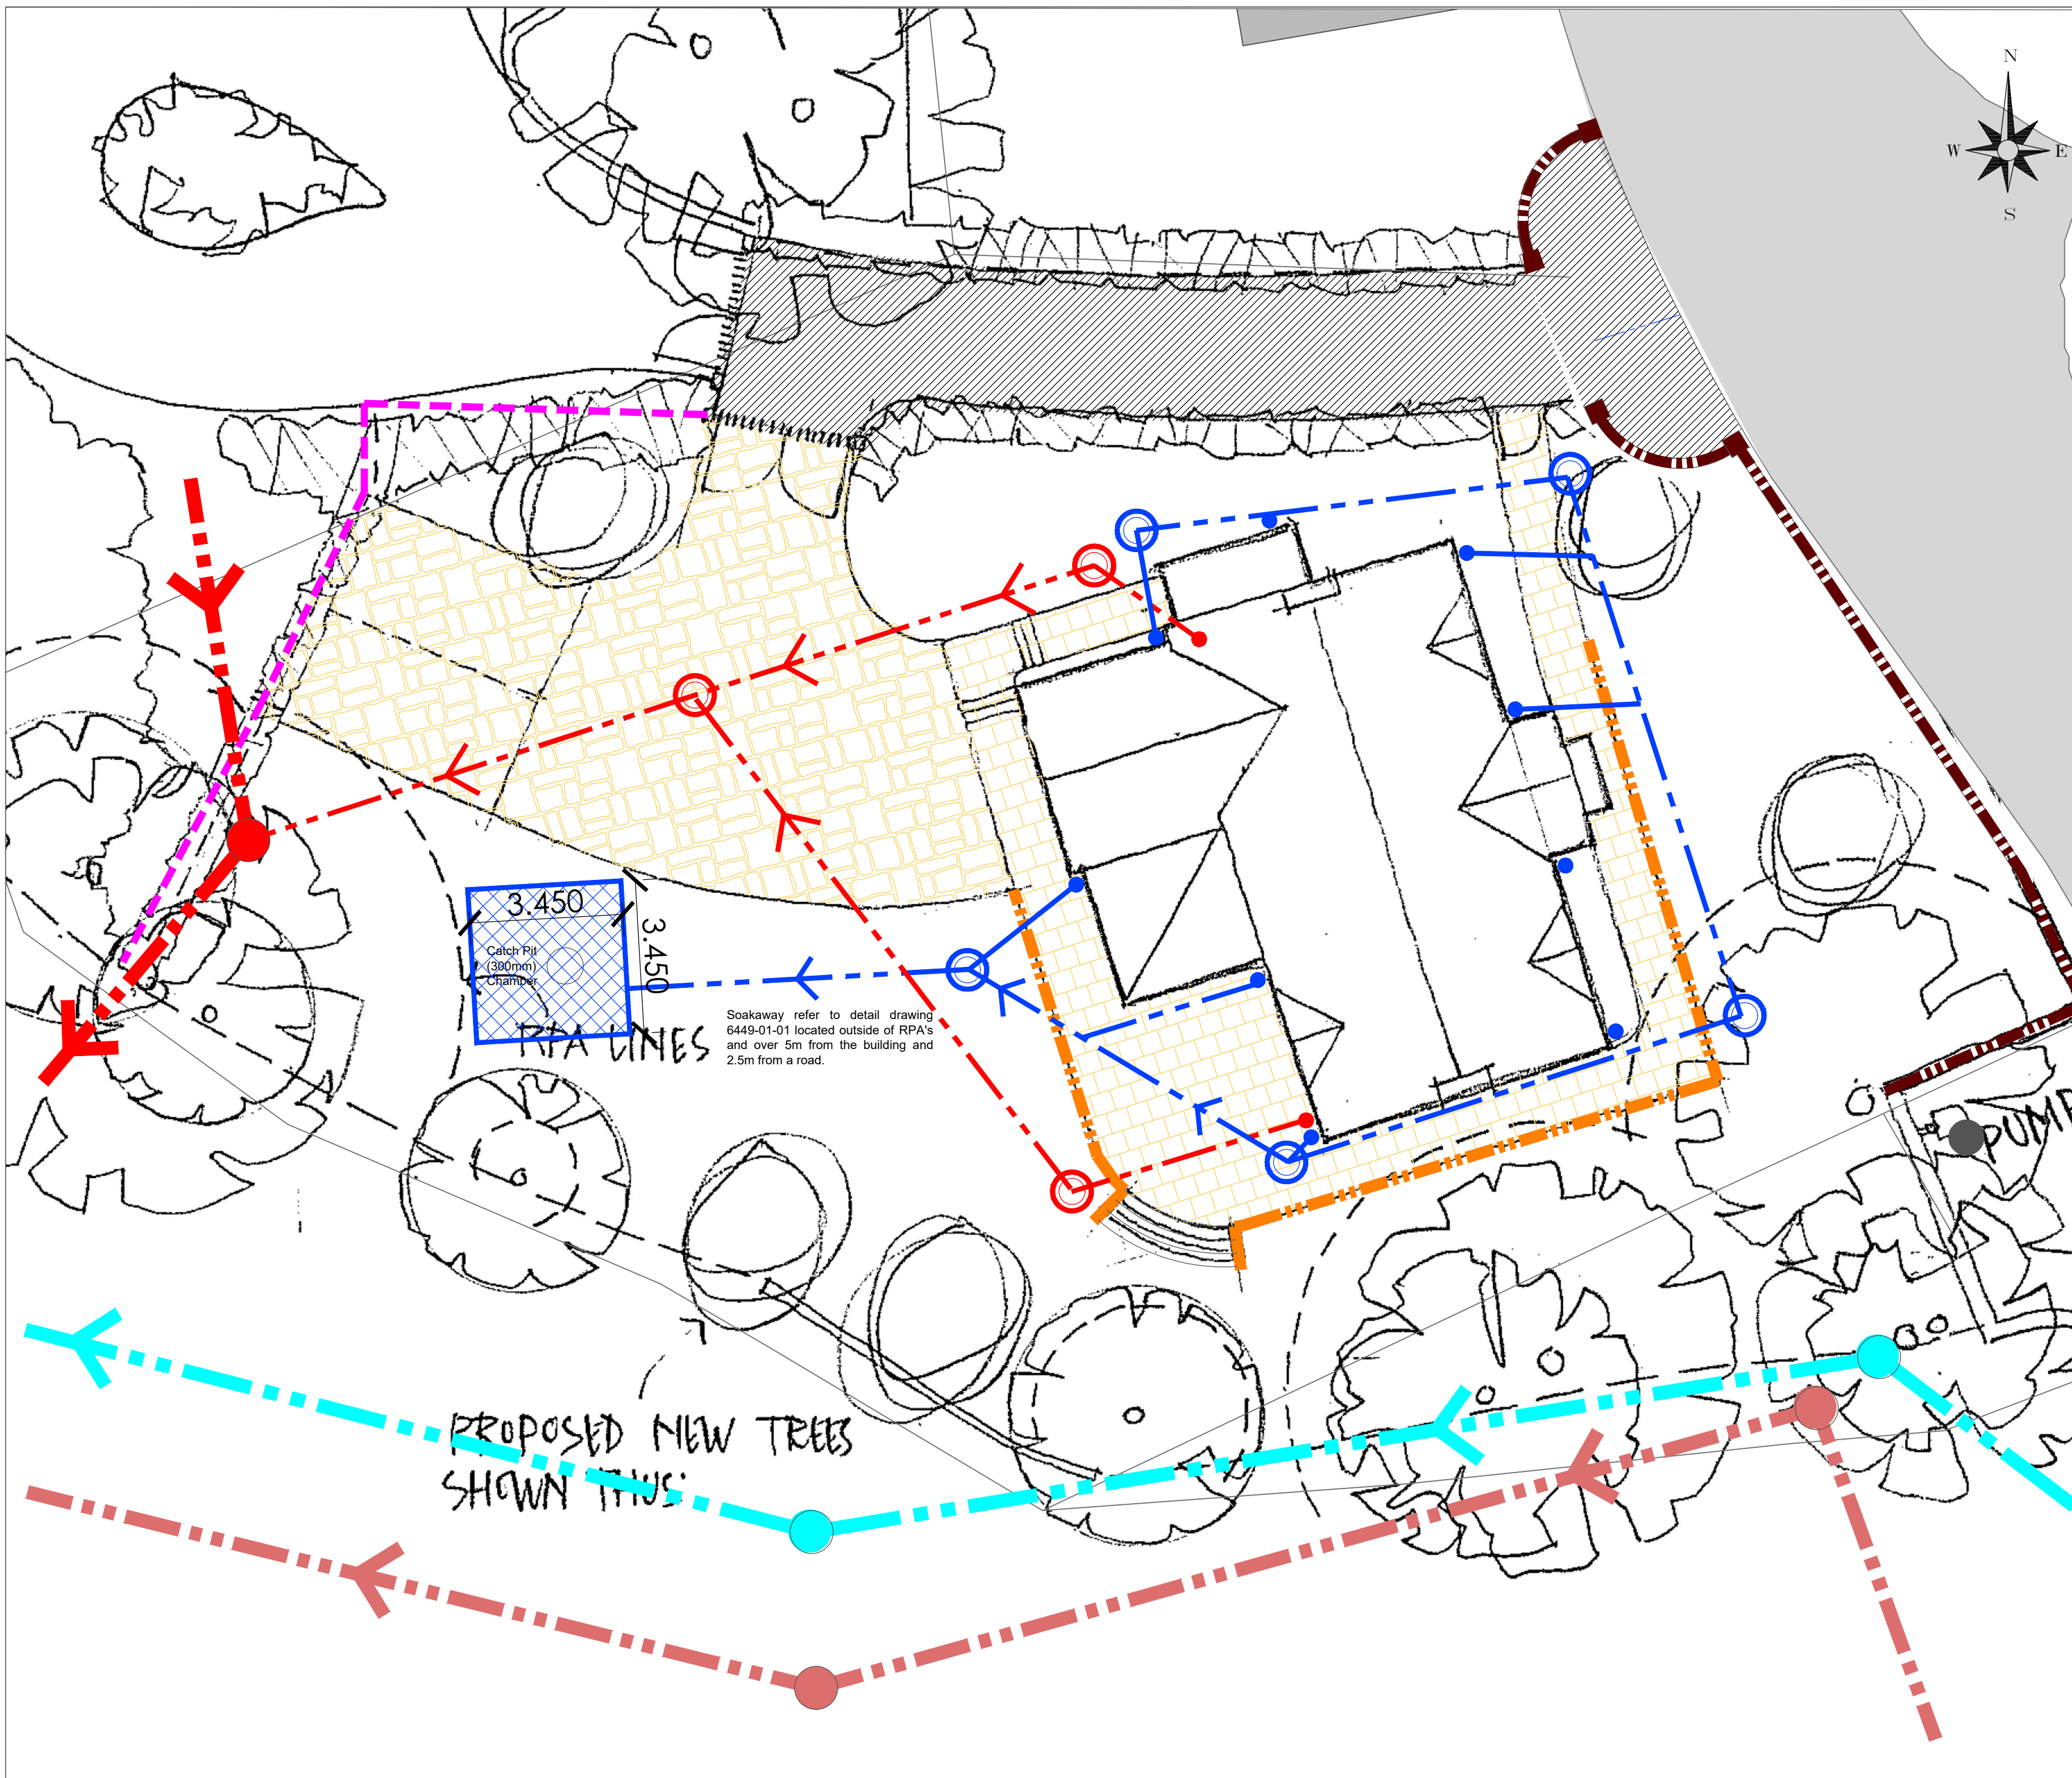

LEGEND

- Existing Storm Drainage Run
- Existing Storm Drainage Manhole
- Existing Foul Drainage Run
- Existing Foul Drainage Manhole
- New Foul Drainage Run
- New Foul Drainage Manhole
- New storm Drainage Run
- New storm Drainage Manhole
- New soakaway

● = SVP internal with cowl through roof
● = RWP Downpipes

REV:	DESCRIPTION:	NAME:
APPLICANT:		
MR K.Bradshaw		
PROJECT:		
Proposed detached dwelling on land adjacent to The Old Vicarage, Dimble Lane, Alton ST10 4BL		
TITLE:		
PLANNING CONDITION 9 DRAWING		
DRAWING No:	REV:	
4680-PD-9	-	
DATE:	SCALE:	
April 2021	1:100	