


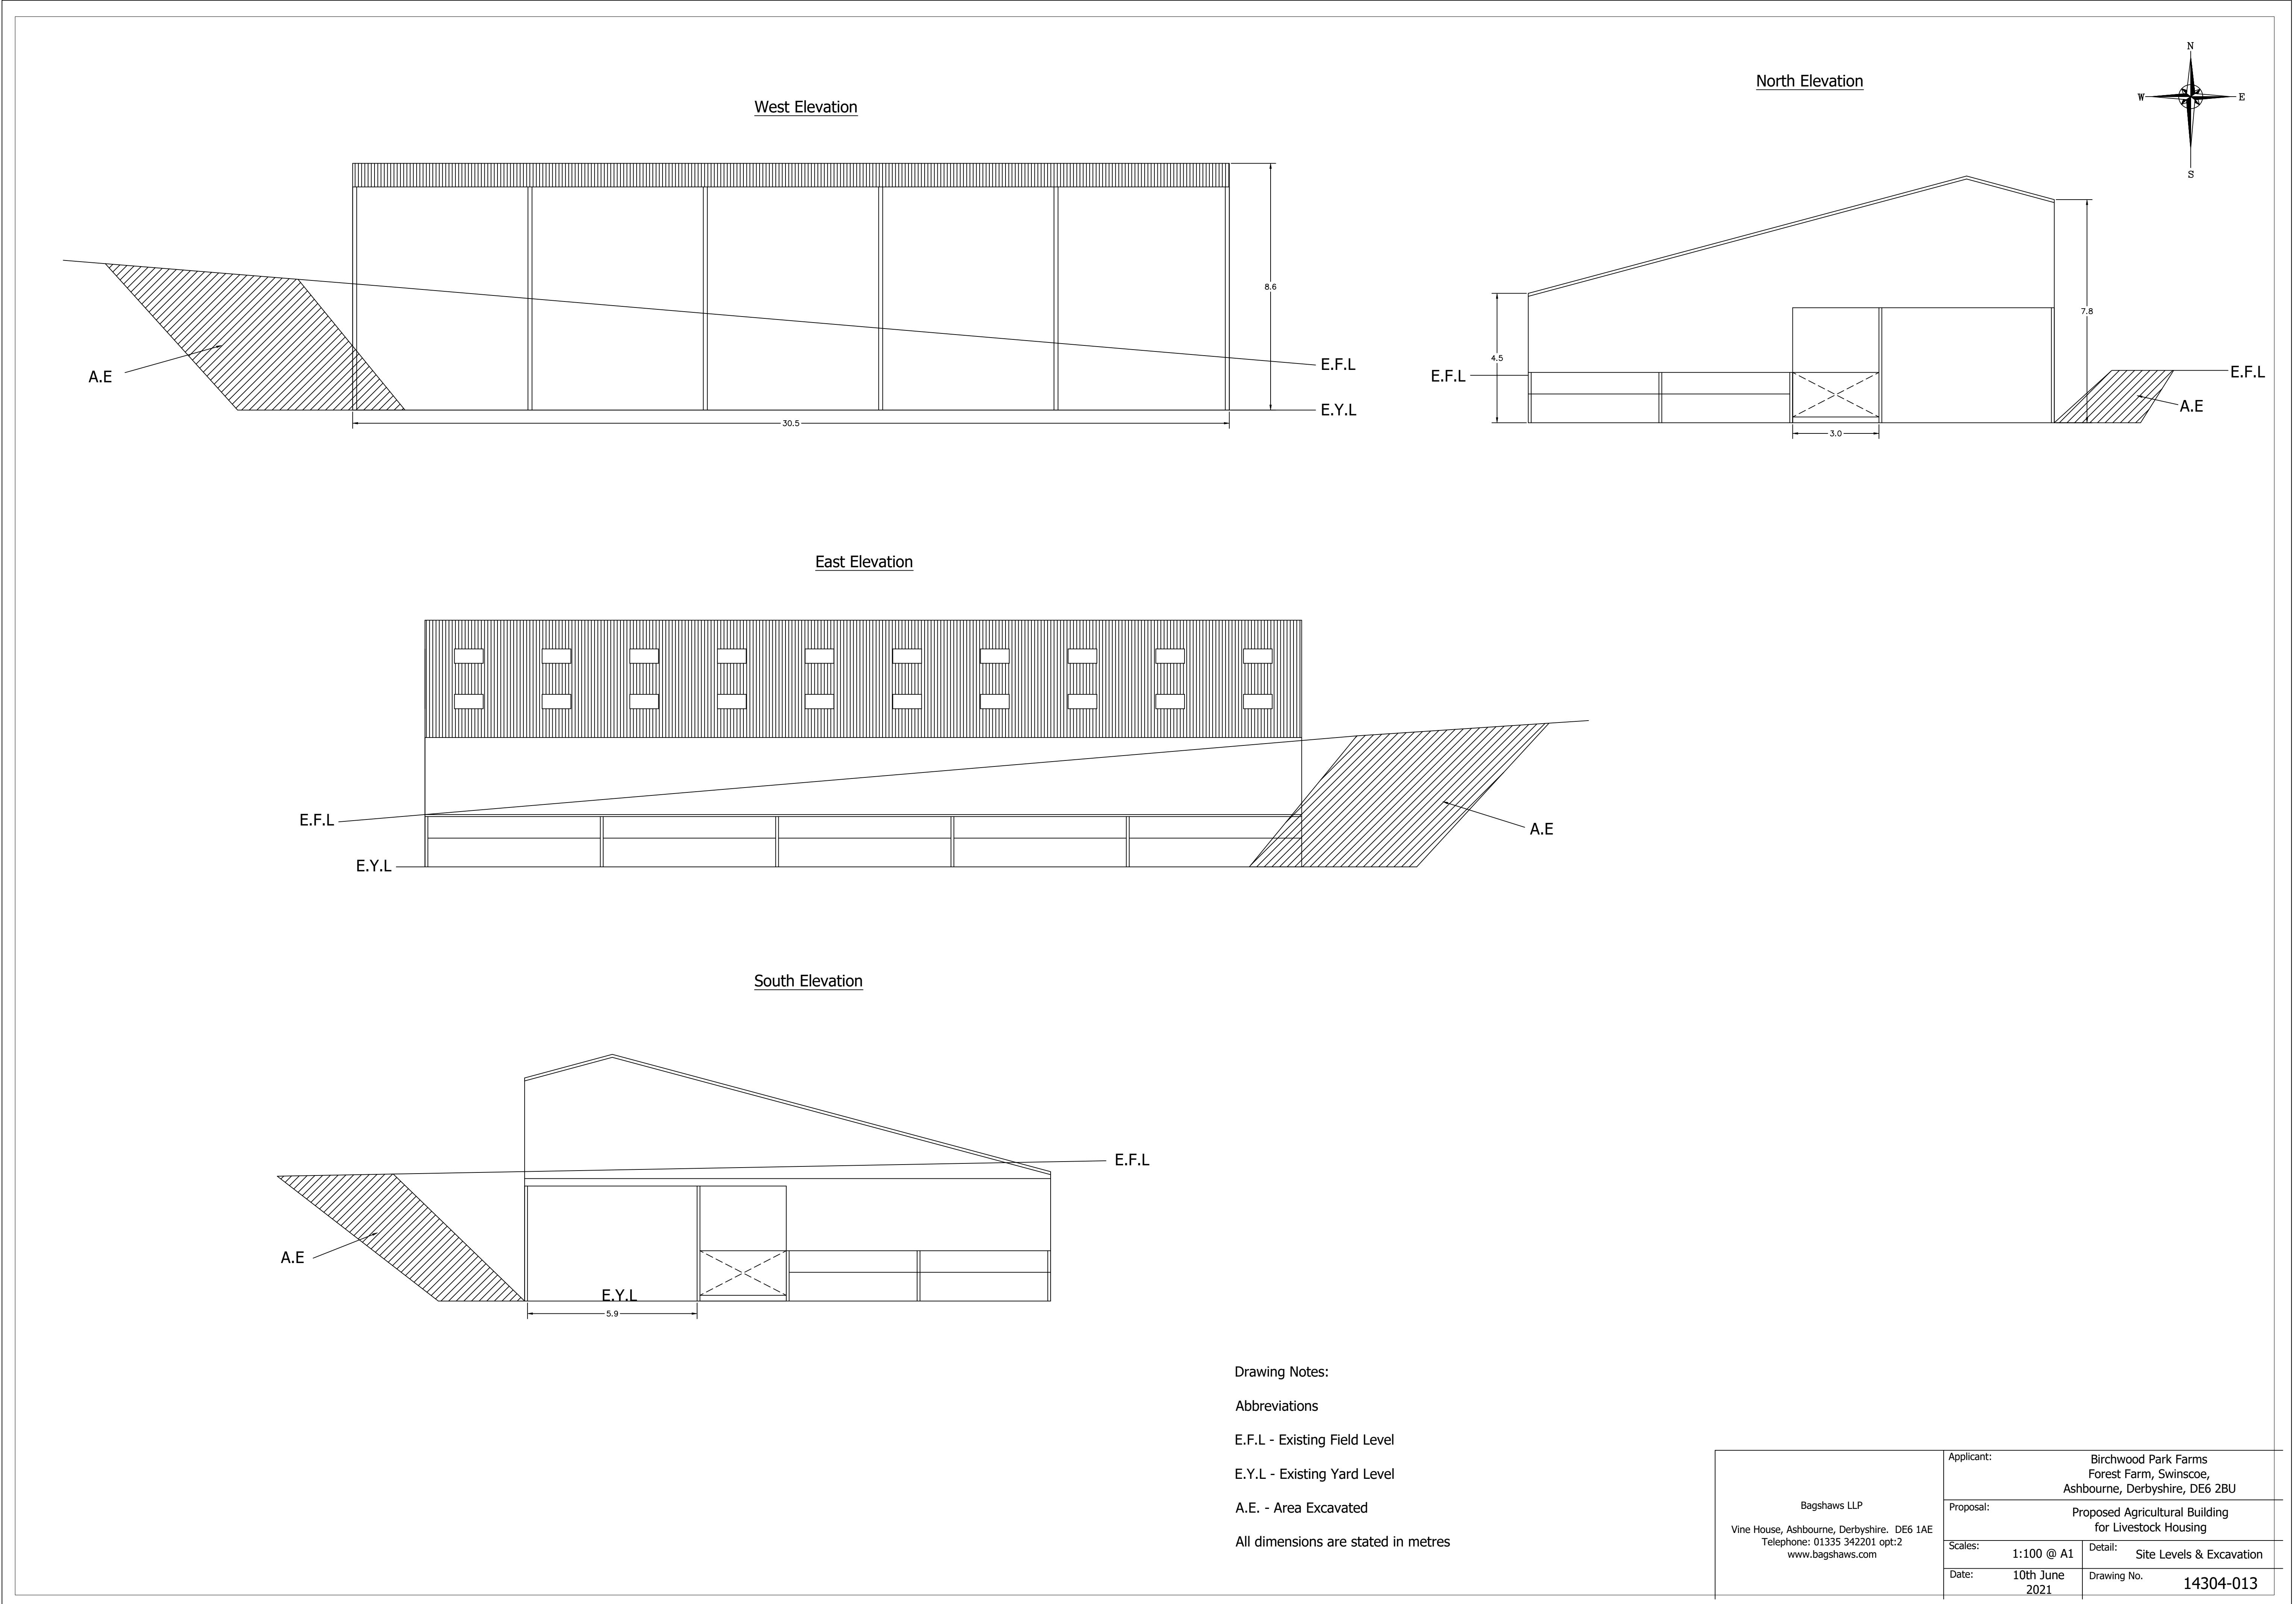

Bagshaws LLP Vine House, Ashbourne, Derbyshire. DE6 1AE Telephone: 01335 342201 opt:2 www.bagshaws.com	Applicant: Birchwood Park Farms Forest Farm, Swinscoe, Ashbourne, Derbyshire, DE6 2BU	
	Proposal: Proposed Agricultural Building for Livestock Housing	
	Scales: 1:100 @ A1	Detail: Site Levels & Excavation
	Date: 10th June 2021	Drawing No. 14304-013