


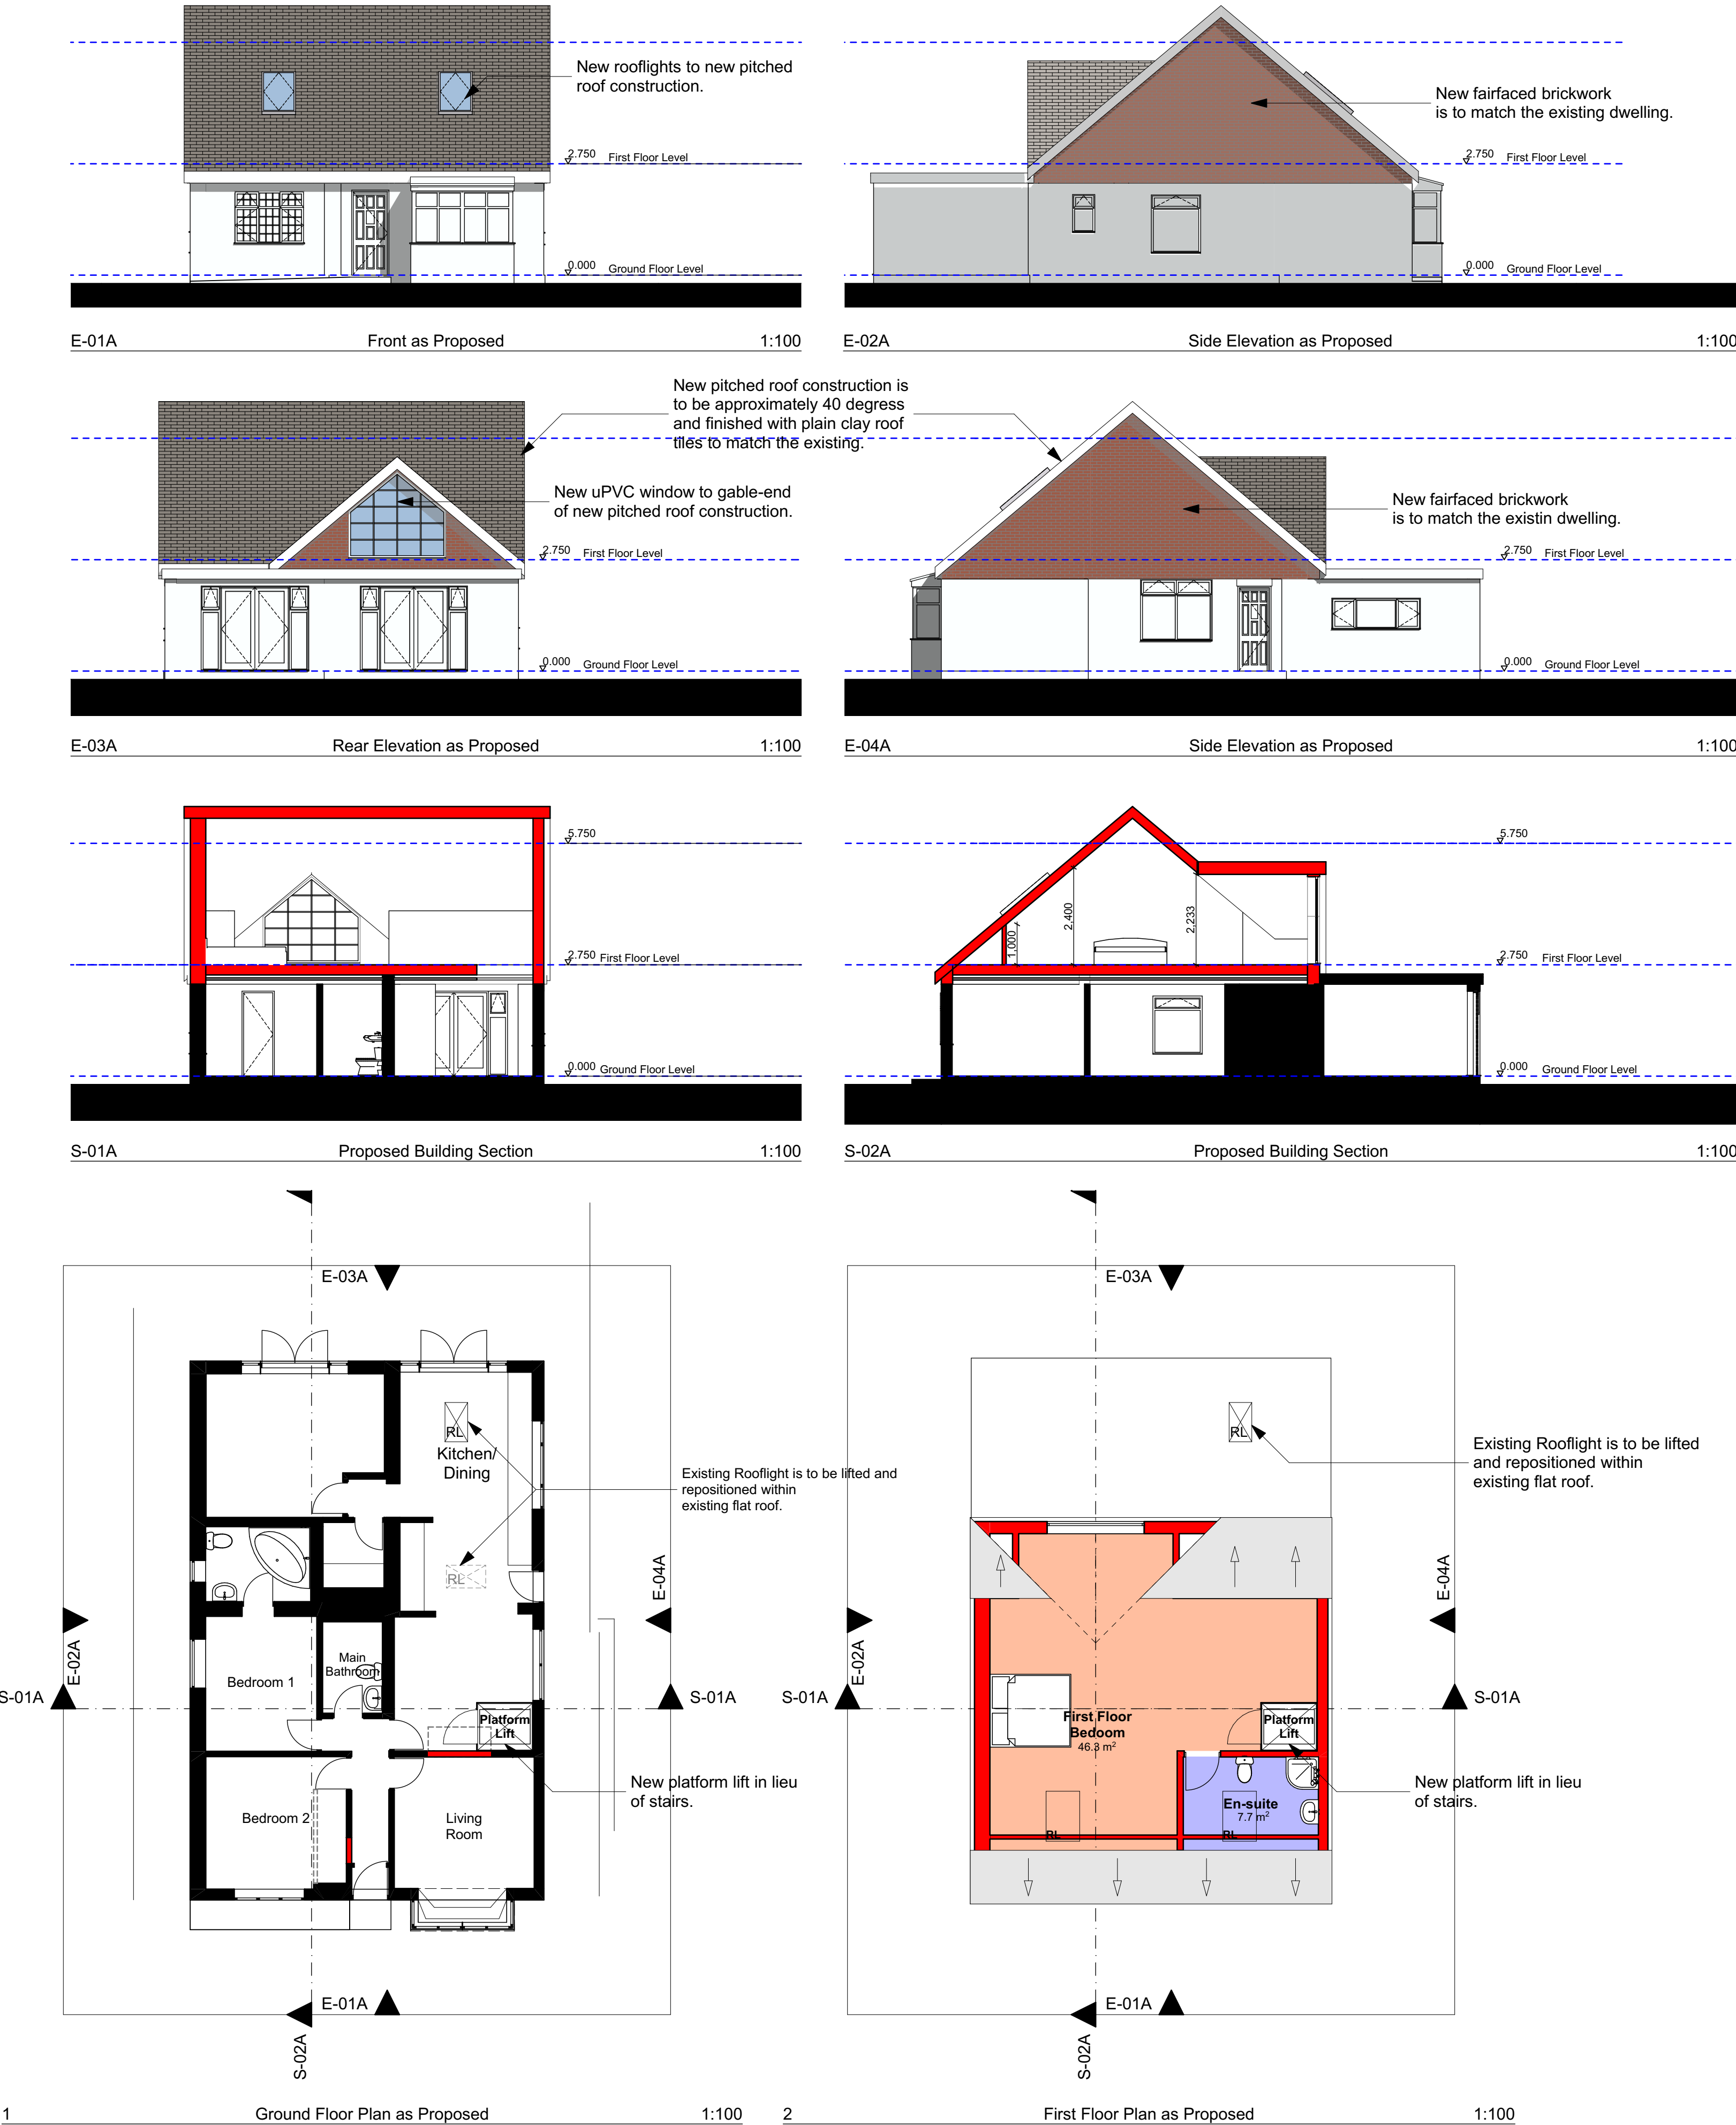

wood | goldstraw | yorath
ARCHITECTS QUANTITY SURVEYORS CDM CO-ORDINATORS
Churchill House, Regent Road, Stoke on Trent, ST1 3RH.
Tel: 01782 208000 Fax: 01782 208712 E-mail: info@woodgoldstraw.co.uk
www.woodgoldstraw.co.uk

Client:
Mr P. Birch

Project:
Proposed Alterations to Existing
Bungalow, 62 Fold Lane Biddulph

Scale: 1:100
Sheet Size: A1
Drawn: L.Adams
Issue Date: 04/06/2021

Title:
Scheme A - Plans, Elevations and
Sections as Proposed

Drawing Number: 4752-01-02A
(Revision)
Revision ID

CAD file path:
X:\0 PROJECTS\4752 Birch, Mr P\4752-01 Proposed Alterations to Existing Bungalow, 62 Fold Lane
Biddulph\Drawings\4752-01-02A\4752-01-02A.dwg
Copyright: Wood Goldstraw Yorath LLP
Contractor are to check all dimensions on site and refer any discrepancies to the Architect immediately. This drawing has
been prepared for planning purposes only and to the best of our knowledge the original digital document is accurate at the
stated scale. However, we cannot accept liability for the accuracy of third party data (OS mappings, topographical survey
information, etc) used in the production of this document which we have relied upon in good faith. No dimensions are noted
for reference and any further specific dimensional information can be provided upon request.