

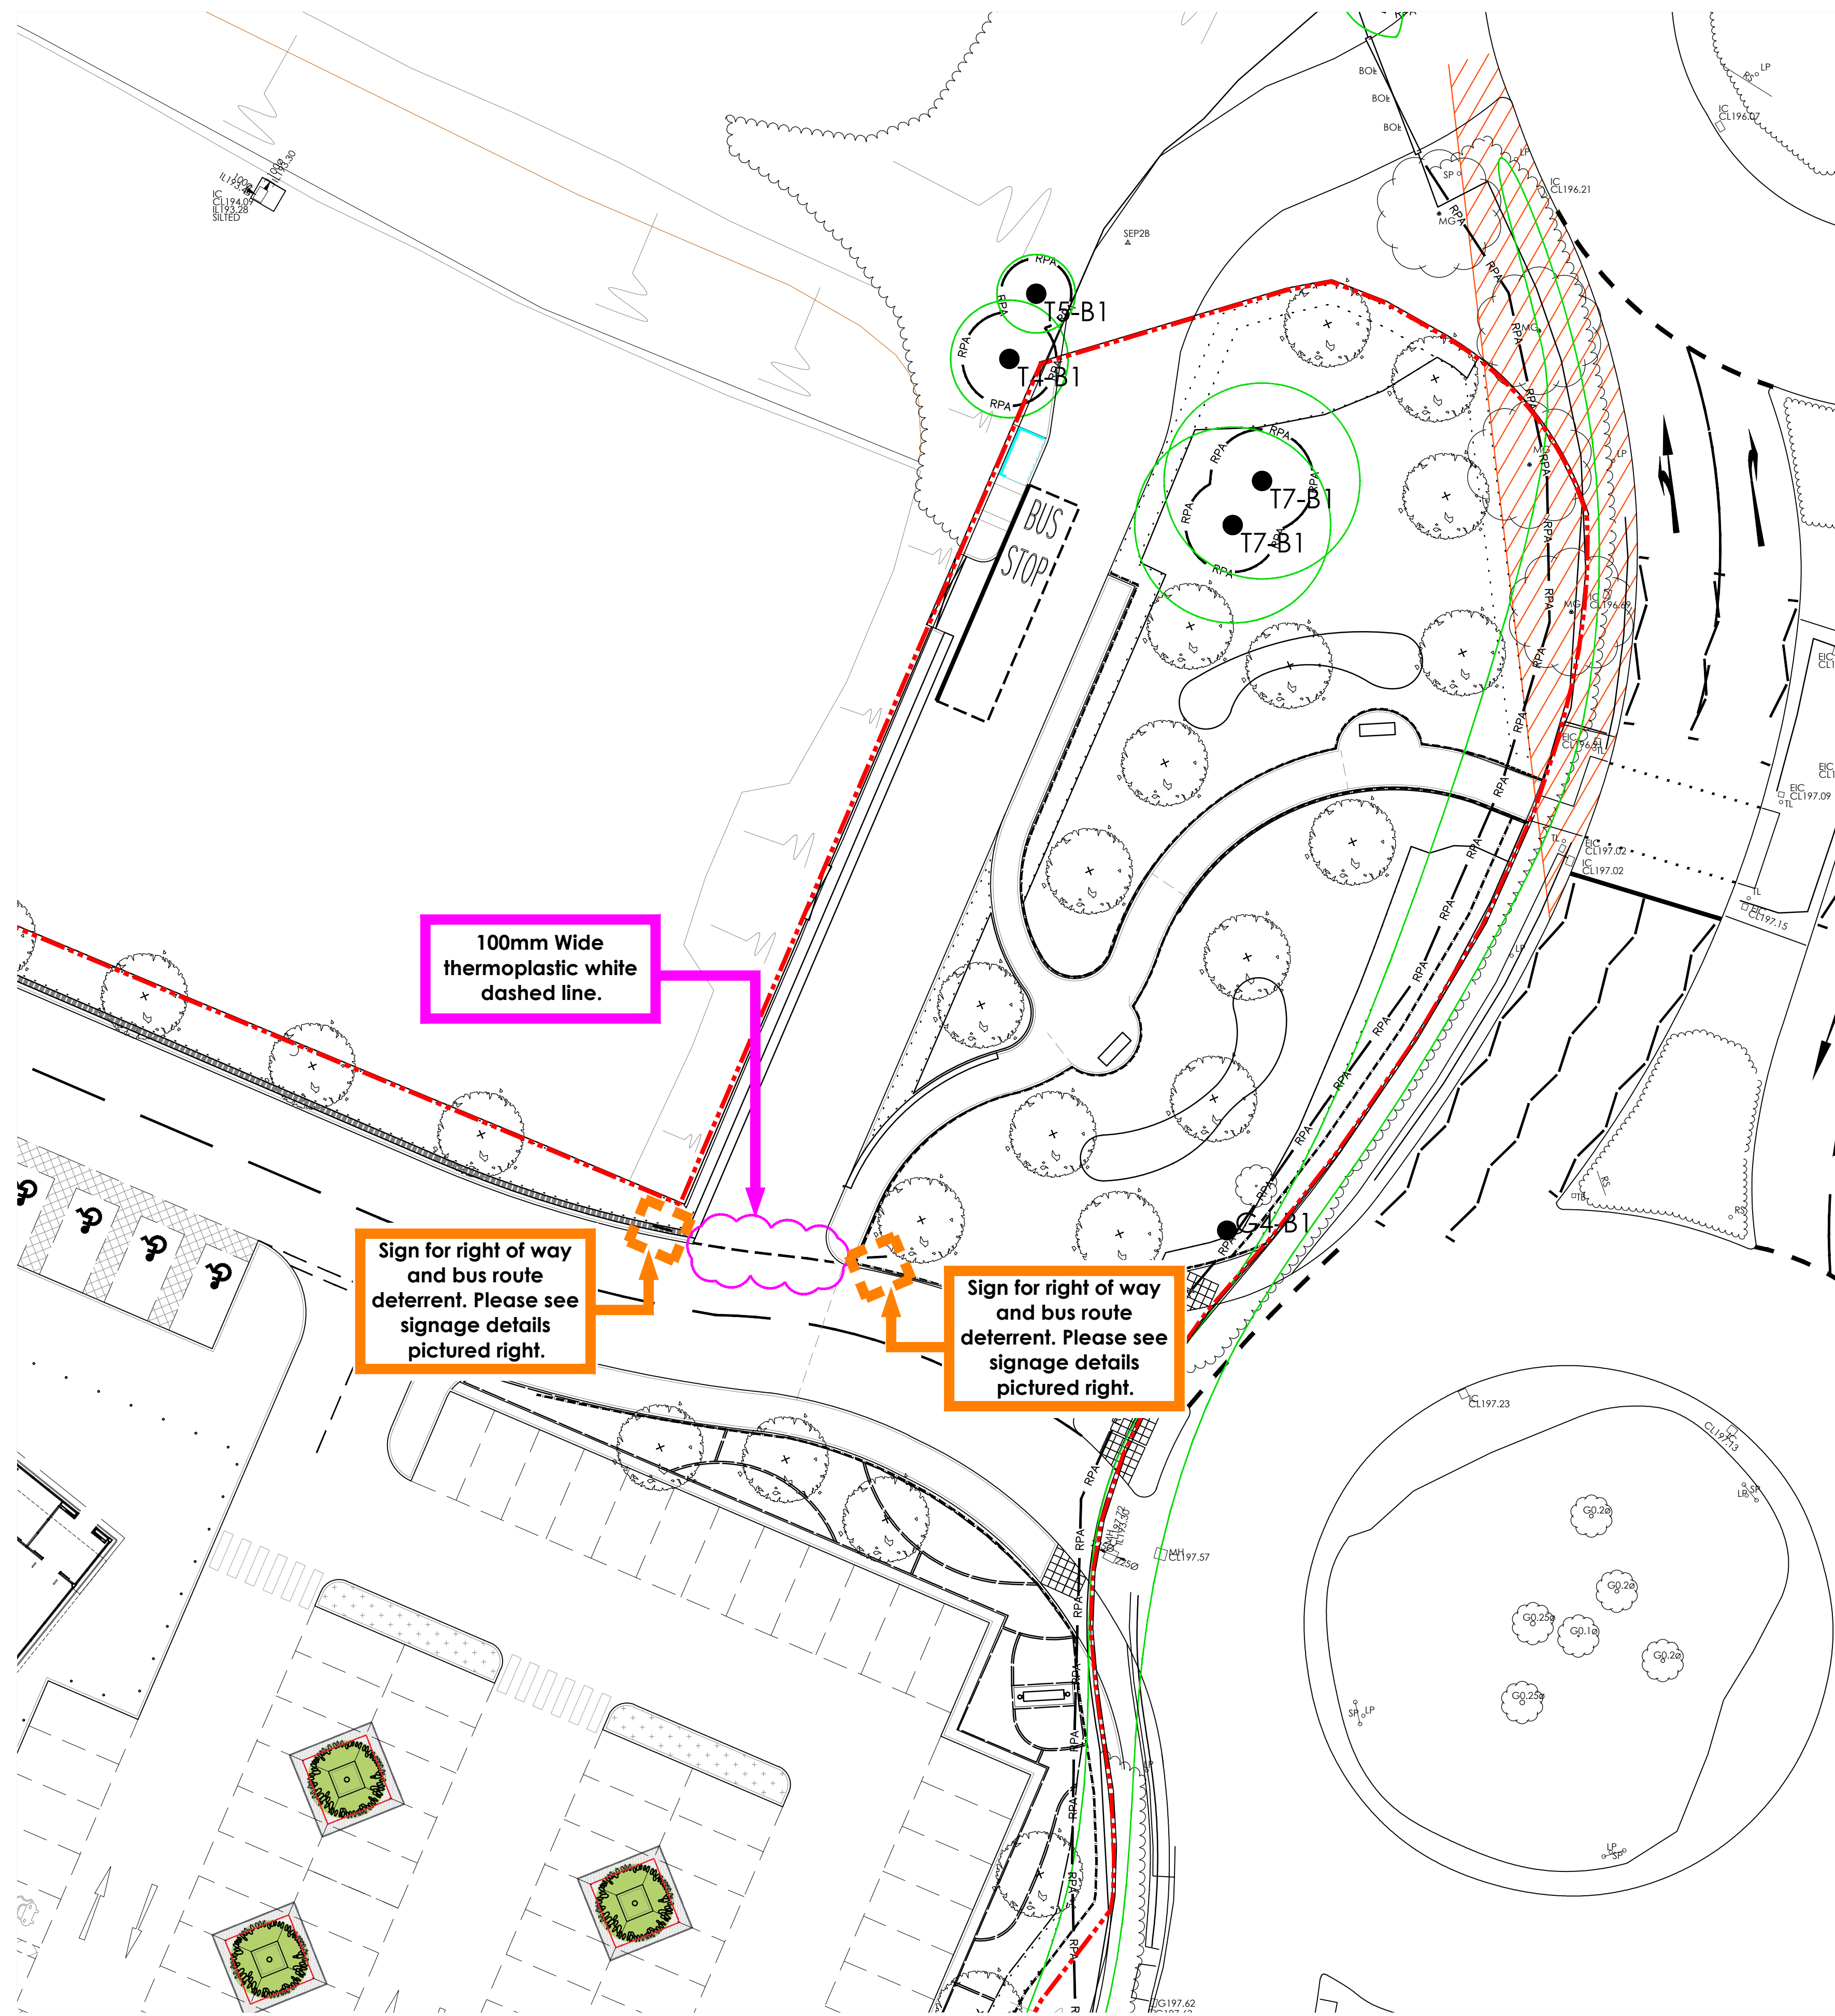


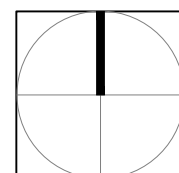

Proposed Plan - Scale 1:200

Proposed Route Deterrent
Various Scales @ A1

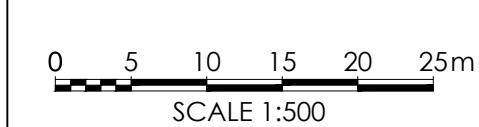


Total Site Area
9,609m² / 2.37 Acres

1000Wmm x 500Hmm
"SCHOOL & BUS ACCESS ONLY". Sign to have solid blue background PANTONE 287.

80mm Dia CHS post
powdercoated Anthracite Grey RAL 7016.

Concrete foundations to be in accordance with signage contractors design and details.

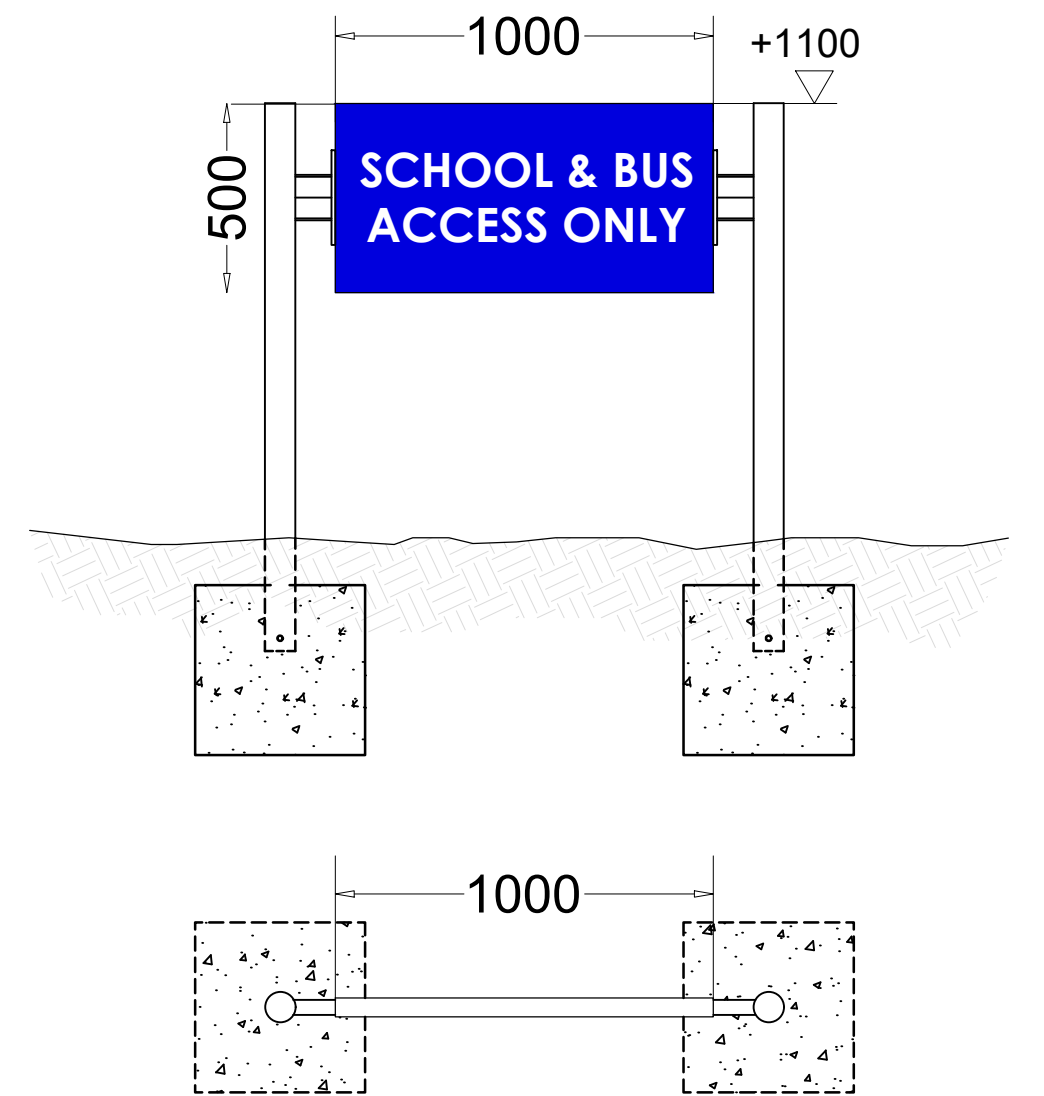

Proposed Signs - Scale 1:20

Project Title	PROPOSED DEVELOPMENT
	TUNSTALL ROAD BIDDULPH
Client	ALDI STORES LTD.
Status	PLANNING
Scale	VARIOUS
Date	MAY 21
Drawn By	MS
Checked	MS



____		____	
Rev	Date	Description	Rev By
			CHK'd By
Drawing Title: PROPOSED ACCESS ROUTE DETERRENT			
Job-Dwg No		2947NES - 134	Rev -
☐	2 St. Johns North, Wickfields, WF3 3QA t. 01924 299880		
☒	Carvers Warehouse, 77 Dale Street, Manchester, M1 2HG t. 0161 2388555		
☐	The Old Rectory, 79 High Street, Newport, NP23 6AB t. 01908 2511577		
☐	101 London Road, Reading, RG1 2BT t. 0118 9507700		
☐	1005 Court St, Strathphiers Place, London, W1U 1JJ t. 0207 4091215		



**THE
HARRIS
PARTNERSHIP**

ARCHITECTS

www.harrispartnership.com

