


A1

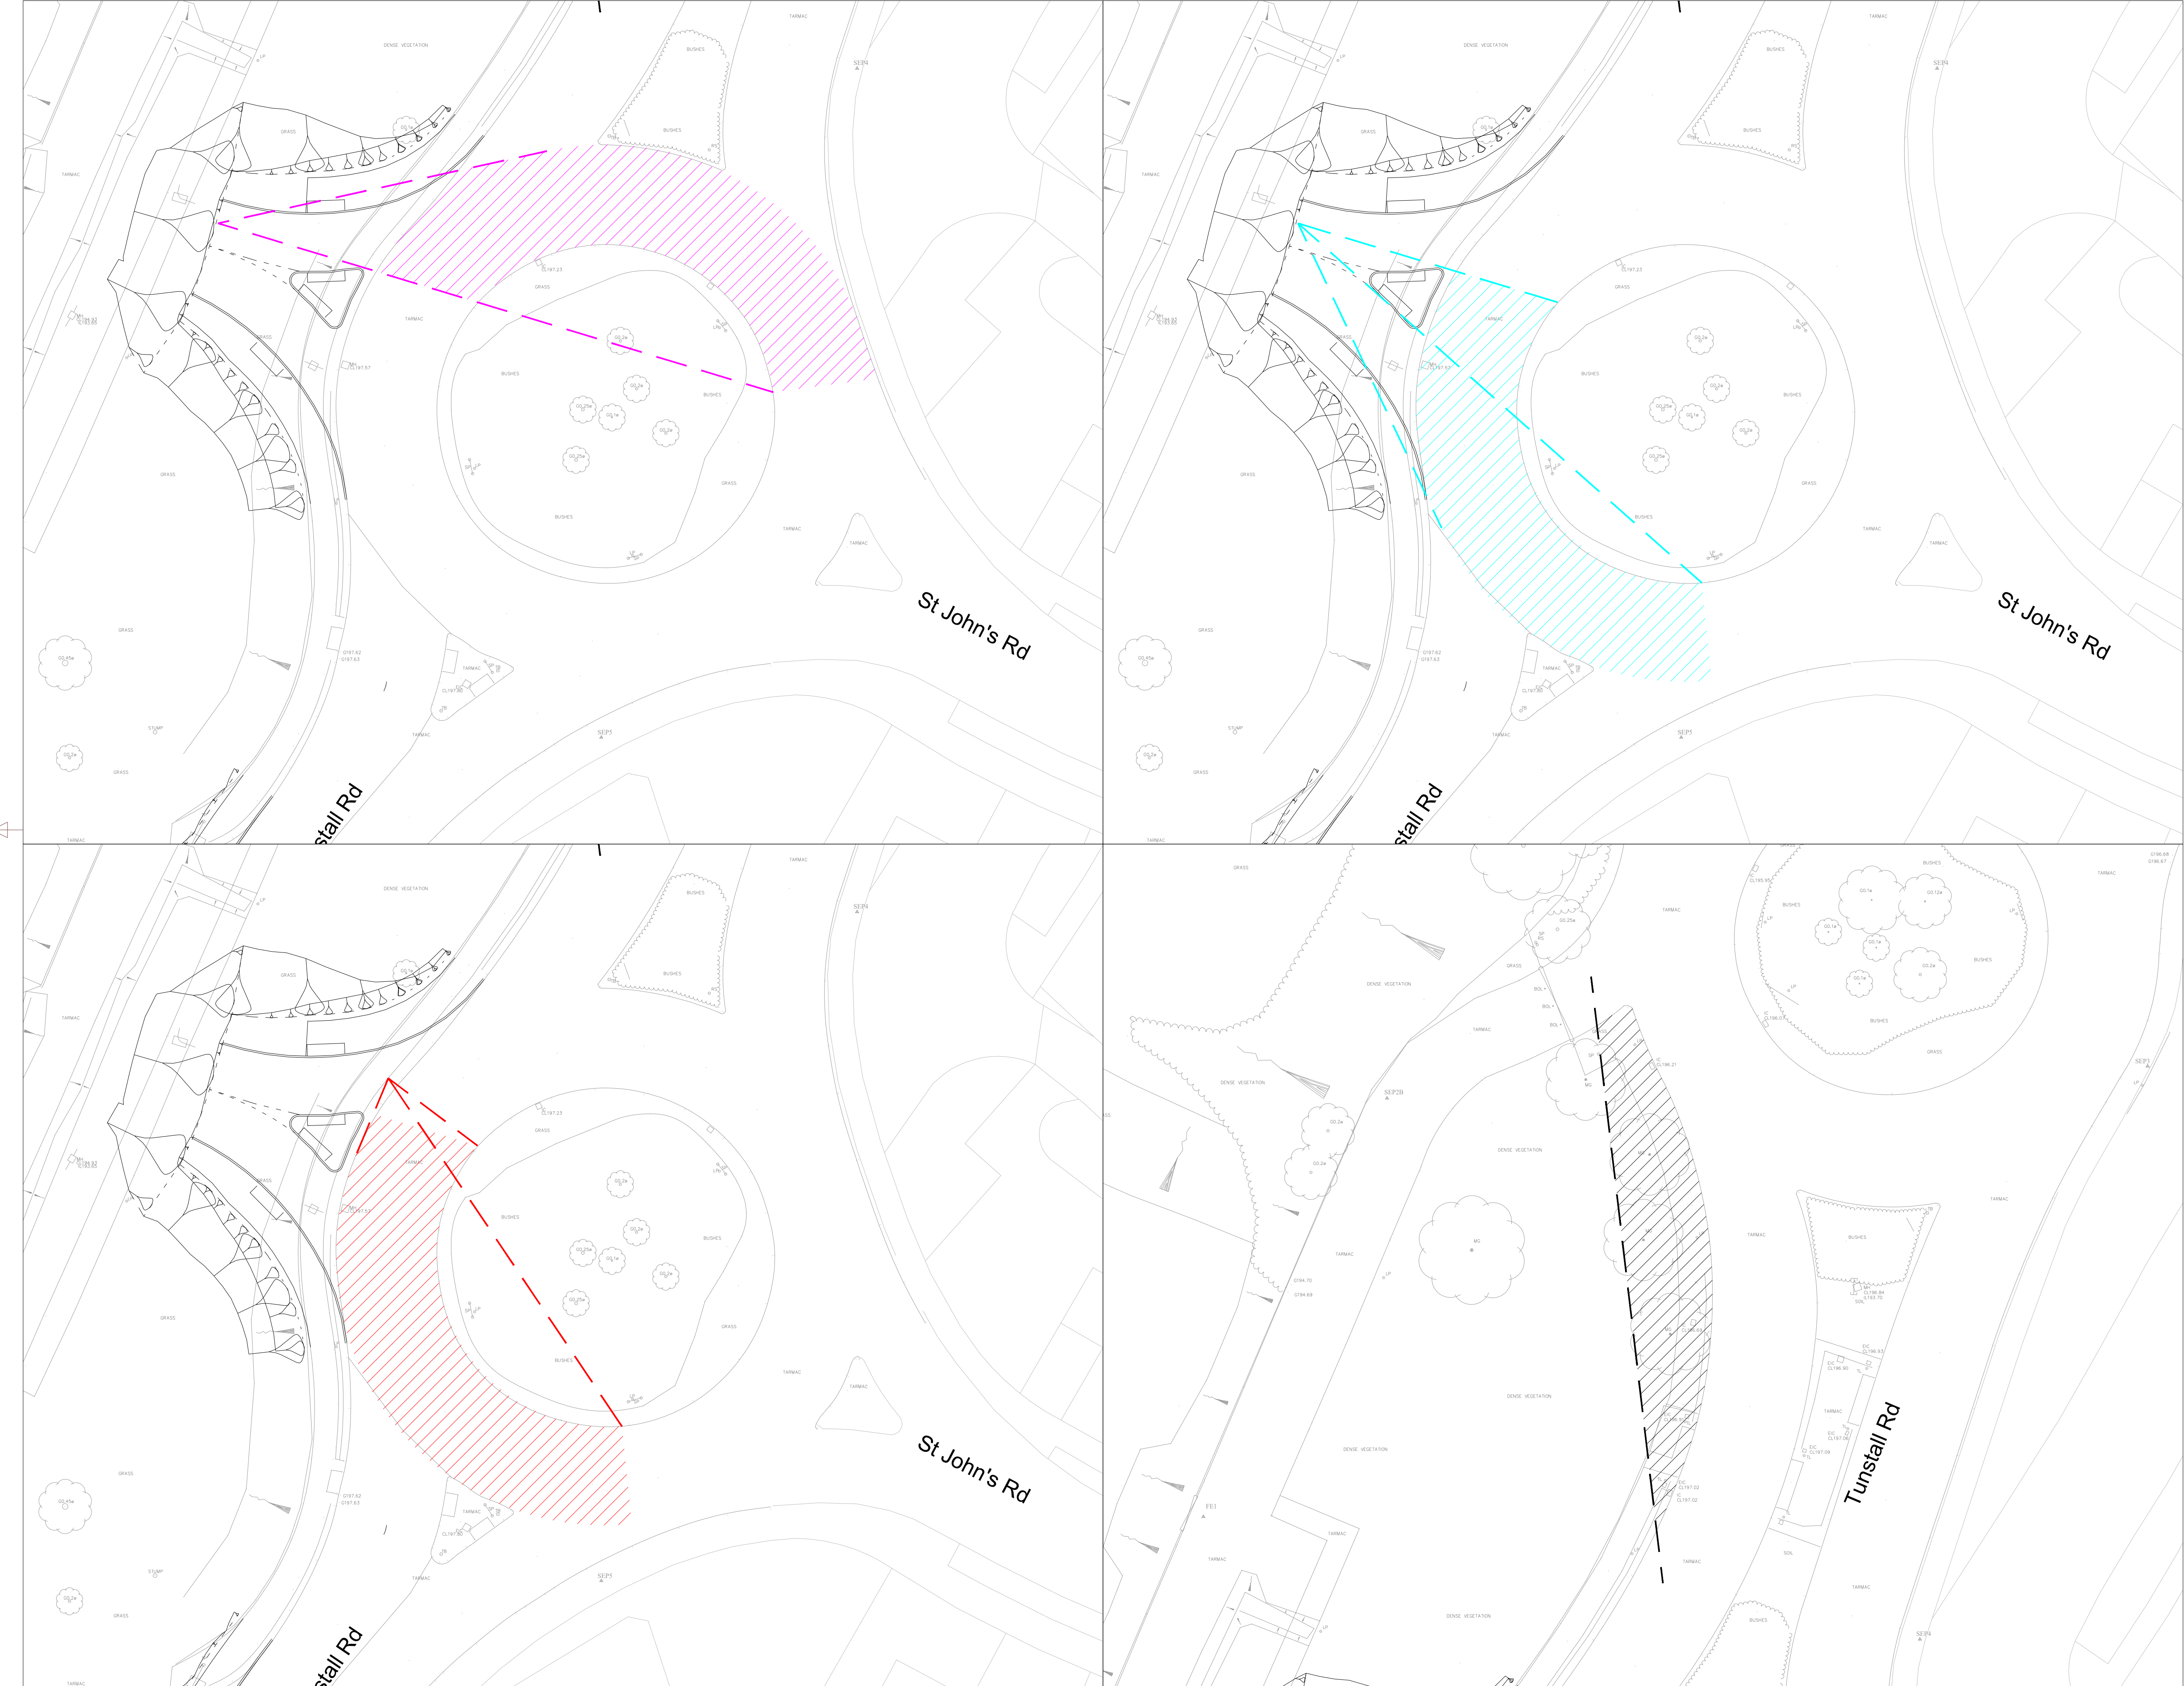

- Key:
- Forward visibility at entry
  - Visibility to the right from 15m back
  - Visibility to the right from give way
  - Visibility splay required by planning

Notes:  
1. All visibility splays are required from eye height of 1.05m to object height of 1.05m



| Rev              | Detail           | By | Date                                |
|------------------|------------------|----|-------------------------------------|
| Revisions        |                  |    |                                     |
| Original Version | Preliminary      |    | <input checked="" type="checkbox"/> |
| Drawn: GW        | For target cost  |    | <input type="checkbox"/>            |
| Design:          | For tender       |    | <input type="checkbox"/>            |
| Date: April 2021 | For construction |    | <input type="checkbox"/>            |
|                  | As constructed   |    | <input type="checkbox"/>            |
|                  | Other            |    | <input type="checkbox"/>            |

Checked by:-  
  
Digitally signed by Rose Farrington  
Date: 2021.04.22 10:37:00 +01'00'

Approved by:- (Drawing NOT approved if this box is empty)  
  
Digitally signed by Coxon, Michael (Place)  
Date: 2021.04.27 17:51:32 +01'00'



Project Name  
**Tunstall Road Biddulph**

Drawing Title  
**HIGHWAYS  
Visibility Splays**

Grid reference : 388107 356974  
Original Drawing Size : A1 Dimensions : m  
Scale : 1:250 Copyright © Amey

Drawing No  
**D0209G-R00-02**

Rev  
**R0**