



A1

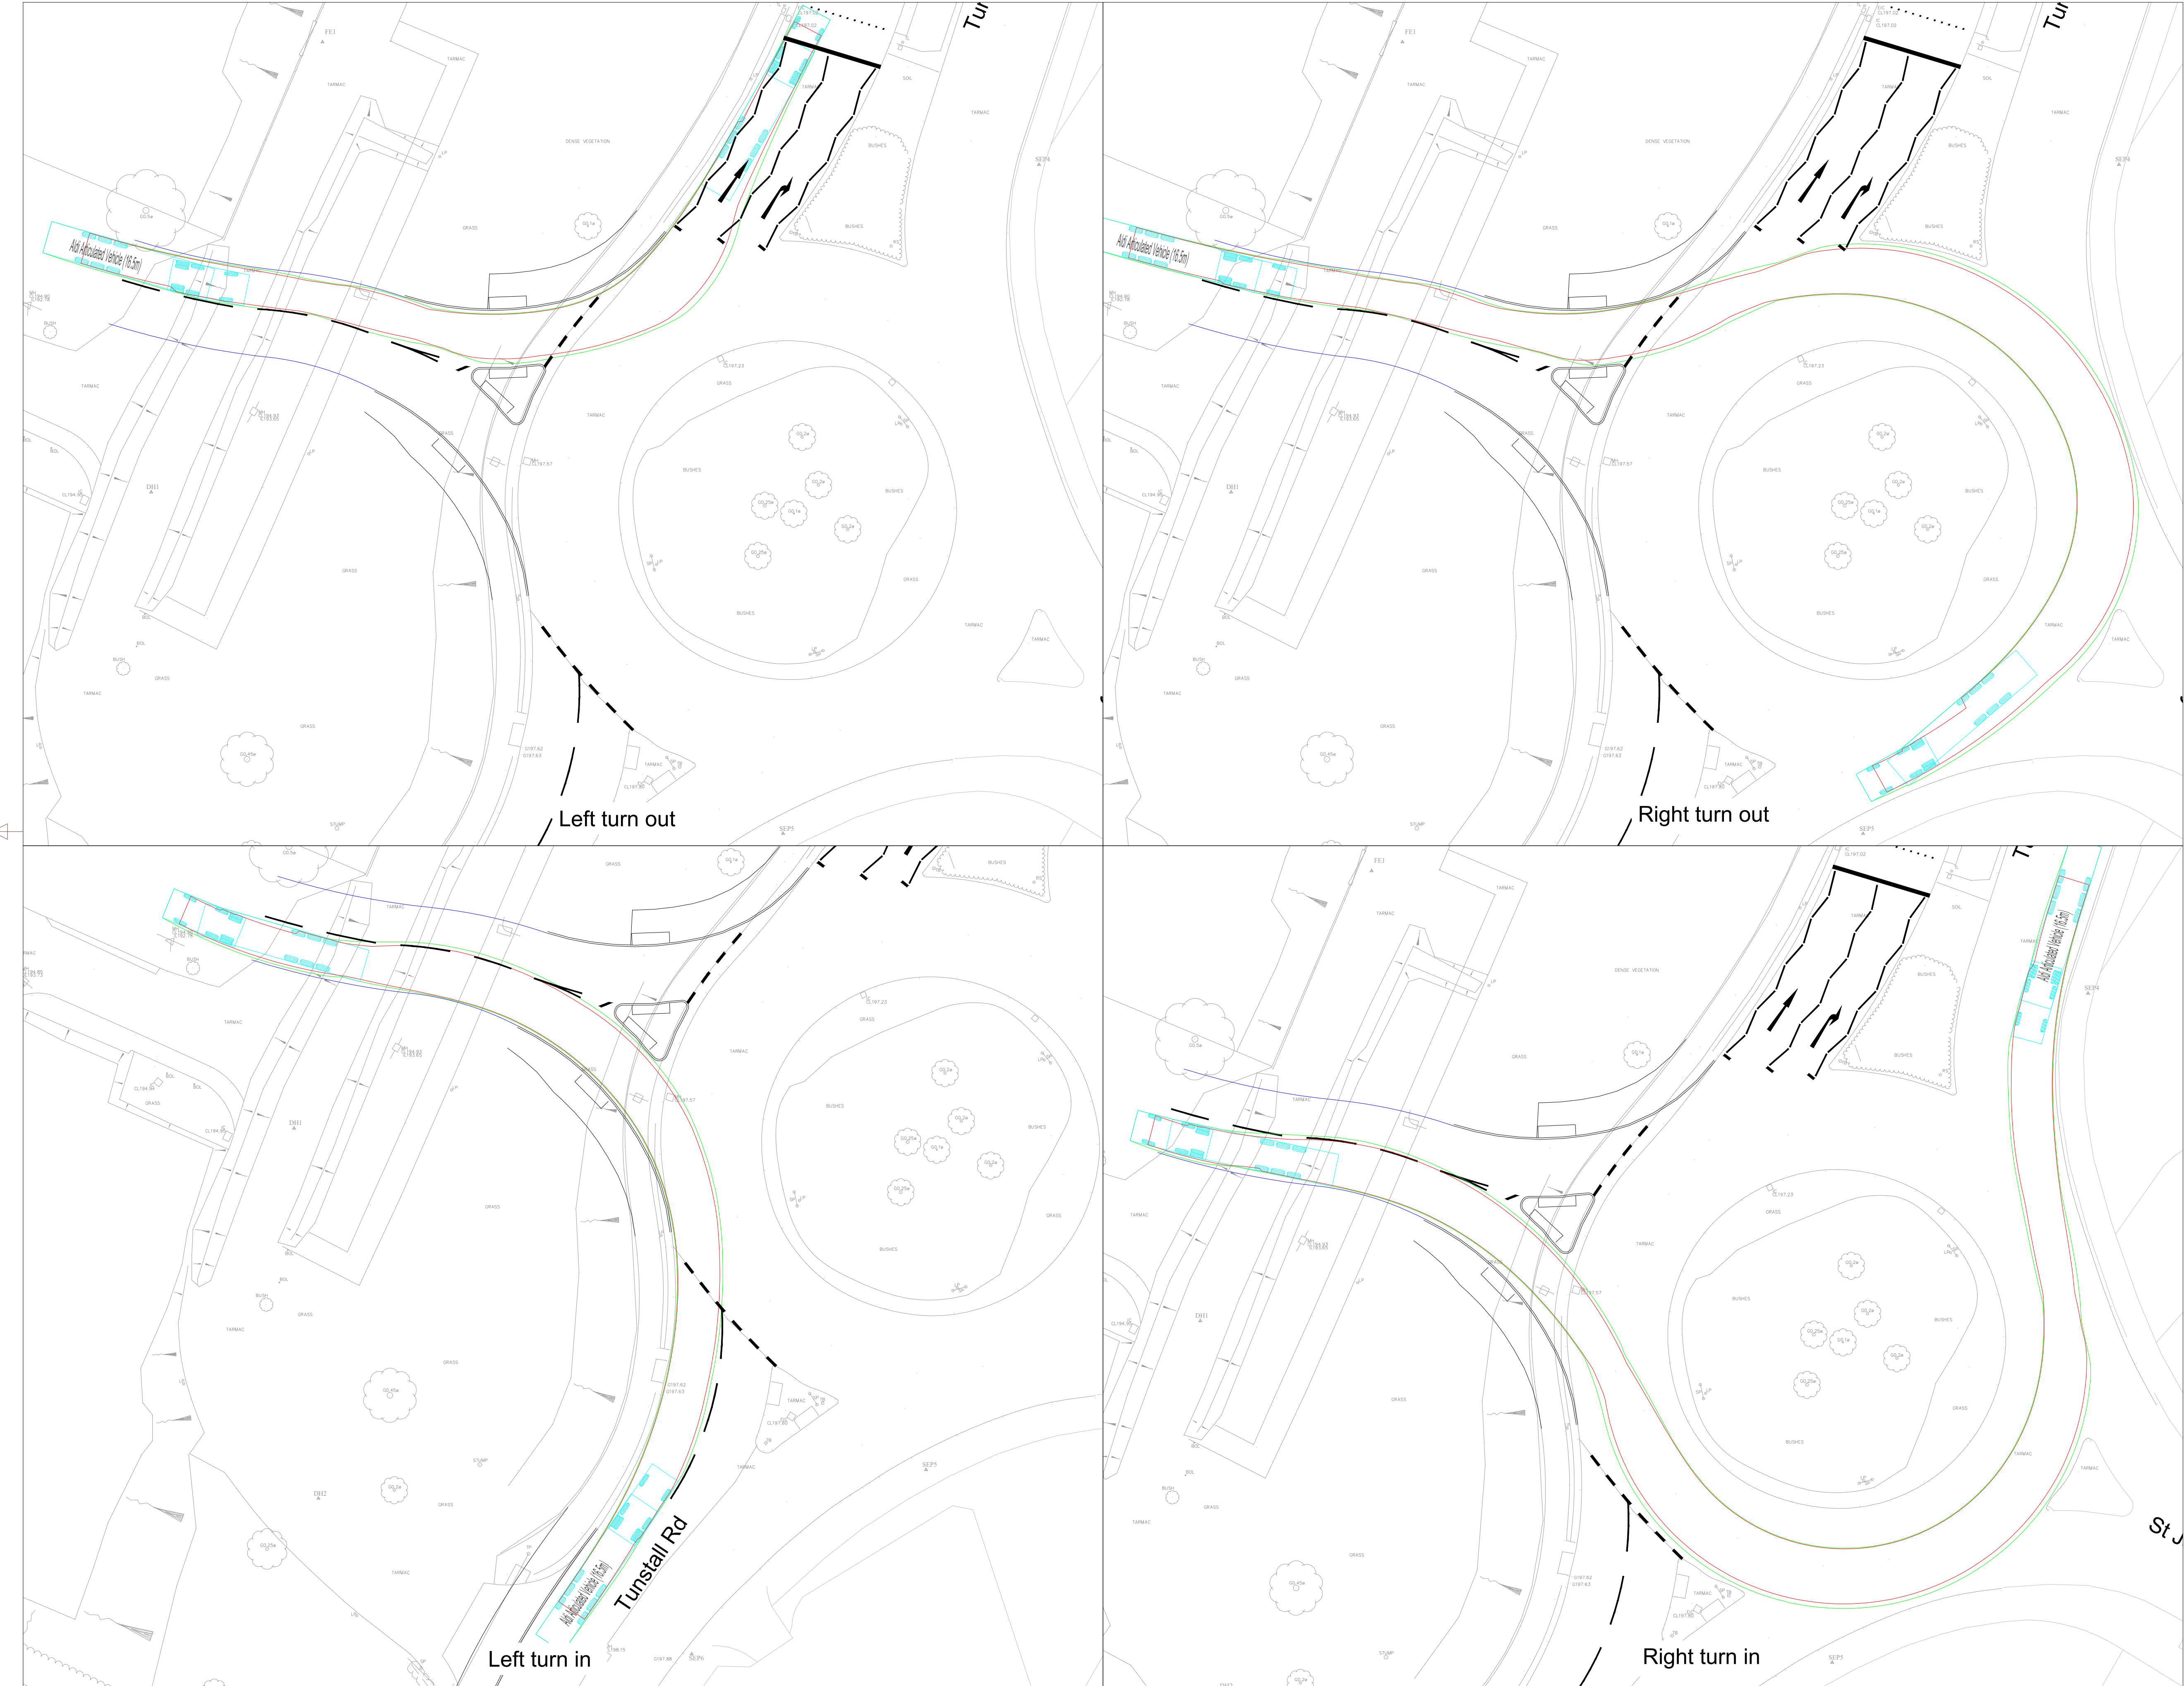

Key:

- Development layout
- Vehicle tracking

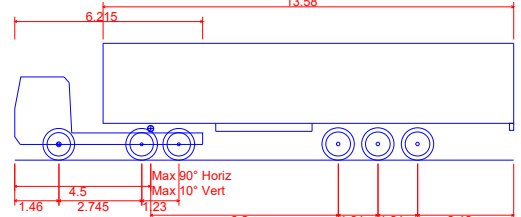

A1 Articulated Vehicle (16.5m)
Overall Length 16.50m
Overall Width 2.60m
Overall Body Height 3.85m
Min Body Ground Clearance 0.21m
Max Track Width 2.50m
Lock to lock time 8.00s
Wall to Wall Turning Radius 8.25m

Design Vehicle



Rev	Detail	By	Date
Revisions			
Original Version	Preliminary		☒
Drawn: GW	For target cost		
Design:	For tender		
Date: April 2021	For construction		
	As constructed		
	Other		

Checked by:-

Digitally signed by Rose Farrington
Date: 2021.04.22 10:36:20 +01'00'

Approved by:- (Drawing NOT approved if this box is empty)

Digitally signed by Coxon, Michael (Place)
Date: 2021.04.27 17:55:47 +01'00'

Staffordshire County Council
working with
www.staffordshire.gov.uk www.amey.co.uk

Project Name
Tunstall Road
Biddulph

Drawing Title
HIGHWAYS
Vehicle Tracking

Grid reference : 388107 356974
Original Drawing Size : A1 Dimensions : m
Scale : 1:250 Copyright © Amey

Drawing No
D0209G-R00-03
Rev
R0