



A1

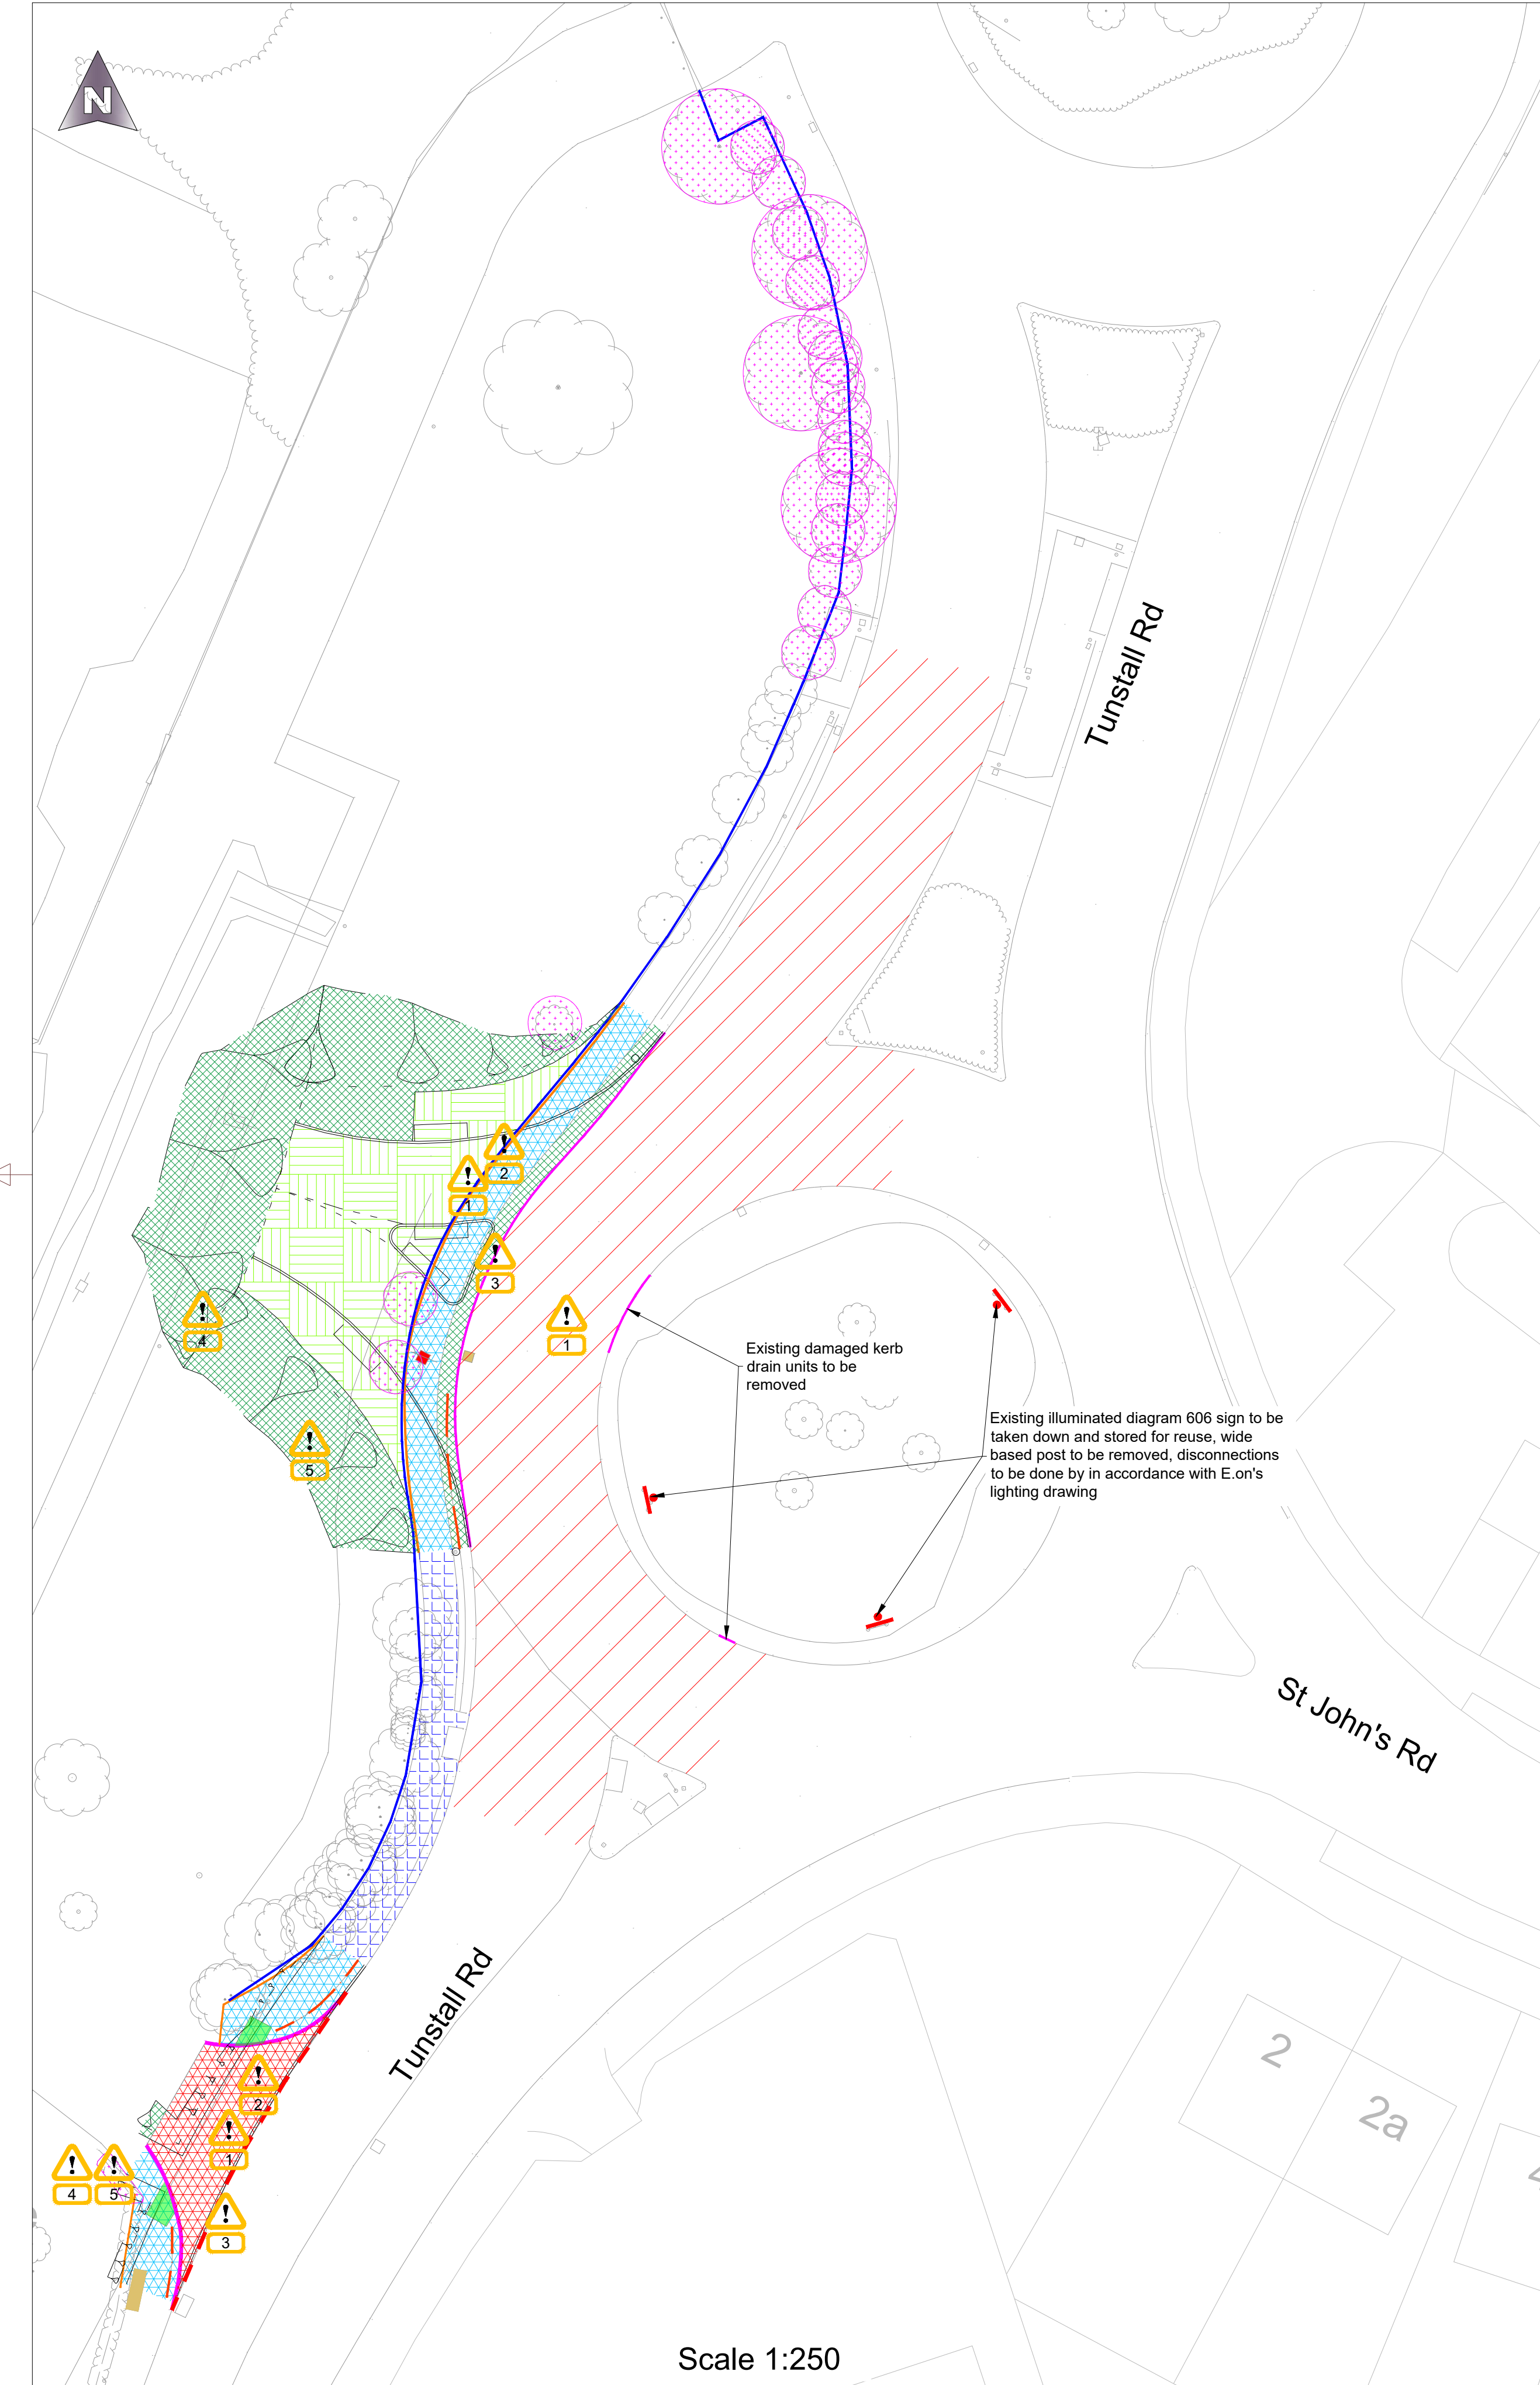

Scale 1:250

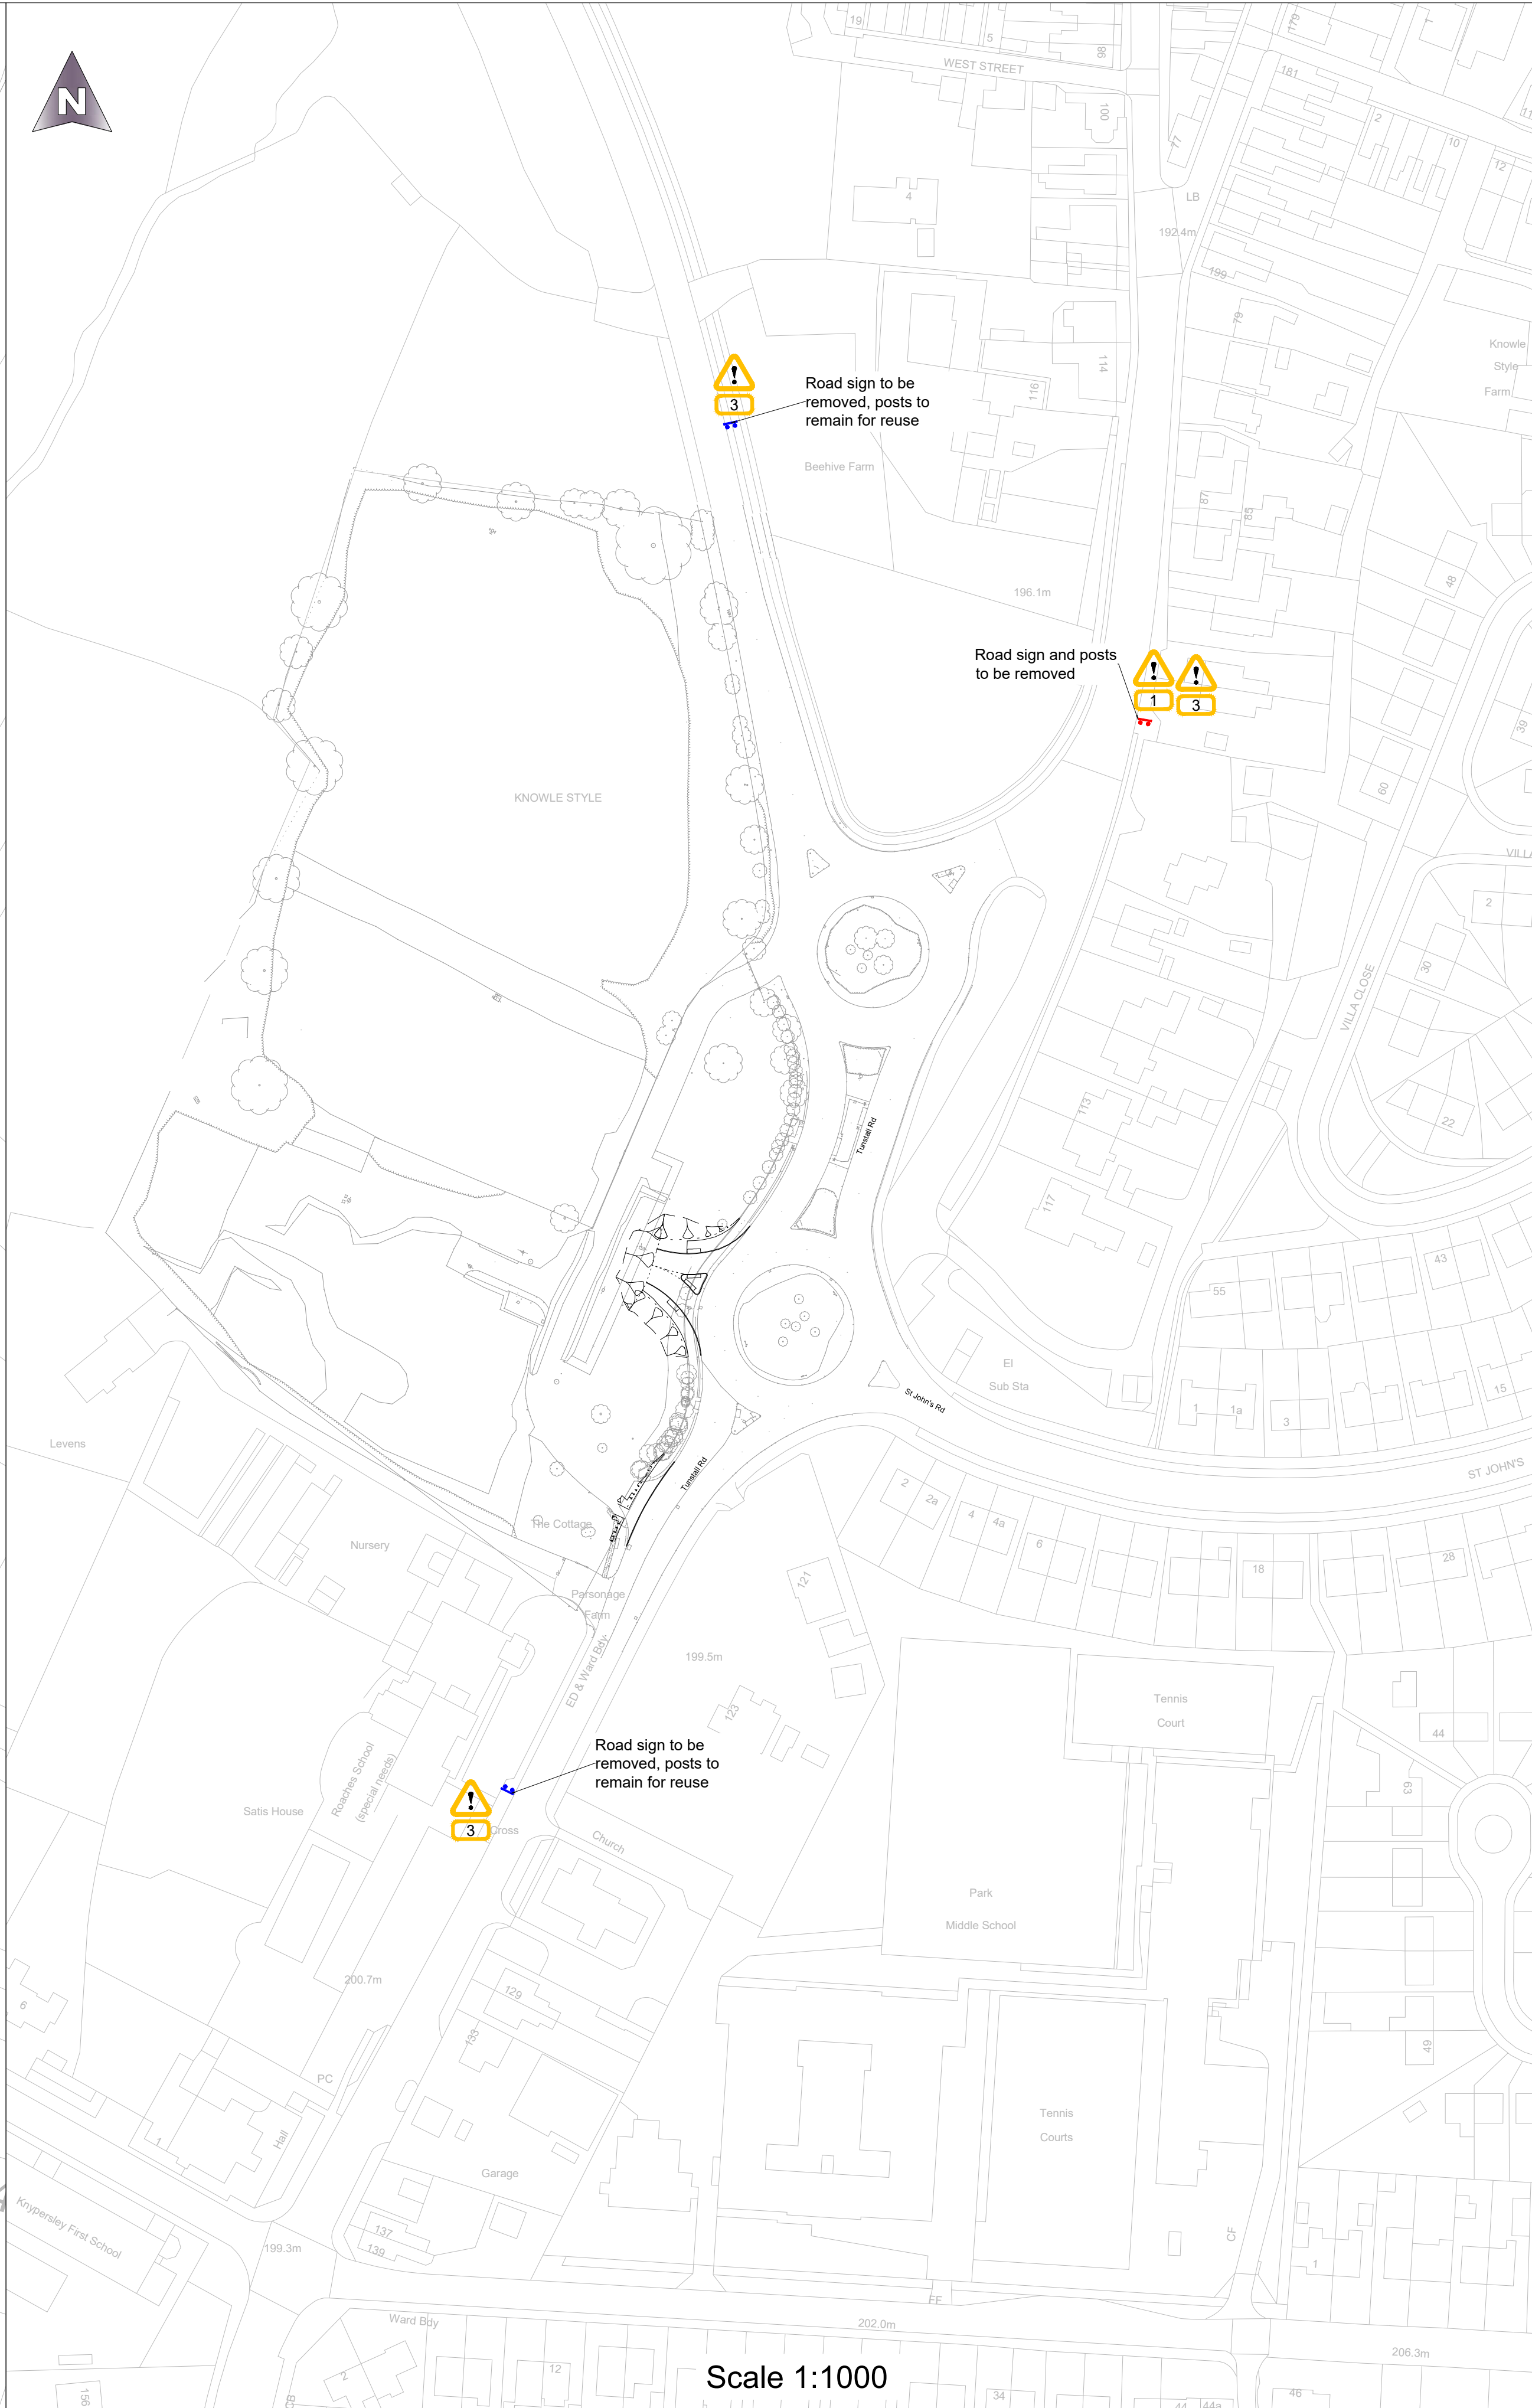

Scale 1:1000

- Key:
- 150mm topsoil strip to be removed
 - 100mm sacrificial strip to be removed
 - Existing footway construction to be removed
 - Existing carriageway construction to be broken up and removed
 - Existing carriageway surface and binder courses to be planed off
 - Existing footway asphalt to be removed and sub base recompactd
 - Pedestrian guardrail to be removed
 - Edging kerb- Setts to be removed including concrete bedding and backing
 - Black fencing to be removed
 - Kerbing - Setts to be removed including concrete bedding and backing
 - Trees/Vegetation to be removed
 - Existing road markings to be removed
 - Tactile paving to be removed
 - MH Manhole to be adjusted
 - MH Manhole to be reset to new carriageway level
 - LP Lighting column to be removed
 - Road sign to be removed, posts to remain for re-use
 - Road sign and posts to be removed

- Notes:
- To be read in conjunction with all other relevant drawings.
 - Vegetation to be removed or trimmed outside of bird nesting season.

RESIDUAL DESIGN HAZARDS

(The following information has been collected from Preconstruction Information and the Arney CDM Hazard Management Process.)

- Underground services, including temporary services
- Interface with members of the public/school children
- Interface with live traffic
- Interface with adjacent works
- Working near retaining structure

R2	Added illuminated roundabout signs to be removed	GW	13/05/2021
R1	Adding sacrificial strip area	GW	29/04/2021
Rev	Detail	By	Date

Revisions	
Original Version	
Drawn: GW	
Design:	
Date: April 2021	

Checked by:-

Rose Farrington

Digitally signed by Rose Farrington
Date: 2021.05.19 13:53:56 +01'00'

Approved by:- (Drawing NOT approved if this box is empty)

M. Coxon

Digitally signed by Coxon, Michael
(Place)
Date: 2021.05.20 16:13:36 +01'00'

Staffordshire County Council

working with **amey**

www.staffordshire.gov.uk www.amey.co.uk

Project Name
Tunstall Road Biddulph

Drawing Title
HIGHWAYS Site Clearance

Grid reference : 388107 356974	
Original Drawing Size : A1	Dimensions : m
Scale : As Shown	Copyright © Amey

Drawing No D0209G-R02-01	Rev R2
------------------------------------	------------------