


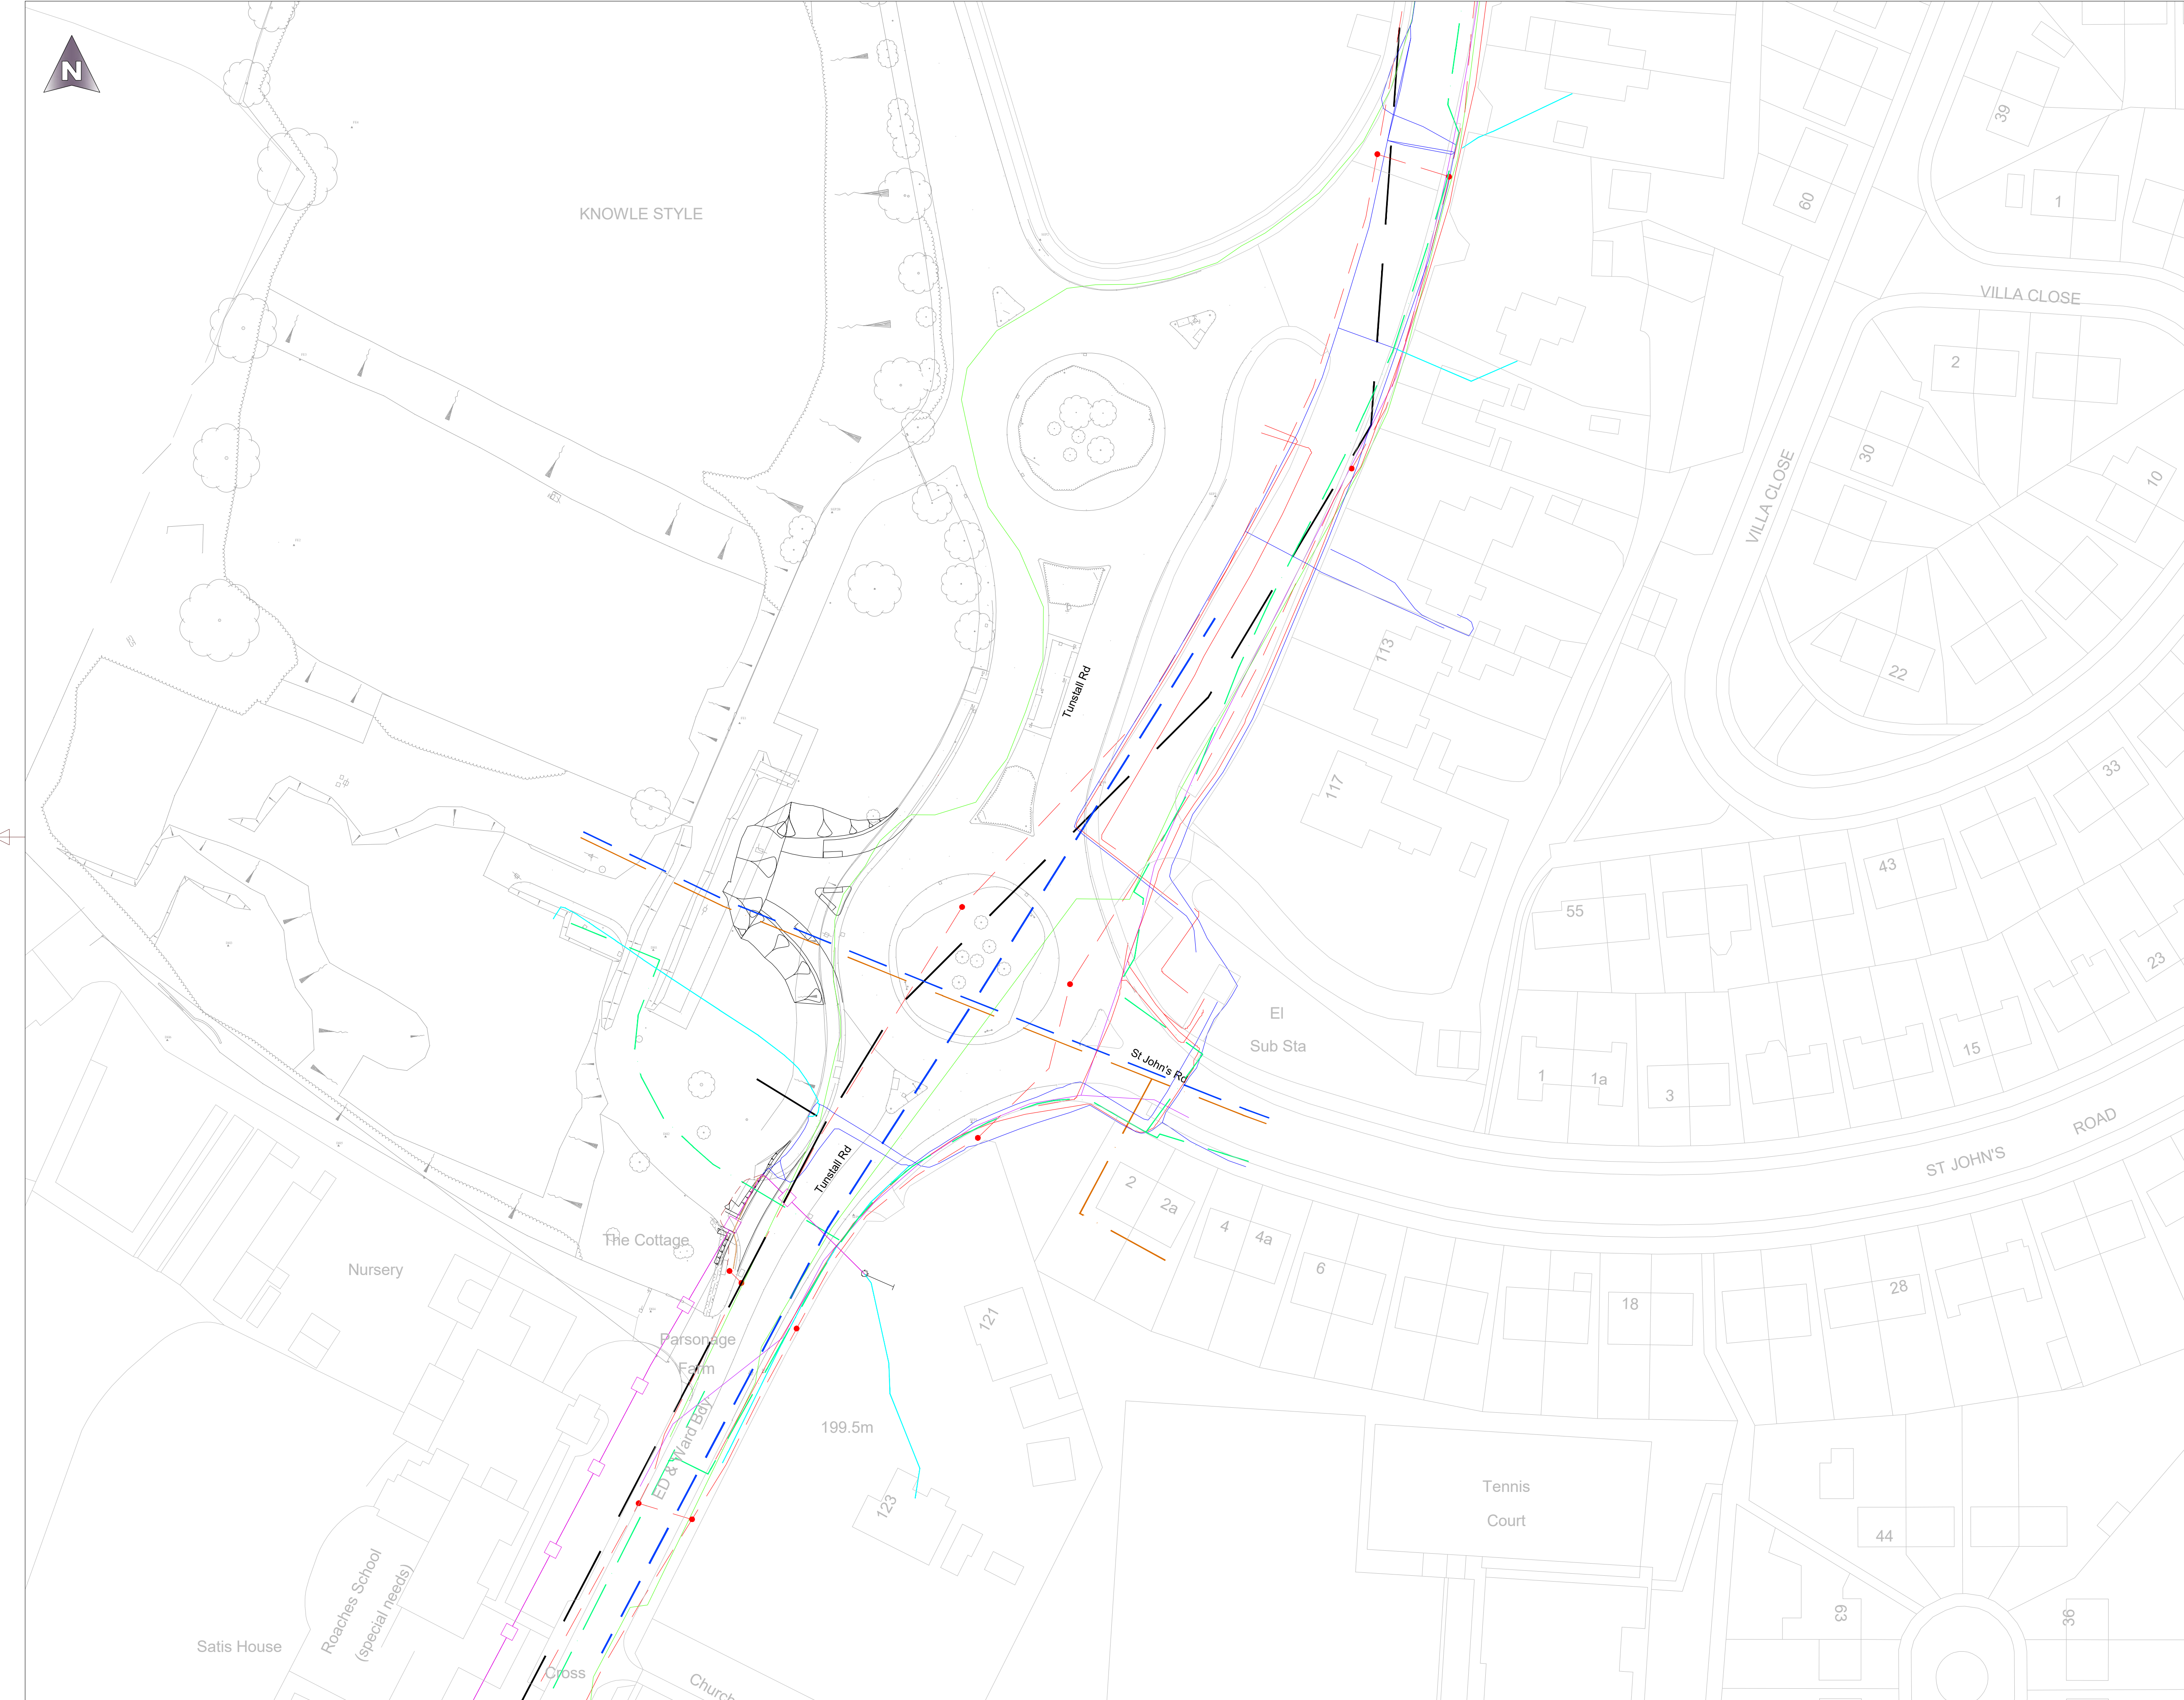

- KEY:
- BT Service
 - Cadent - LP Mains
 - United Utilities Foul Sewer
 - United Utilities Storm Water Sewer
 - Severn Trent Water Clean
 - Virgin Media Services
 - Virgin Media Chamber
 - Vodafone Services
 - Western Power - LV
 - Western Power - HV
 - Western Power - Service
 - Western Power (PL) - Private Lighting
 - Western Power (LV) - Overhead cable

- Notes:
- The statutory undertaken equipment drawing has been reproduced from the information provided by the various statutory companies mentioned in this drawing. The location of the services are approximate representations. The plans cannot be relied on therefore the contractor must ensure the location of the services themselves.
 - The drawing is to be read in conjunction with appendix 1/16: privately and publicly owned services and supplies.

Rev	Detail	By	Date
Revisions			

Original Version
Drawn: AS
Design:
Date: April 2021

Checked by:-	Digitally signed by Rose Farrington Date: 2021.05.21 10:05:45 +01'00'
--------------	--

Approved by:- (Drawing NOT approved if this box is empty)	Digitally signed by Coxon, Michael (Place) Date: 2021.05.21 11:06:57 +01'00'
---	---



Project Name Tunstall Road Biddulph
Drawing Title HIGHWAYS Existing Statutory Undertakers Equipment

Grid reference : 388107 356974	Dimensions : m
Original Drawing Size : A1	Copyright © Amey
Scale : 1:250	

Drawing No D0209G-R27-01	Rev R0
-----------------------------	-----------