


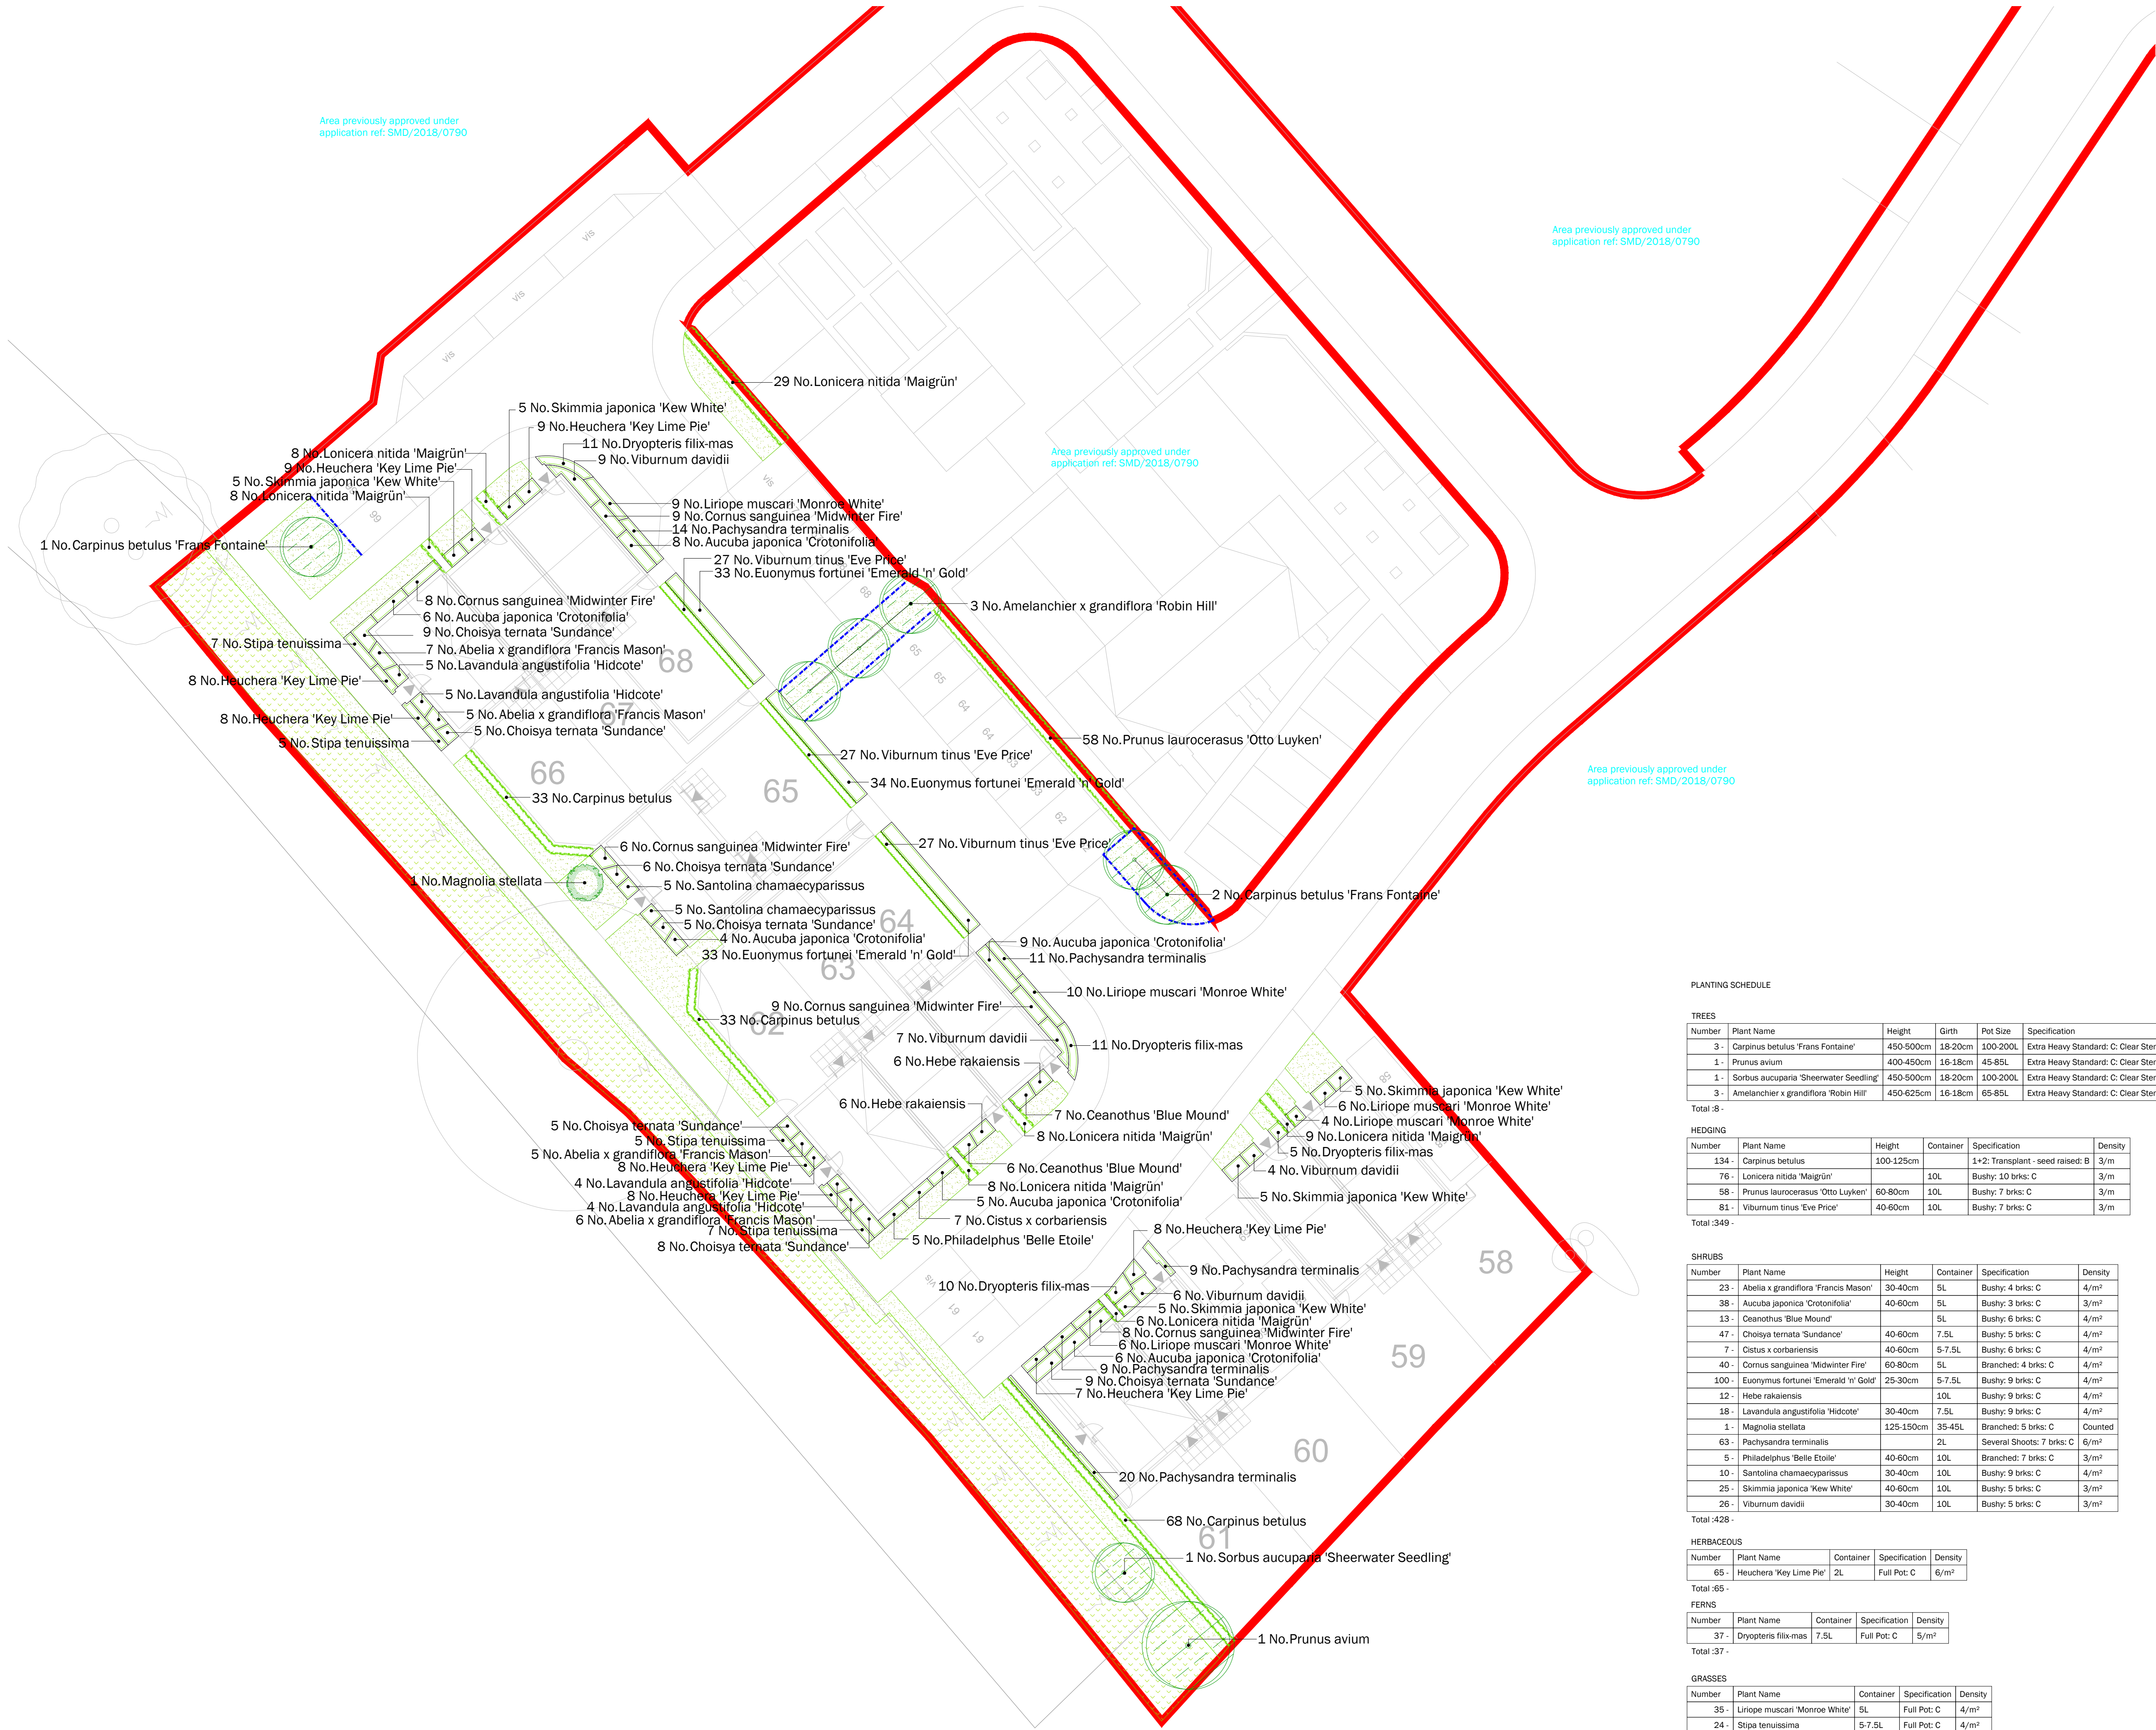

LEGEND

- Existing trees/vegetation
- Proposed tree
- Proposed specimen shrub
- Proposed ornamental planting
- Proposed hedge
- Proposed amenity grass
- Proposed EM1 - Basic General Purpose Meadow Mixture by Emorsgate Seeds or similar approved
- Proposed root barrier
- Site application boundary

GENERAL NOTES

This drawing is to be used for planting information only, and is subject to alteration through changes to the site layout or until approved by the area designer.

Any species substitution by the contractor must be verified with the Landscape Architect through the Job Architect.

This layout must be checked in accordance with NHBC Standards 2021 (Chapter 4.2 - Building Near Trees & Chapter 9.2 Drives, Paths and Landscaping) by the Regional Engineer prior to implementation.

Excavations: Contractors must ensure that they have full information relating to service and drainage positions before undertaking any excavations.

Root barriers to be used in association with tree planting adjacent to kerbs / services / footpaths etc. (GreenBlue Urban ReRoot products or similar application, in accordance with manufacturer's instructions).

For Landscape Specification and Planting Details refer to LLA drawing 1965 102.

For all arboricultural works refer to arb consultants recommendations.

PLANTING SCHEDULE

TREES					
Number	Plant Name	Height	Girth	Pot Size	Specification
3 -	Carpinus betulus 'Frans Fontaine'	450-500cm	18-20cm	100-200L	Extra Heavy Standard: C: Clear Stem min. 200cm
1 -	Prunus avium	400-450cm	16-18cm	45-85L	Extra Heavy Standard: C: Clear Stem min. 200cm
1 -	Sorbus aucuparia 'Sheerwater Seedling'	450-500cm	18-20cm	100-200L	Extra Heavy Standard: C: Clear Stem min. 200cm
3 -	Amelanchier x grandiflora 'Robin Hill'	450-625cm	16-18cm	65-85L	Extra Heavy Standard: C: Clear Stem min. 200cm

Total :8 -

HEDGING

Number	Plant Name	Height	Container	Specification	Density
134 -	Carpinus betulus	100-125cm		1+2: Transplant - seed raised: B	3/m
76 -	Lonicera nitida 'Maigrün'		10L	Bushy: 10 brks: C	3/m
58 -	Prunus laurocerasus 'Otto Luyken'	60-80cm	10L	Bushy: 7 brks: C	3/m
81 -	Viburnum tinus 'Eve Price'	40-60cm	10L	Bushy: 7 brks: C	3/m

Total :349 -

SHRUBS

Number	Plant Name	Height	Container	Specification	Density
23 -	Abelia x grandiflora 'Francis Mason'	30-40cm	5L	Bushy: 4 brks: C	4/m²
38 -	Aucuba japonica 'Crotonifolia'	40-60cm	5L	Bushy: 3 brks: C	3/m²
13 -	Ceanothus 'Blue Mound'		5L	Bushy: 6 brks: C	4/m²
47 -	Choisya ternata 'Sundance'	40-60cm	7.5L	Bushy: 5 brks: C	4/m²
7 -	Cistus x corbariensis	40-60cm	5-7.5L	Bushy: 6 brks: C	4/m²
40 -	Cornus sanguinea 'Midwinter Fire'	60-80cm	5L	Branched: 4 brks: C	4/m²
100 -	Euonymus fortunei 'Emerald 'n' Gold'	25-30cm	5-7.5L	Bushy: 9 brks: C	4/m²
12 -	Hebe rakaiensis		10L	Bushy: 9 brks: C	4/m²
18 -	Lavandula angustifolia 'Hidcote'	30-40cm	7.5L	Bushy: 9 brks: C	4/m²
1 -	Magnolia stellata	125-150cm	35-45L	Branched: 5 brks: C	Counted
63 -	Pachysandra terminalis		2L	Several Shoots: 7 brks: C	6/m²
5 -	Philadelphus 'Belle Etoile'	40-60cm	10L	Branched: 7 brks: C	3/m²
10 -	Santolina chamaecyparissus	30-40cm	10L	Bushy: 9 brks: C	4/m²
25 -	Skimmia japonica 'Kew White'	40-60cm	10L	Bushy: 5 brks: C	3/m²
26 -	Viburnum davidii	30-40cm	10L	Bushy: 5 brks: C	3/m²

Total :428 -

HERBACEOUS

Number	Plant Name	Container	Specification	Density
65 -	Heuchera 'Key Lime Pie'	2L	Full Pot: C	6/m²

Total :65 -

FERNS


Number	Plant Name	Container	Specification	Density
37 -	Dryopteris filix-mas	7.5L	Full Pot: C	5/m²

Total :37 -

GRASSES

Number	Plant Name	Container	Specification	Density
35 -	Liriope muscari 'Monroe White'	5L	Full Pot: C	4/m²
24 -	Stipa tenuissima	5-7.5L	Full Pot: C	4/m²

Total :59 -

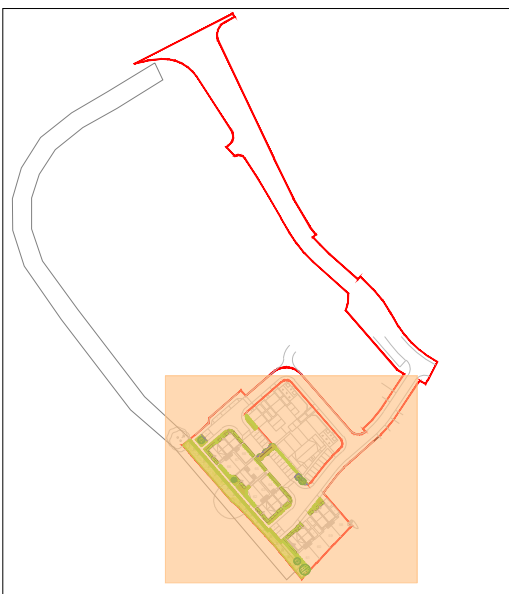

LOCATION PLAN

Not to scale

Rev	Date	Description
A	18.05.21	Revised to new architectural layout

Title: Detailed Planting Proposals
Replan Area
Project: Blythe Vale, Blythe Bridge, Stoke on Trent
Client: St. Modwen Homes
Date: March 2021
Scale: 1:200 @ A1
Drawing No: 1965 101 A
Rev:

T: +44 (0)1279 647044 E: office@lidlake.com www.lidlake.com

COPYRIGHT Liz Lake Associates
Information contained in this drawing is confidential and may not be used for any purpose other than that for which the drawing is supplied without prior written authority of Liz Lake Associates.
This drawing is copyright and may not be copied except within the agreed conditions of supply.

8025 MAPING
Revised from Ordnance Survey map data by permission of Ordnance Survey © Crown Copyright 2018, License No. 100001386
Liz Lake Associates Ltd. Registered in England
Ordnance Survey License No. 100001386
This drawing contains information and/or mapping from a number of sources and its accuracy should be verified on site.

LIZ LAKE ASSOCIATES
LANDSCAPE ARCHITECTS