


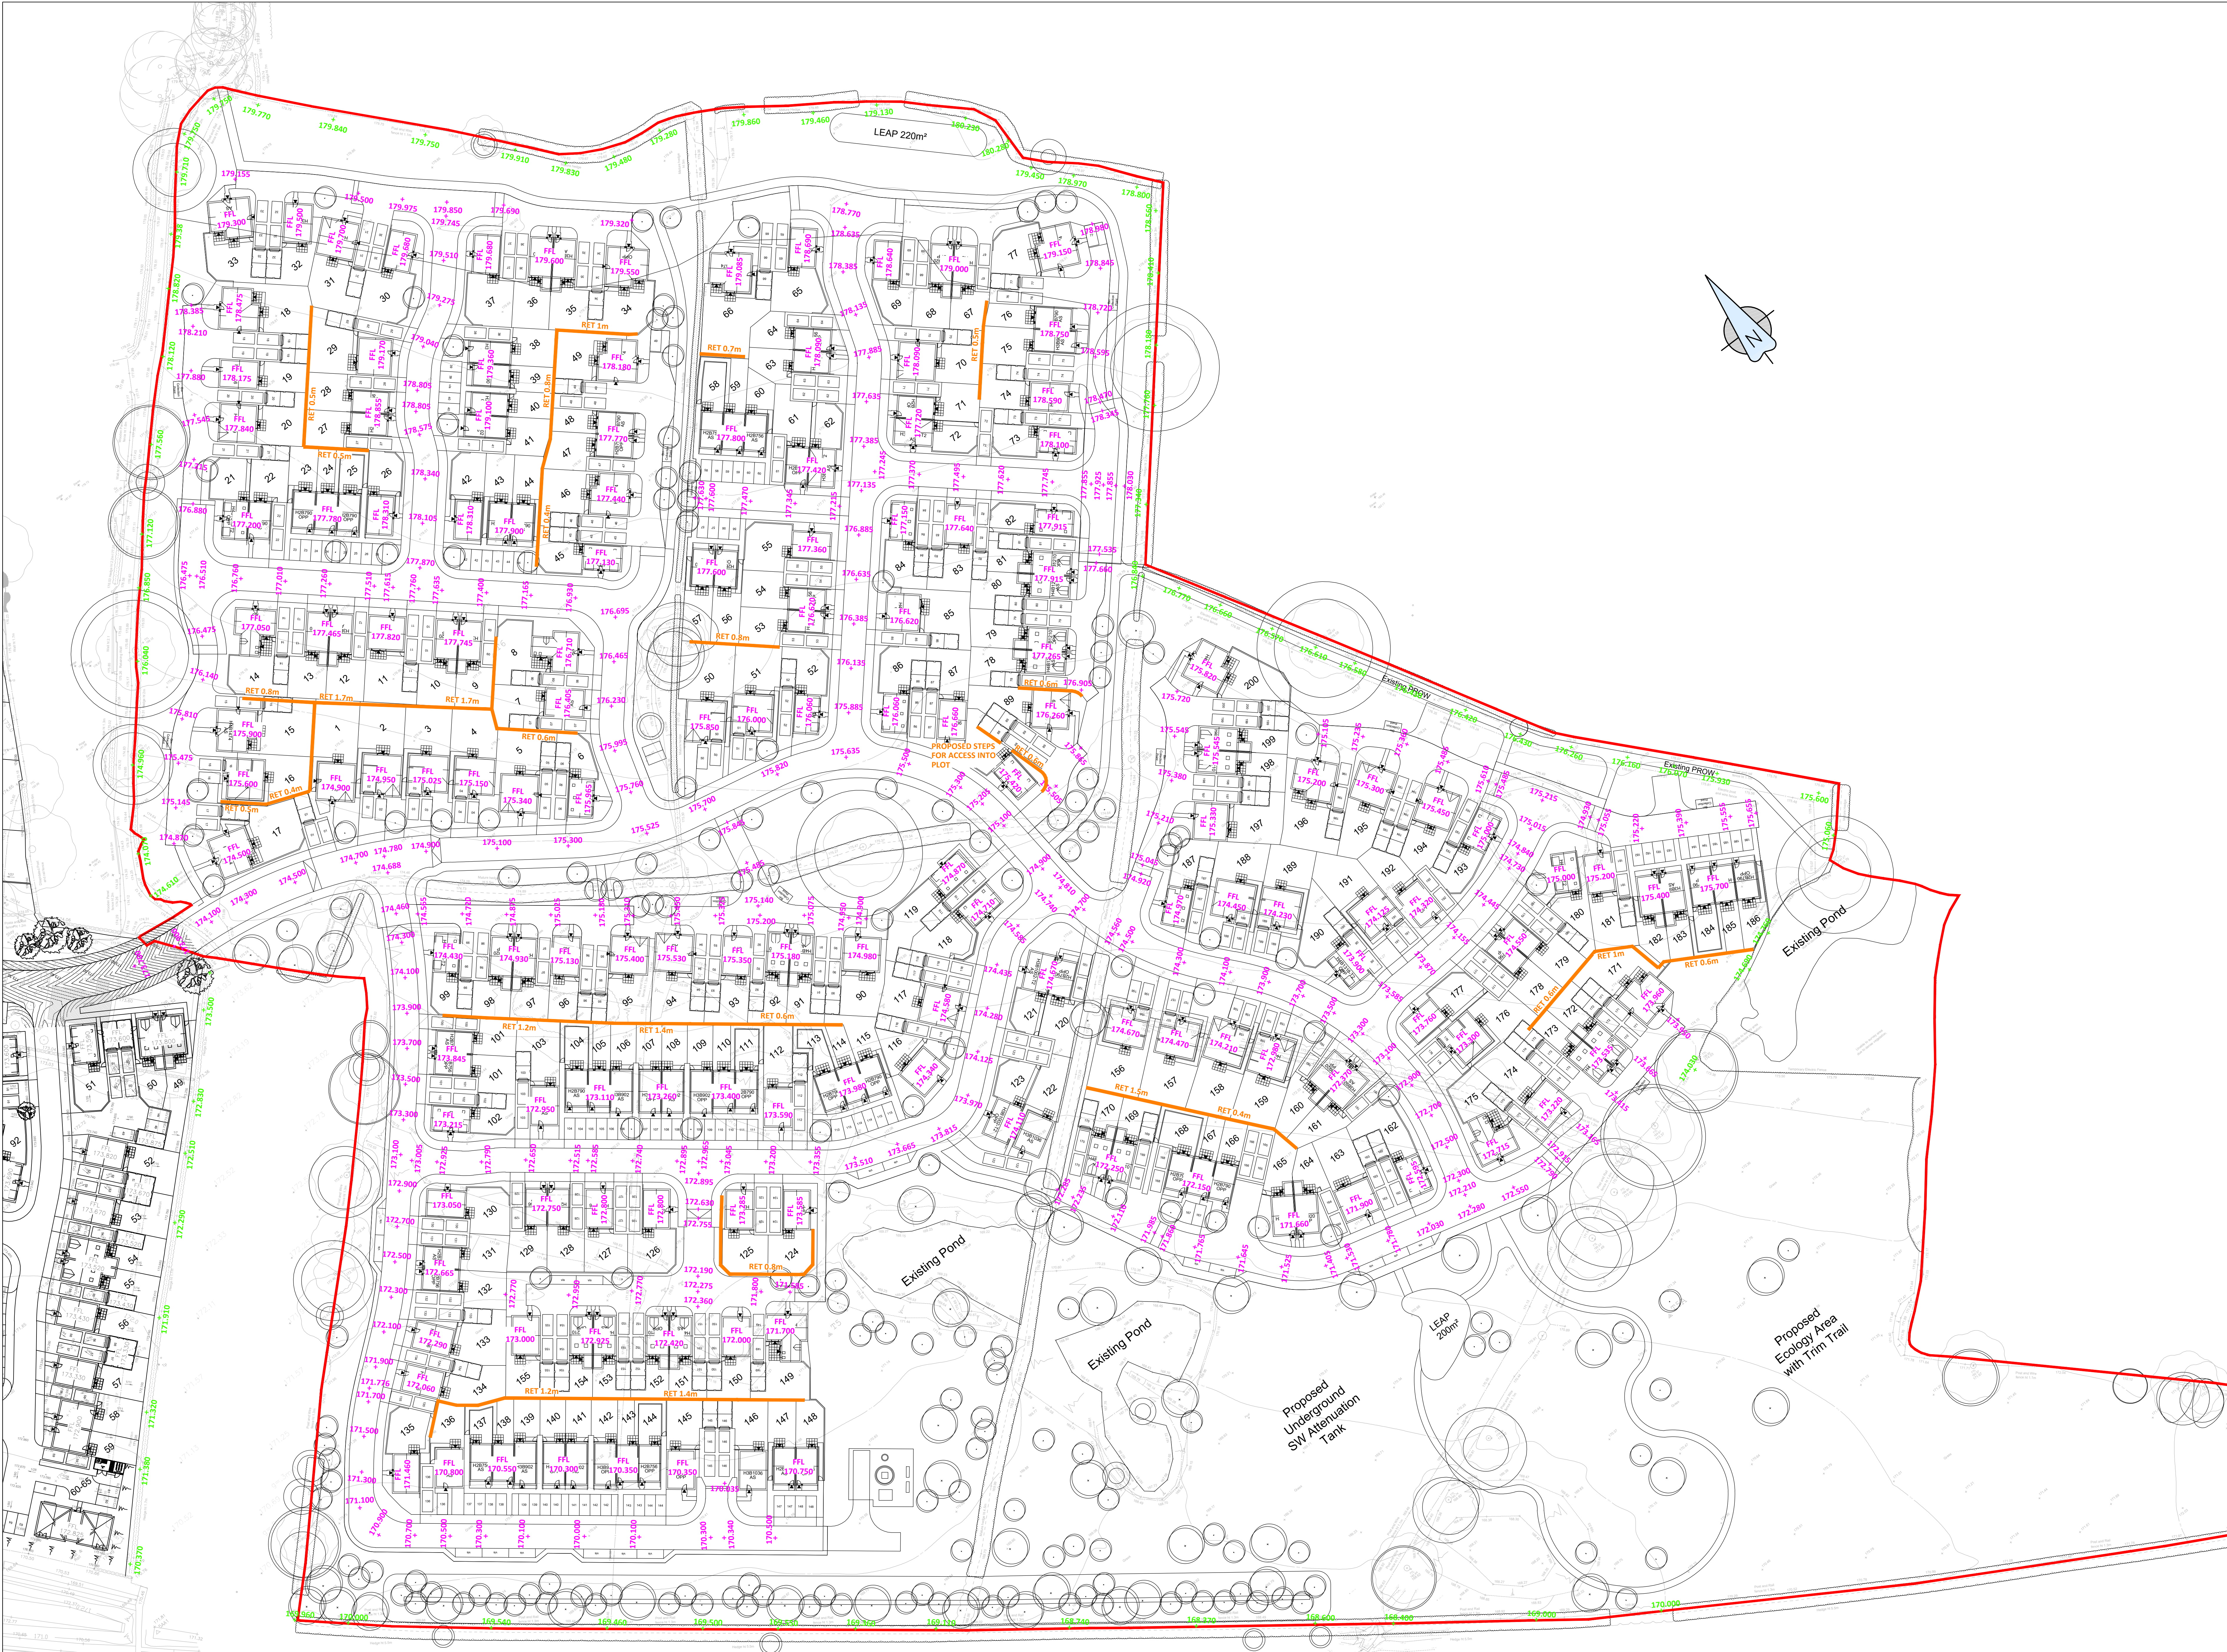

KEY	
EXISTING BOUNDARY LEVELS	175.235
EXISTING HIGHWAY CONTOURS	175.000
PROPOSED FINISHED FLOOR LEVEL	FFL 173.110
PROPOSED LEVELS	175.235
PROPOSED RETAINING WALL	

FOR PLANNING

H	30/06/2021	MINOR UPDATE - DRAWING SCALE CONFIRMED AS 1:500.	JM	GL
G	23/06/2021	UPDATED TO SUIT ST MODWEN COMMENTS.	JH	GL
F	17/06/2021	UPDATED TO SUIT ST MODWEN COMMENTS.	JH	GL
E	11/06/2021	LAYOUT UPDATED.	JH	GL
D	28/05/2021	AMENDED TO SUIT LATEST LAYOUT.	JH	GL
C	16/04/2021	RETAIN HEIGHTS ADDED.	JH	GL
B	16/04/2021	UPDATED TO SUIT AMENDED LAYOUT.	JH	GL
A	XX/01/2021	INTERNAL REV ONLY.	JH	GL
—	02/12/2020	FIRST ISSUE.	JH	GL
Rev	Date	Description	By	Chkd

Revision Schedule

Project Title
**BLYTHE VALE, BLYTHE BRIDGE
PHASE 2**

Drawing Title
SCHEMATIC LEVELS PLAN

R9074 - BML - 21 - XX - DR - C - 100

Client Project # / Originator / Creation Year / Level / Info Type / Discipline / Drawing #

Drawn by **JH** Checked by **GL** Project Engineer **GL**

Date	Scale @ A0	Project No.	Rev
DEC 2020	1 : 500	13051	H

BAYNHAM MEIKLE

Consulting Structural & Civil Engineers

8 Mosdon Road, Edgbaston, Birmingham B17 8BU

Tel: 0121 434 4100 Fax: 0121 434 4073 Email: admin@bme.co.uk



1: 0m 5m 10m 15m 20m 25m 30m 35m 40m 45m 50m
500: 0m 10m 20m 30m 40m 50m 60m 70m 80m 90m 100m

CHECK: For the plan to be in scale, the above scale bar must measure correct, i.e. 100mm when printed.
© 2020 - BAYNHAM MEIKLE PARTNERSHIP - NO PART OF THIS DOCUMENT MAY BE REPRODUCED OR TRANSMITTED IN ANY FORM OR STORED IN ANY RETRIEVAL SYSTEM OF ANY NATURE WITHOUT THE WRITTEN PERMISSION OF THE BAYNHAM MEIKLE PARTNERSHIP LIMITED EXCEPT AS AGREED FOR USE ON THE PROJECT FOR WHICH THE DOCUMENT WAS ORIGINALLY ISSUED.