

Drawing Number:
RHTM/RJA/2525/001

REV:
_

Key:

	WORK AREA	
	CONE	
	TEMP LIGHT	
	TEMP SIGN	


Notes:

Working in Partnership With



TRAFFIC MANAGEMENT

Rosevale Road
Parkhouse Industrial Estate
Newcastle Under Lyme
Staffordshire
ST57EF
Tel: 01782 565 737
Mobile: 07885 304476

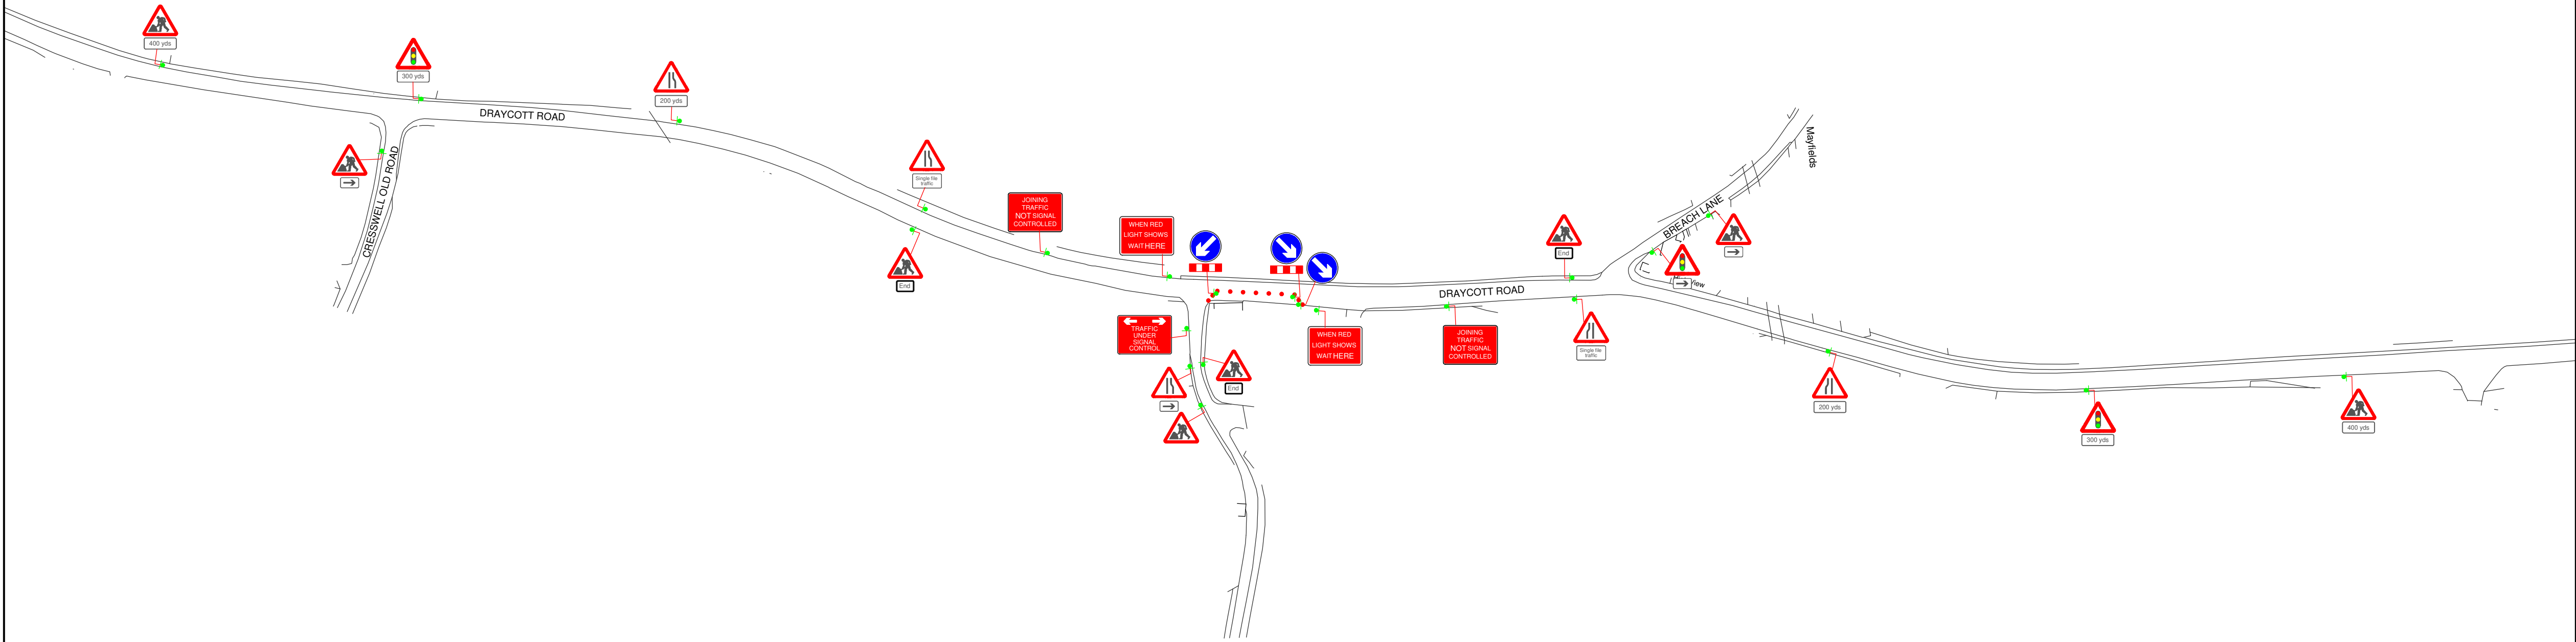

Rev	Date	Comments	By	Chk

Client:	SRS Demolition
Project:	Draycott Road
Title:	2 Way Lights, Draycott Road, Draycott in the Moors, ST10 4JJ

Date:	25/05/21	Scale:	1:1000	A1
Drawn By: Richard Ainsworth	Checked By: Lee Heath	Approved By: Roy Heath		

Copyright reserved not to be reproduced unless by written authorisation
Ordnance Survey reproduced under the Clients License