


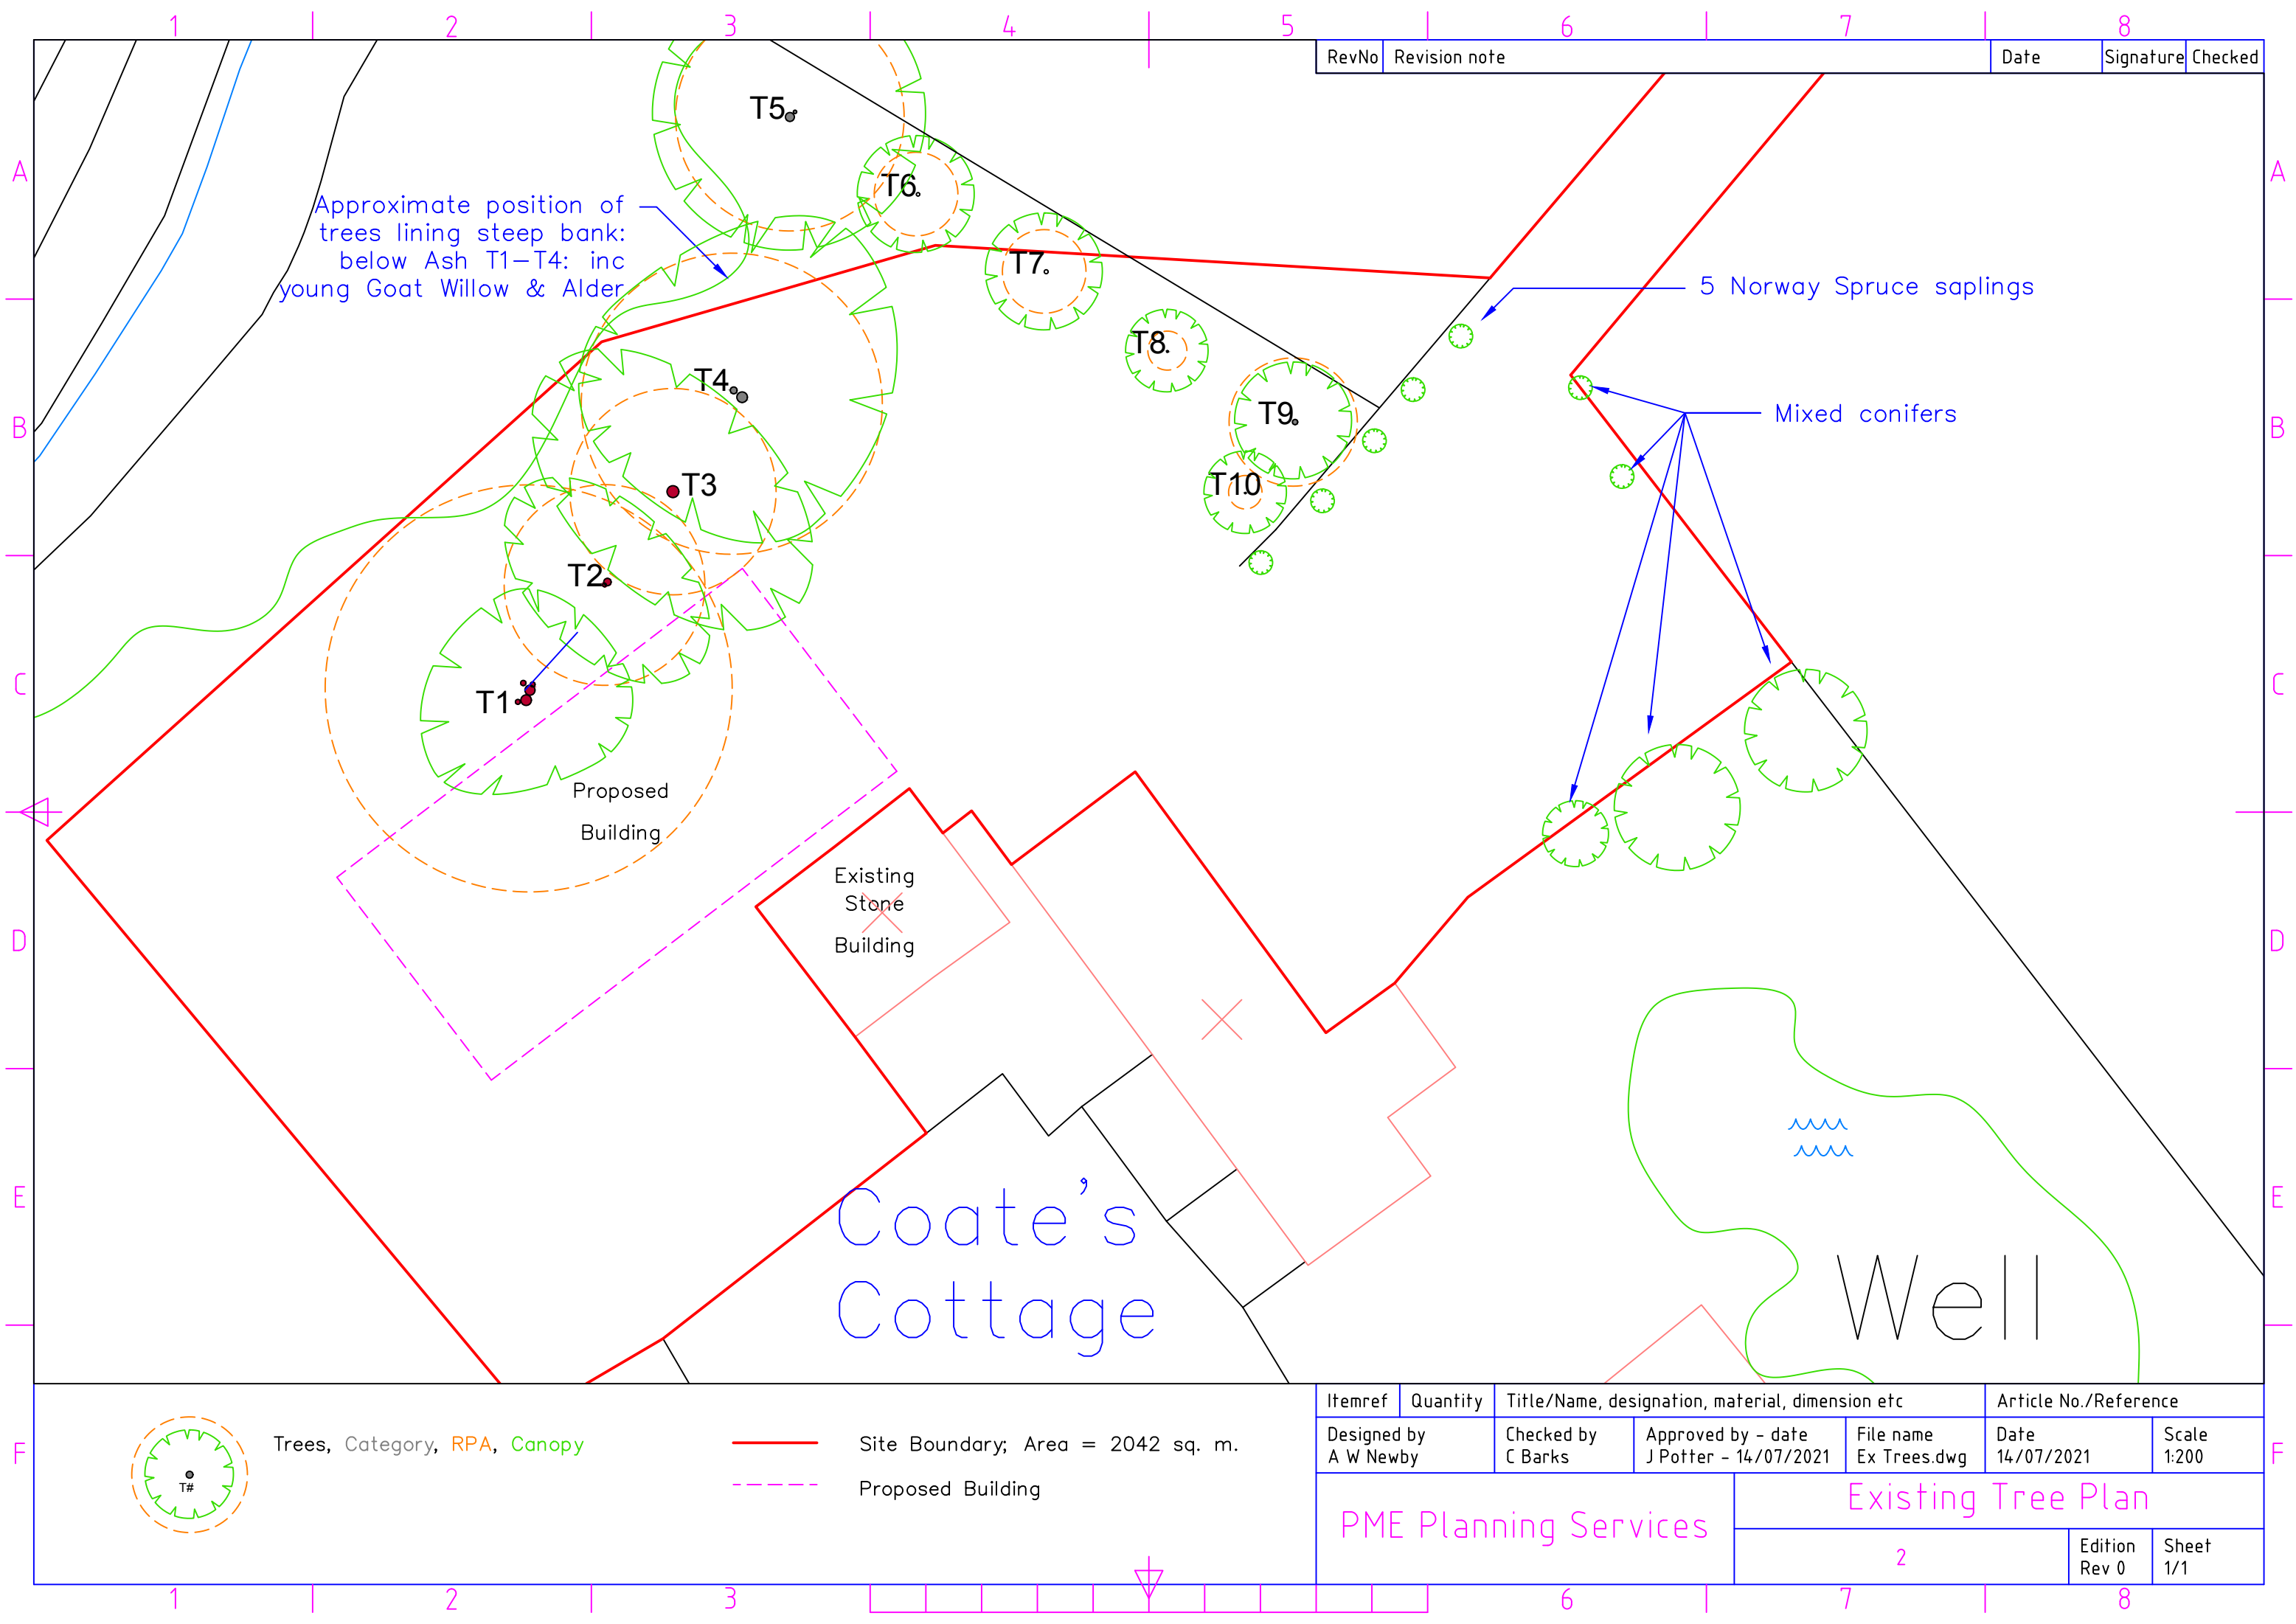

RevNo	Revision note	Date	Signature	Checked
-------	---------------	------	-----------	---------

Approximate position of trees lining steep bank:
below Ash T1-T4: inc
young Goat Willow & Alder

5 Norway Spruce saplings


Mixed conifers

Existing
Stone
Building

Proposed
Building

Coate's
Cottage

Well

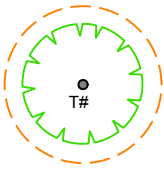

Trees, Category, RPA, Canopy



Site Boundary; Area = 2042 sq. m.
Proposed Building

Itemref	Quantity	Title/Name, designation, material, dimension etc			Article No./Reference	
Designed by A W Newby	Checked by C Barks	Approved by - date J Potter - 14/07/2021	File name Ex Trees.dwg	Date 14/07/2021	Scale 1:200	
PME Planning Services				Existing Tree Plan		
				2	Edition Rev 0	Sheet 1/1