



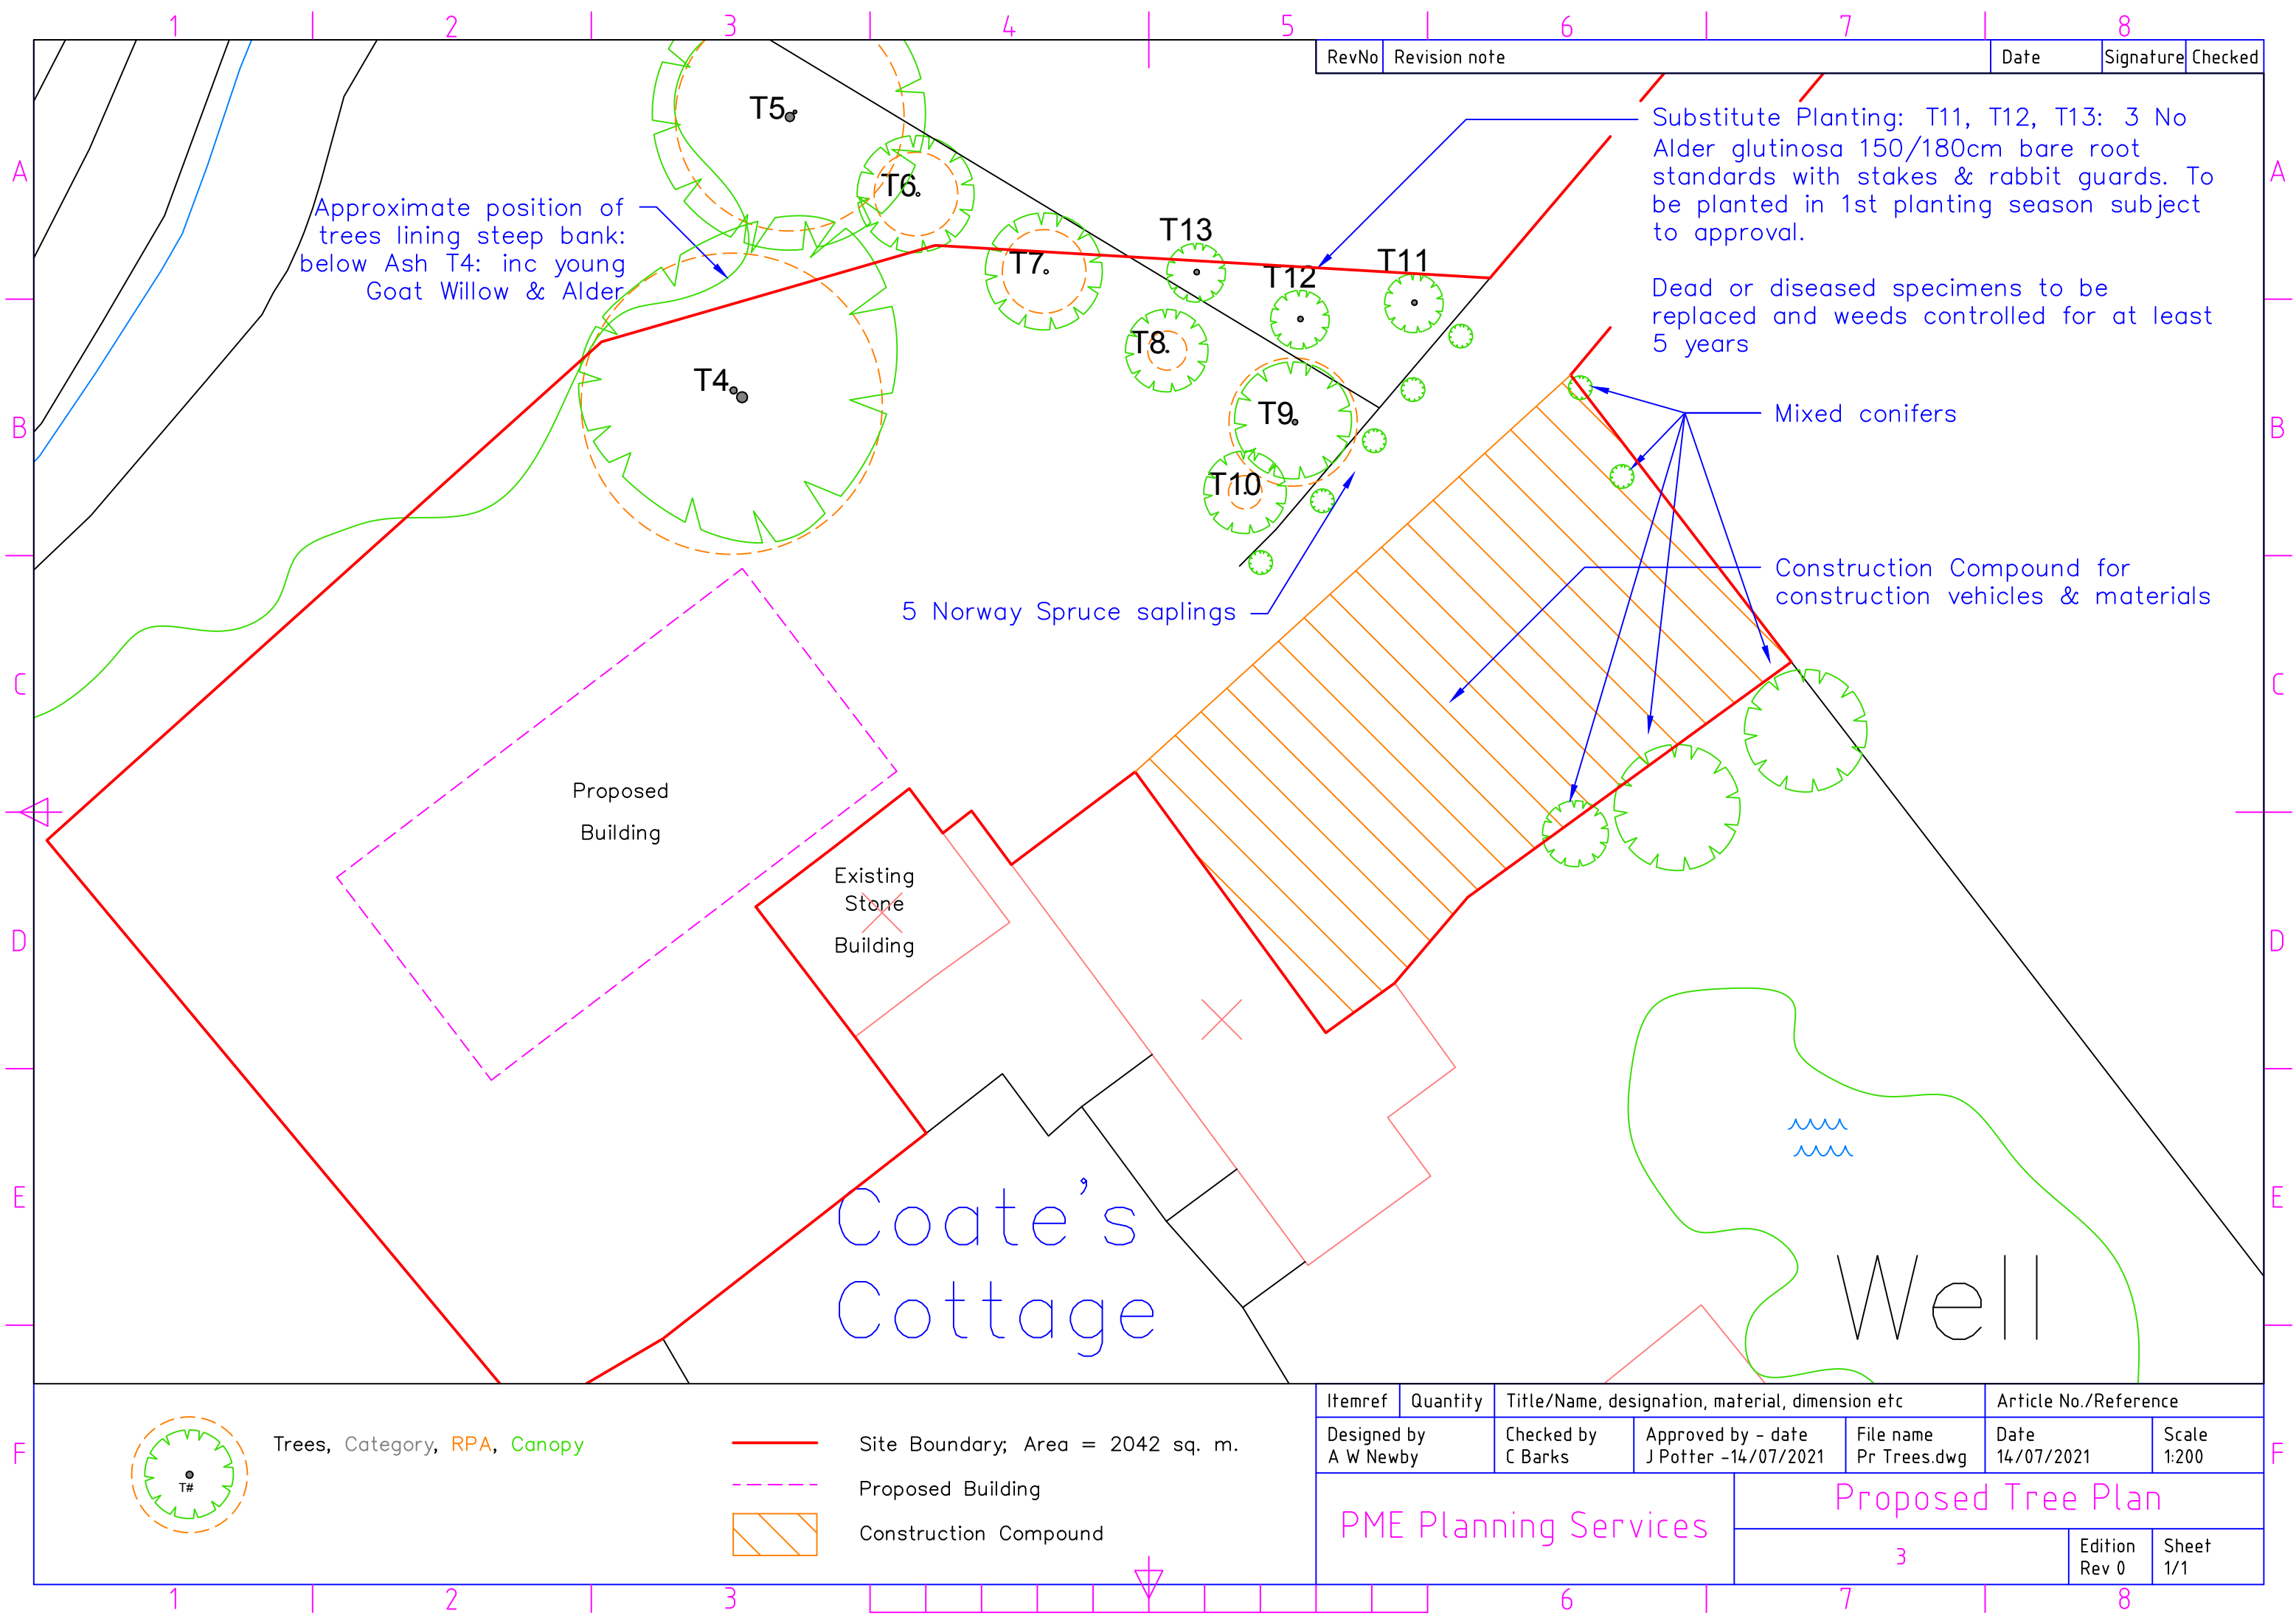

RevNo	Revision note	Date	Signature	Checked
-------	---------------	------	-----------	---------

A
B
C
D
E
F

A
B
C
D
E
F

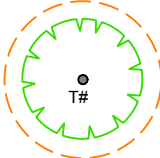

Trees, Category, RPA, Canopy

- Site Boundary; Area = 2042 sq. m.
- - - Proposed Building
- ▨ Construction Compound

Itemref	Quantity	Title/Name, designation, material, dimension etc			Article No./Reference	
Designed by A W Newby	Checked by C Barks	Approved by - date J Potter -14/07/2021	File name Pr Trees.dwg	Date 14/07/2021	Scale 1:200	
PME Planning Services				Proposed Tree Plan		
				3	Edition Rev 0	Sheet 1/1