


A1

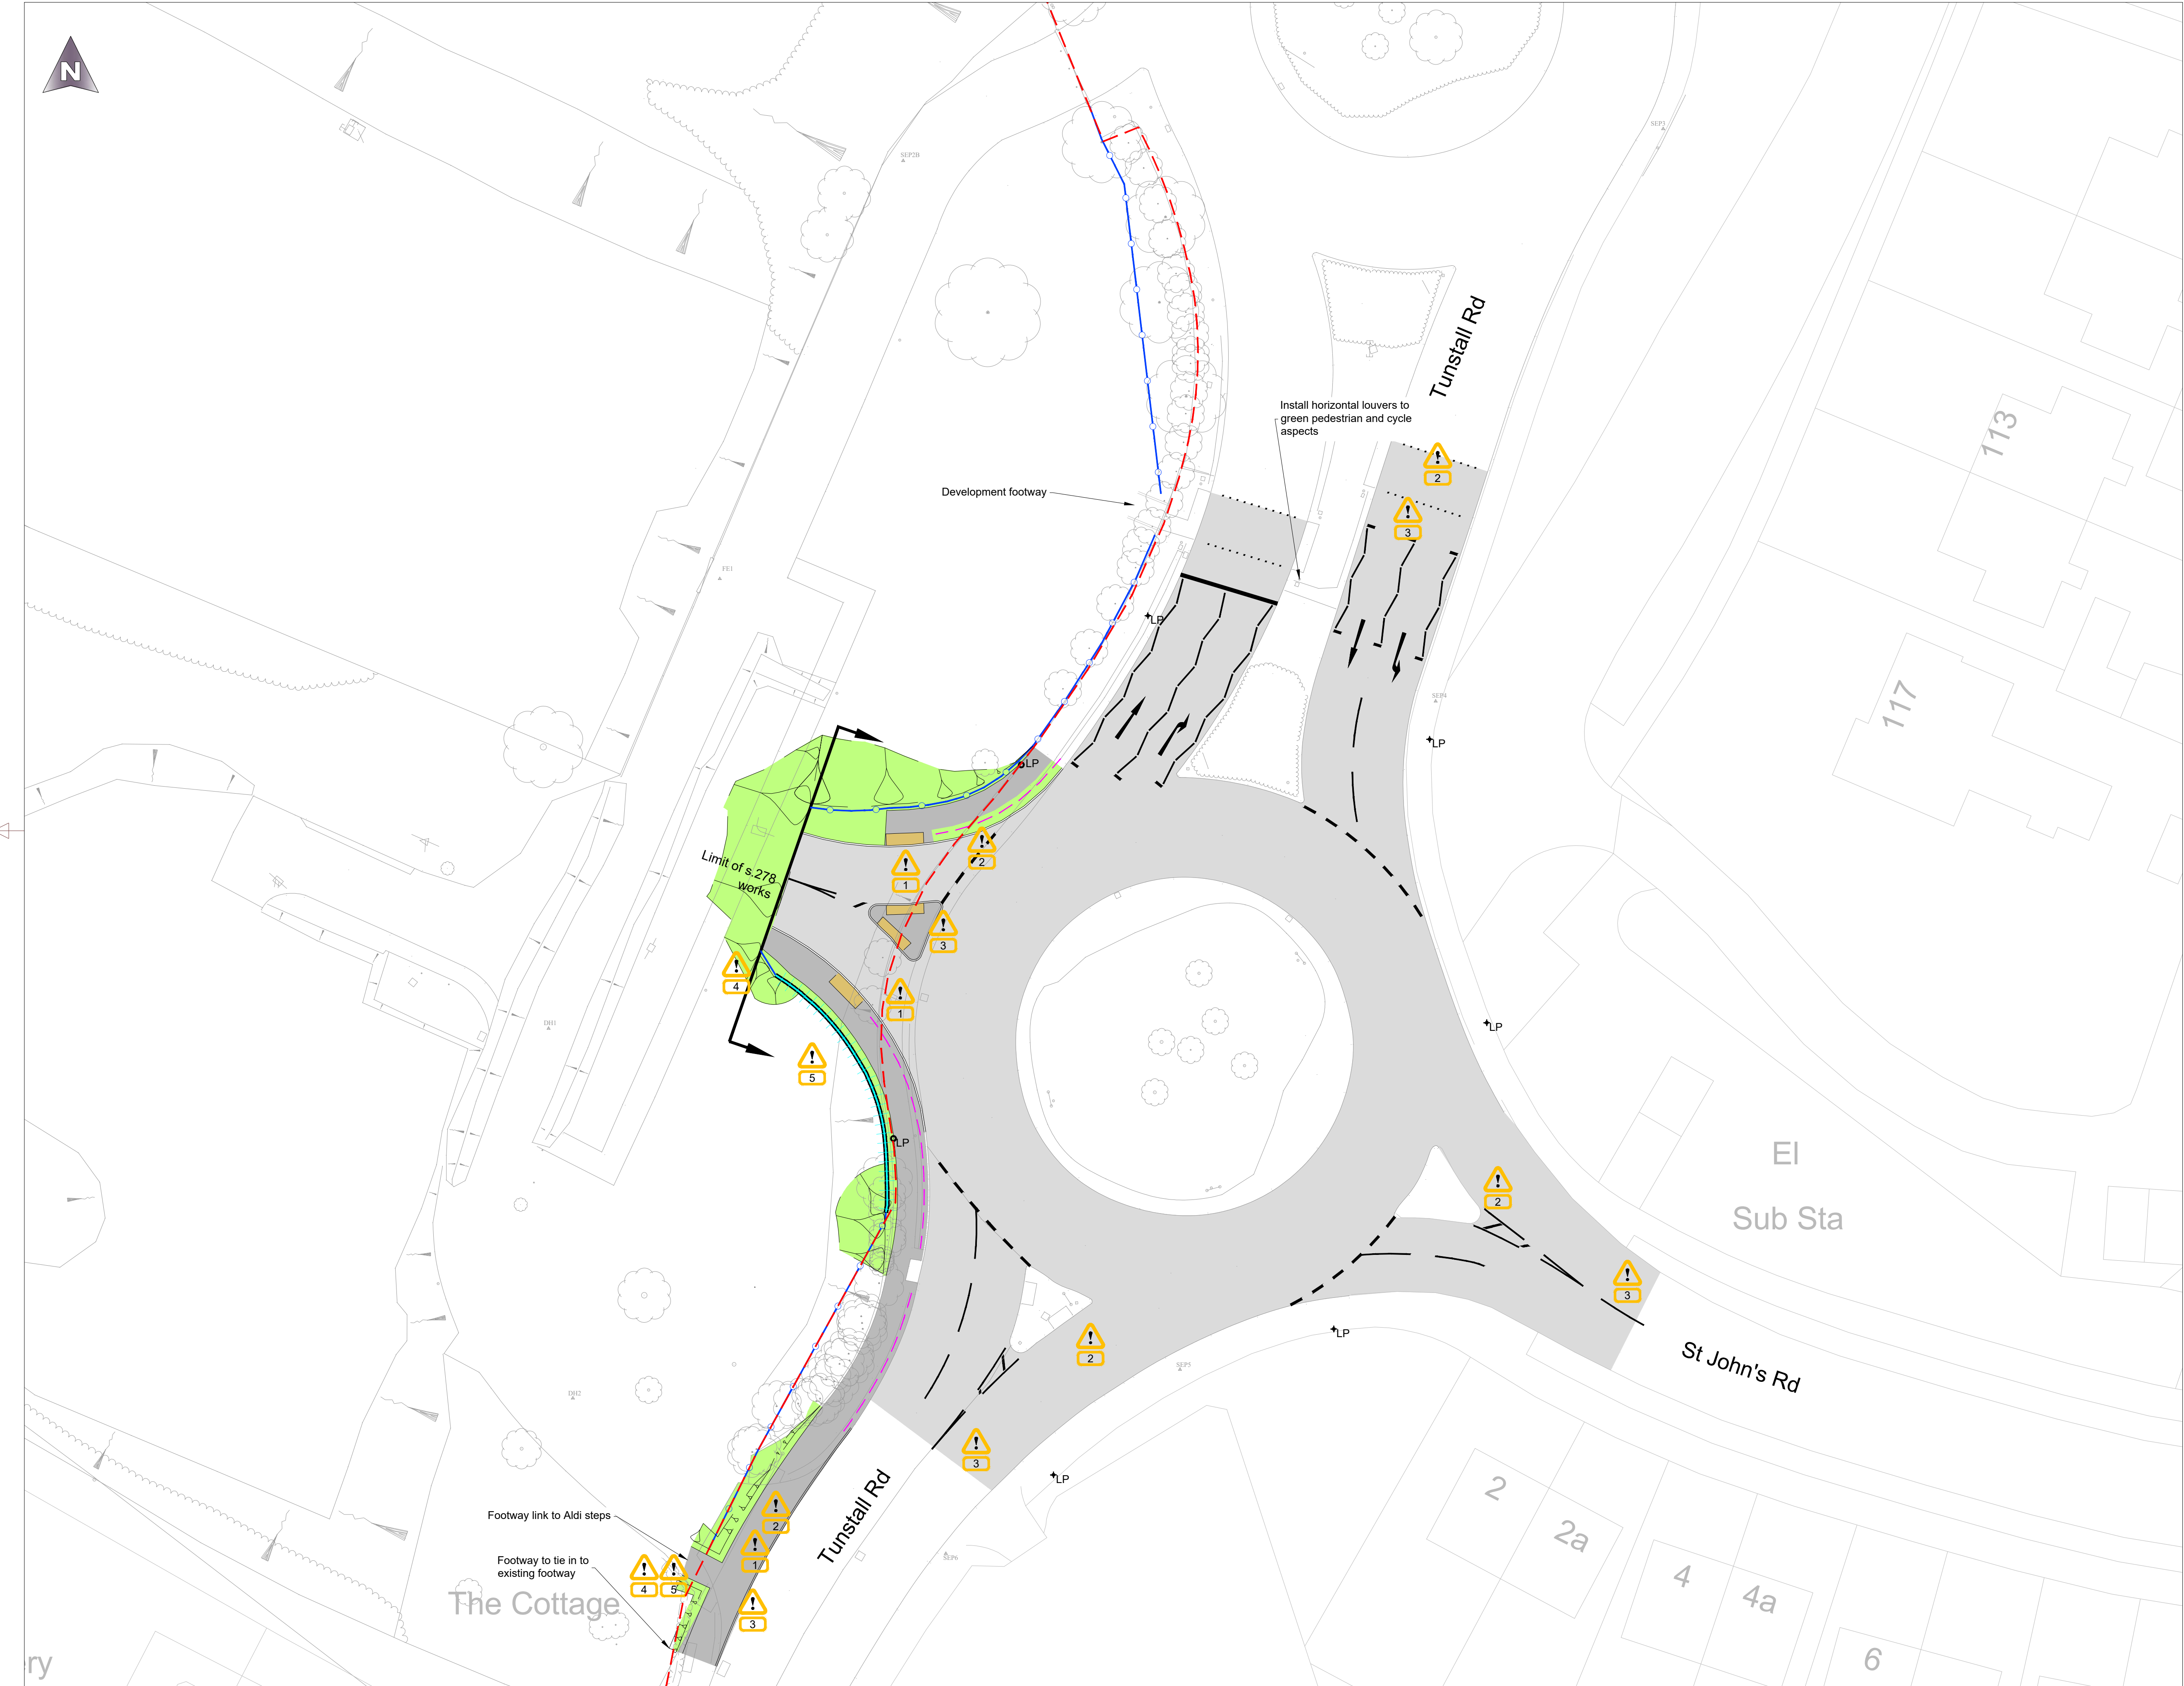

- Key:
- Proposed Carriageway resurfacing/construction
 - Proposed Footway resurfacing/construction
 - Proposed Verge
 - Proposed Buff blister tactile paving
 - Proposed Pedestrian guard rail
 - HMPE Boundary
 - Proposed Fencing
 - Proposed Parapet
 - Proposed retaining wall
 - Proposed new 12m column fitted with post top mounted lantern
 - Existing 12m lighting column to have bracket removed and new lantern installing post top

- Notes:
- Trees shown on the survey within the development land are indicative.
 - Lighting design shown is indicative.
 - For retaining wall construction details see drawing "2947NES-290 - ACCESS ROAD RETAINING WALL".

RESIDUAL DESIGN HAZARDS

(The following information has been collected from Preconstruction Information and the Arney CDM Hazard Management Process.)

- Underground services, including temporary services
- Interface with members of the public/school children
- Interface with live traffic
- Interface with adjacent works
- Working near retaining structure

R2	Added retaining wall to the south side of access and additional resurfacing	GW	24/06/2021
R1	Added Horizontal louvers note for toucan crossing	GW	19/05/2021
Rev	Detail	By	Date

Revisions	
Original Version	
Drawn: GW	
Design:	
Date: April 2021	

Checked by:-

Rose Farrington

Digitally signed by Rose Farrington
Date: 2021.06.30 15:43:29 +01'00'

Approved by:- (Drawing NOT approved if this box is empty)

M. Coxon

Digitally signed by Coxon, Michael (Place)
Date: 2021.06.30 15:58:44 +01'00'

Staffordshire County Council

working with **amey**

www.staffordshire.gov.uk www.amey.co.uk

Project Name
Tunstall Road Biddulph

Drawing Title
**HIGHWAYS
General arrangement**

Grid reference : 388107 356974	
Original Drawing Size : A1	Dimensions : m
Scale : 1:250	Copyright © Arney

Drawing No D0209G-R01-01	Rev R2
------------------------------------	------------------