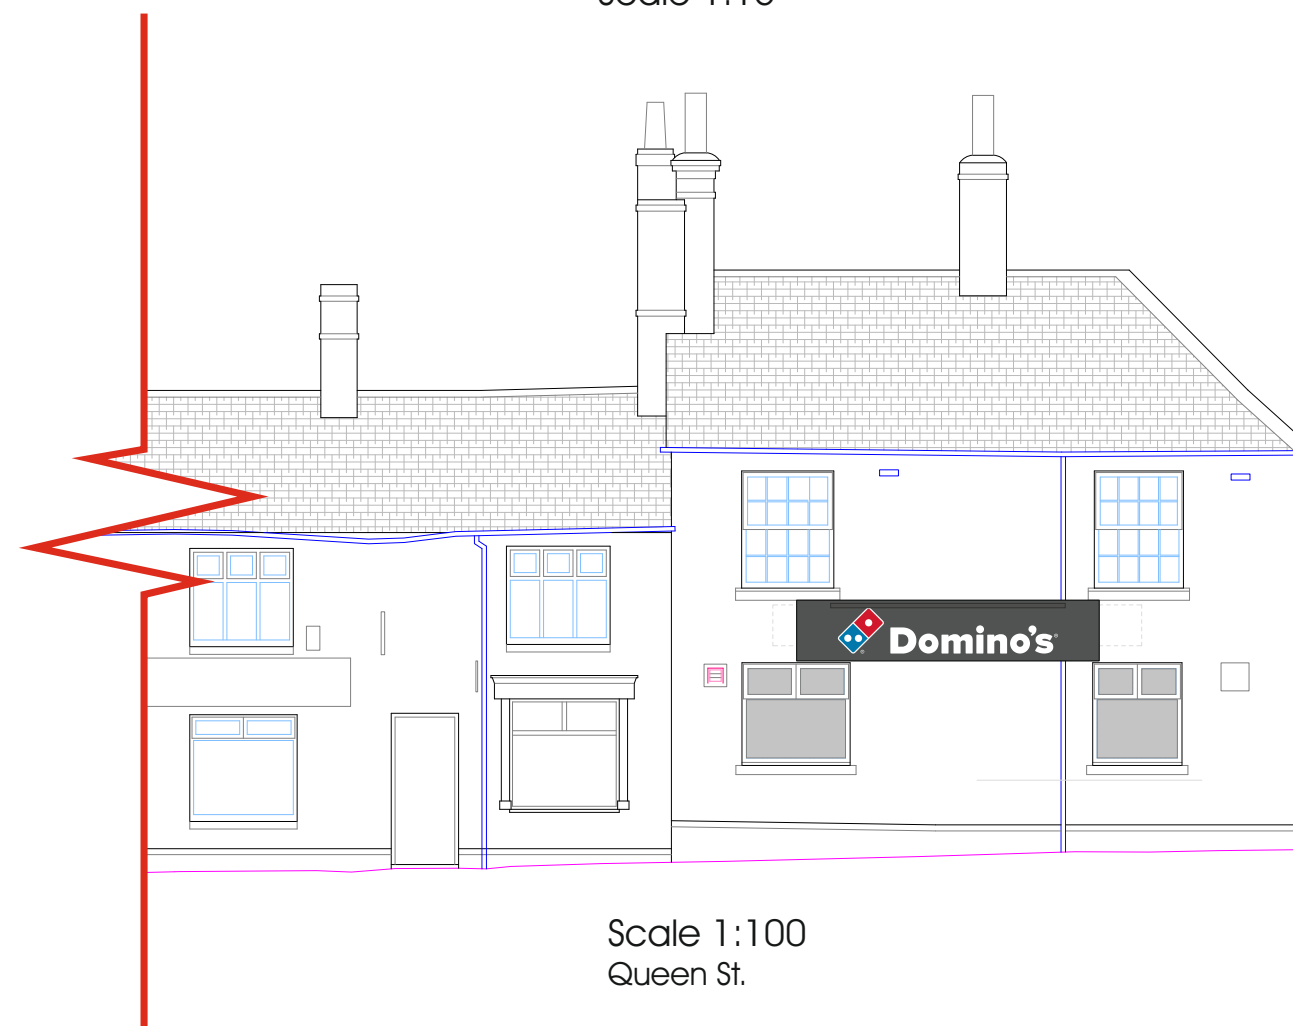
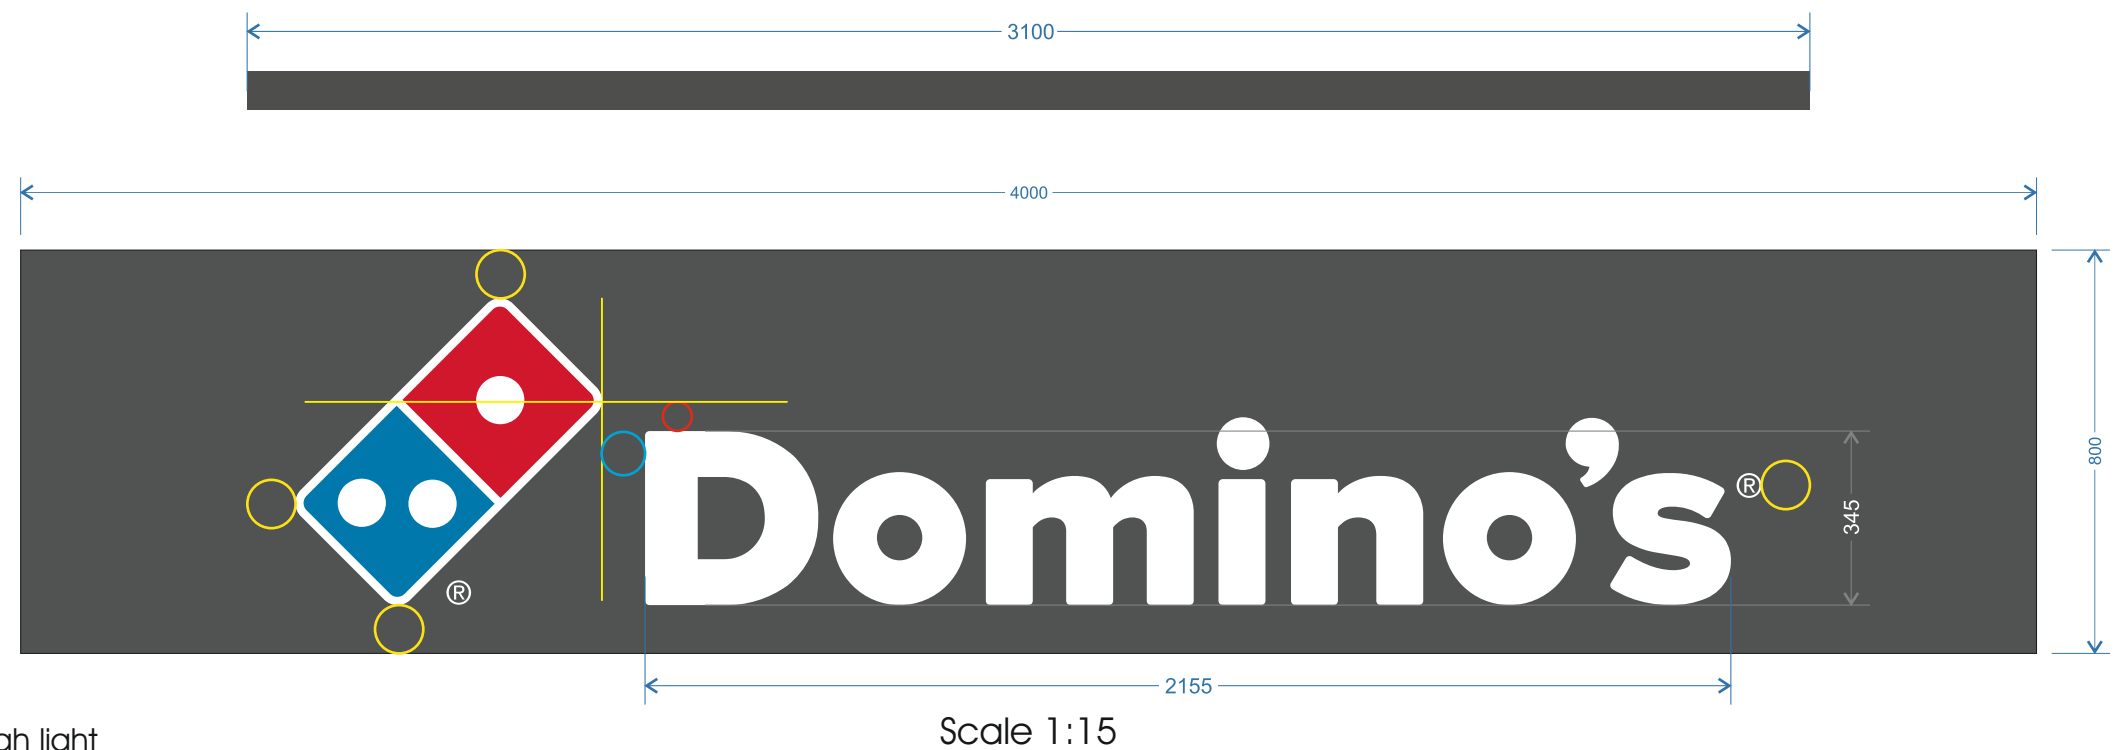
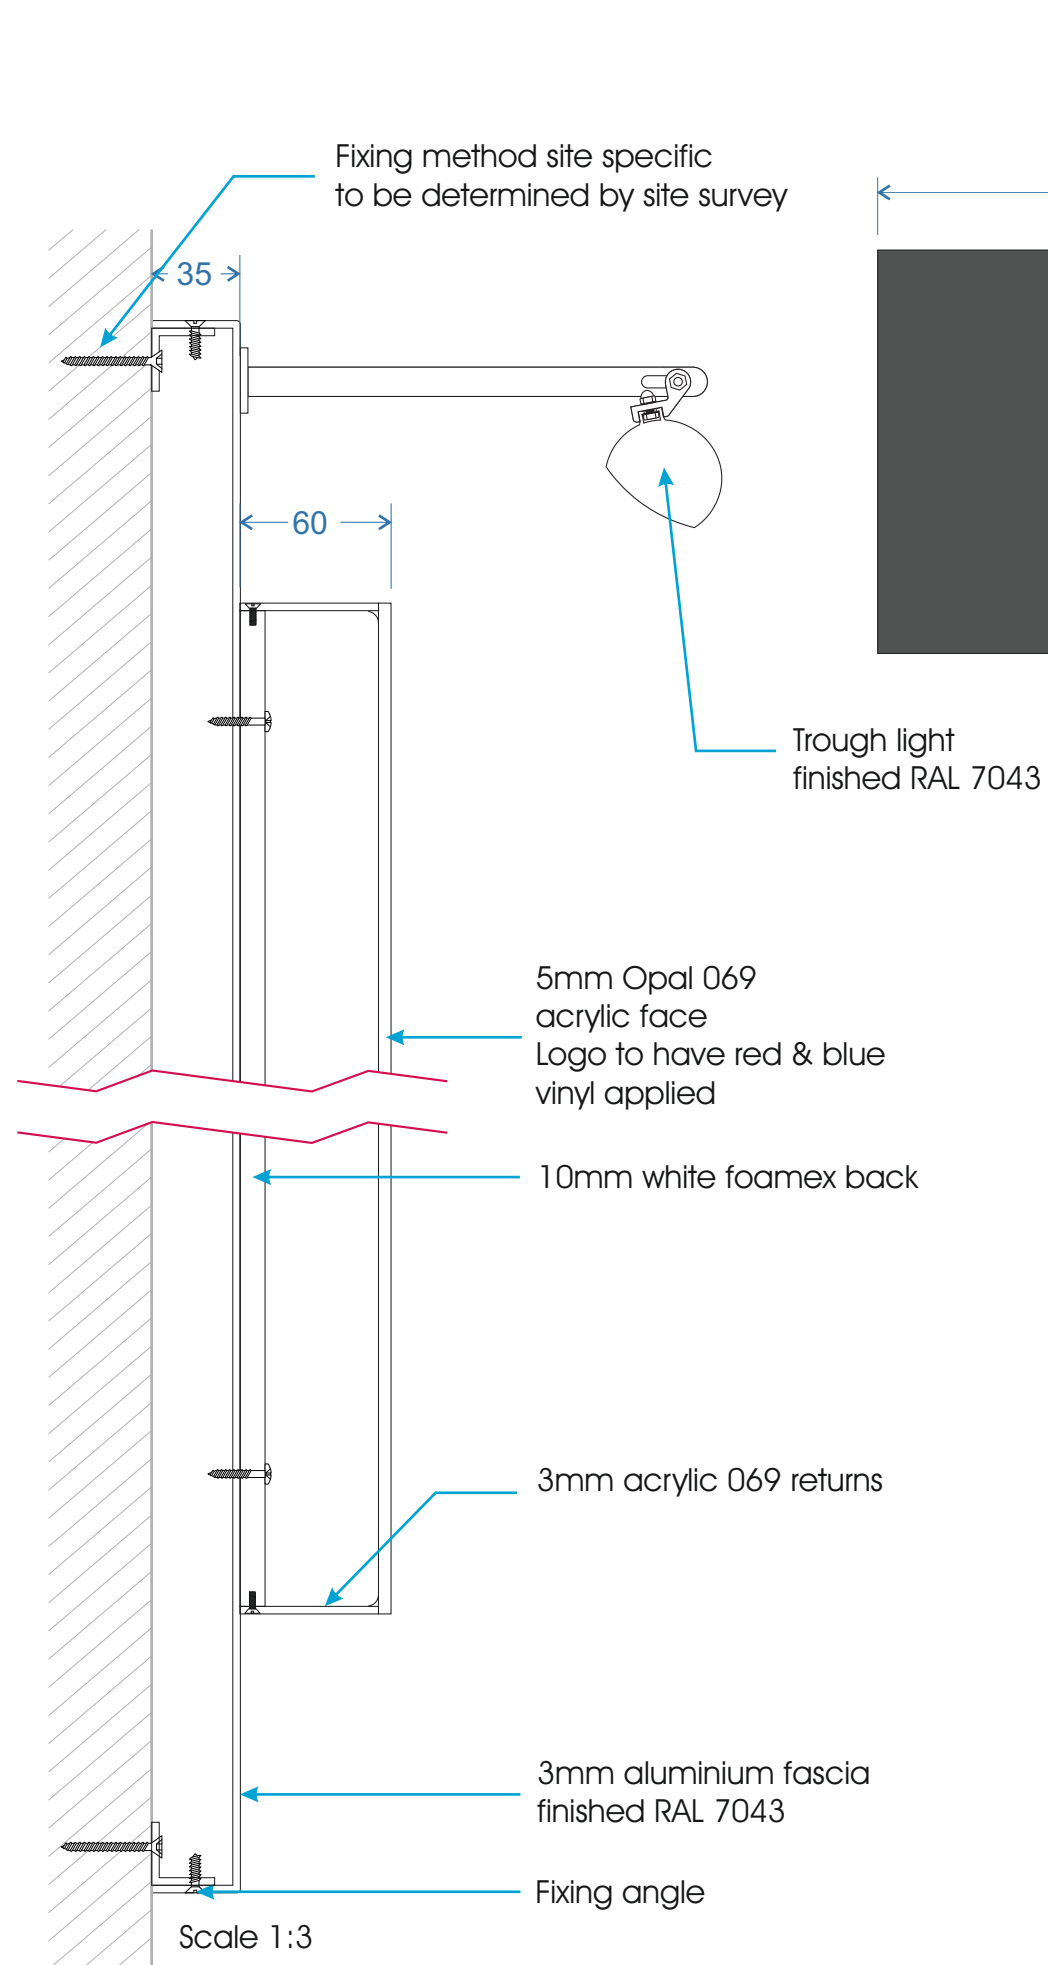


3M 3635-22
Block Out
Black/White

3M 100-20
Matt White

IP 5743T
Intense Blue

IP 5730T
Red

RAL 7043
Traffic Grey B

GEETEE

Geeteesigns.com

All measurements in millimetres unless stated otherwise.

CLIENT:	Domino's	DRAWING NUMBER:	JOB NO:	DRAWN BY:	REV	DATE	BY	DESCRIPTION
PROJECT:	Cheadle	DJ-0521-060	6984	D. Jewkes	A	00.00.20	XX	XXXXXX
DESCRIPTION:	Queen St. Fascia Sign				DATE:	ITEM REF:	SCALE:	C
		19.05.20	B	a/s @A3	D	00.00.20	XX	XXXXXX
					E	00.00.20	XX	XXXXXX

All measurements in millimetres unless stated otherwise.