



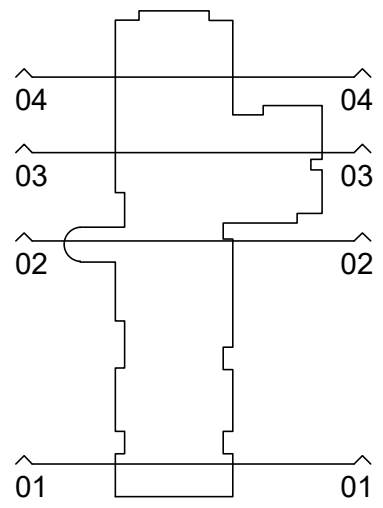

SECTION 01

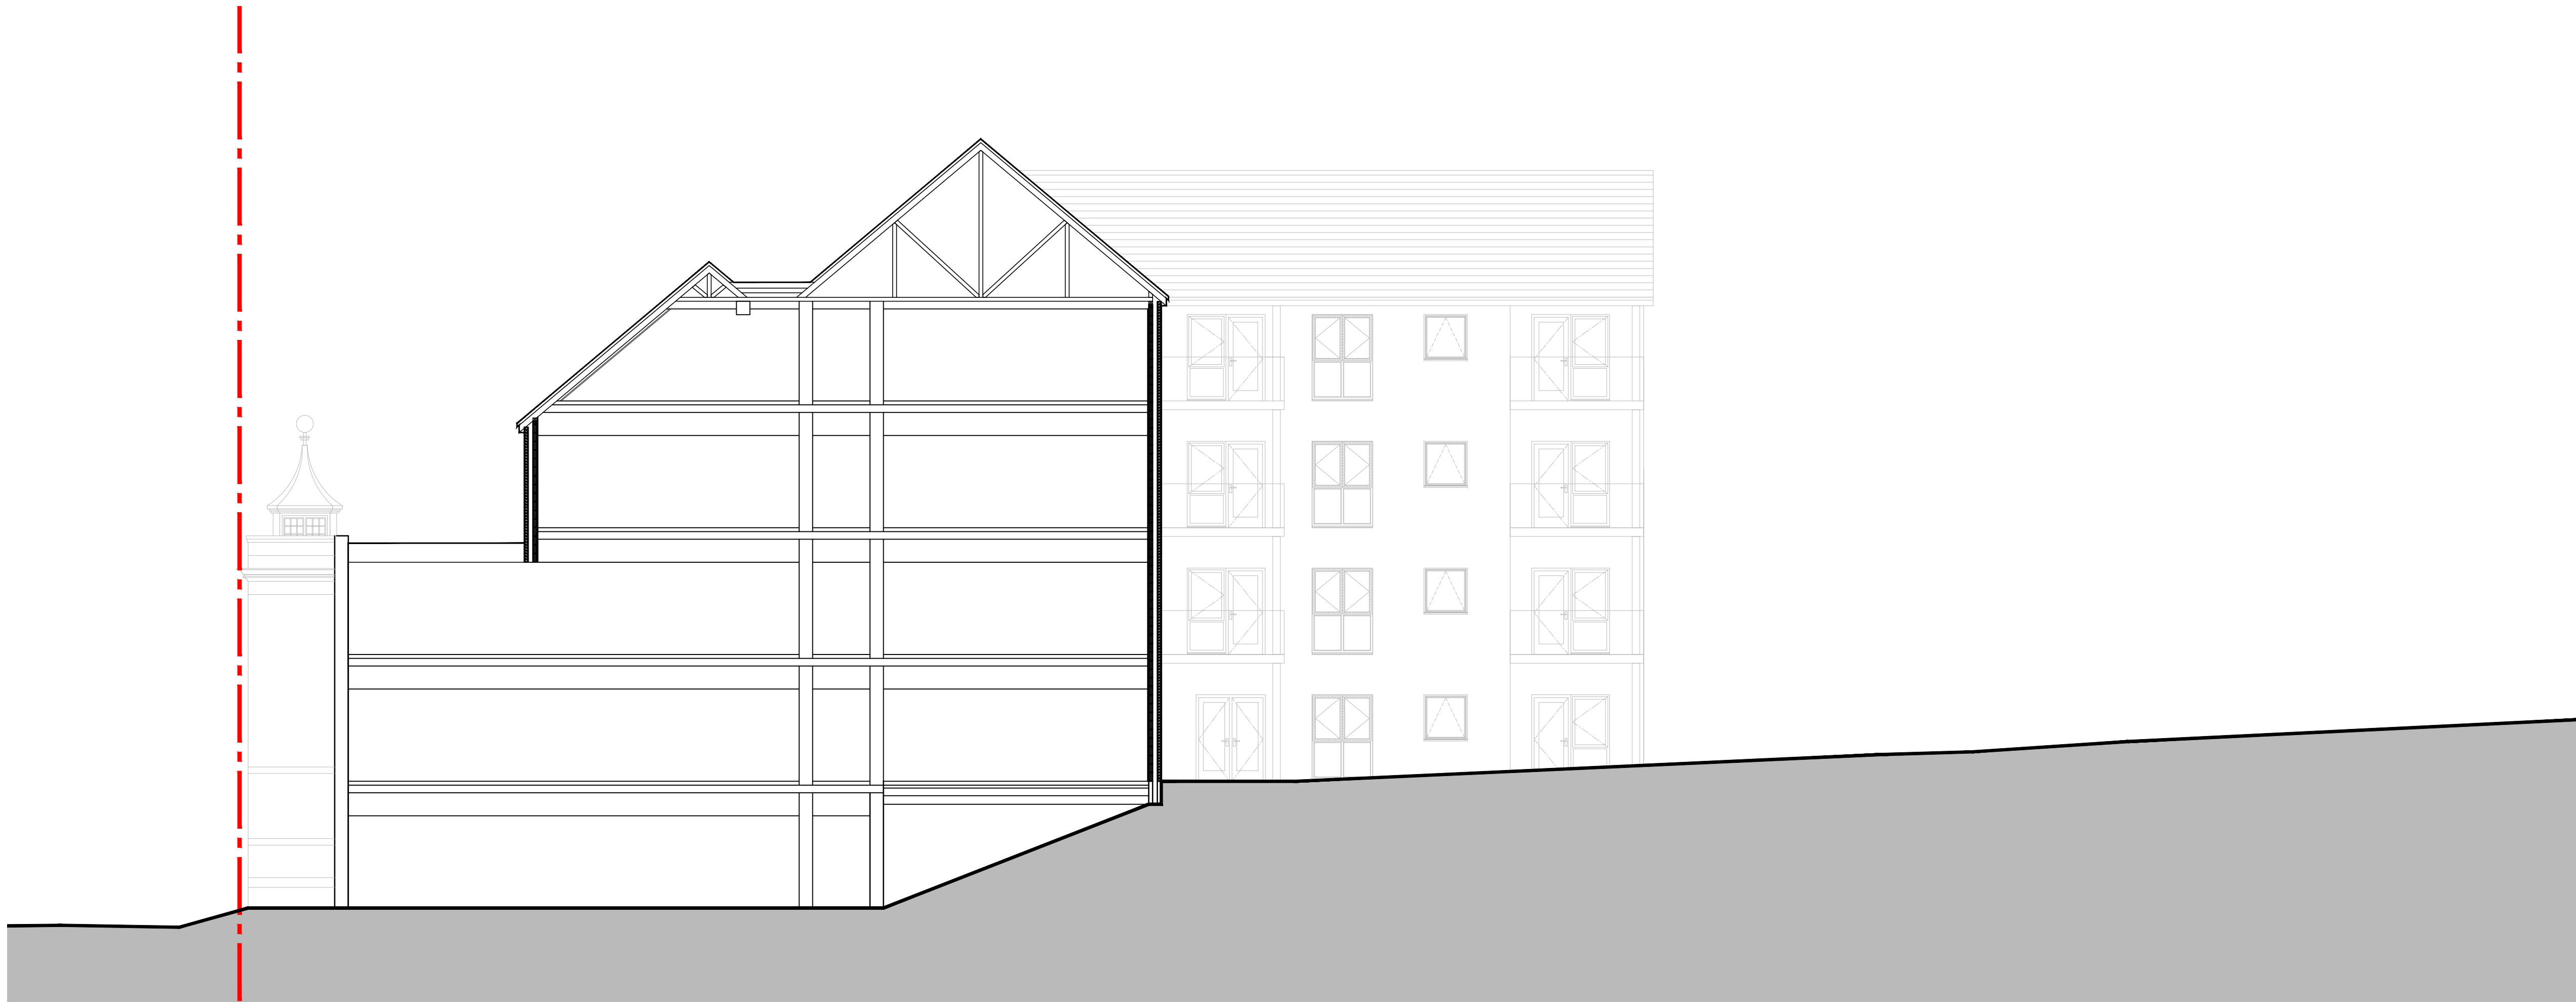

SECTION 02

REVISIONS

This design is copyright ©

Housing 21



PROPOSED RESIDENTIAL
DEVELOPMENT
COMPTON MILL, LEEK

PROPOSED BUILDING
AND SITE SECTIONS
SHEET 1

Drawn: AH Scale: 1:100@A1
Date: JUNE 21 Checked: MH

brewsterbye architects
5 NORTH HILL ROAD
HEADINGLEY
LEEDS
LS6 2EN
info@brewsterbye.co.uk
0113 2754000
0113 2844250
a.r.d. 10



Dwg No: 526/29(02)210 #