



Copyright of this drawing is vested in the Architect and it must not be copied or reproduced without consent. Figure dimensions only are to be taken from this drawing. All construction must suit the site and the responsible for setting and be advised of any variation between drawings and site conditions. It shall be the duty of the client to ensure that the drawing is used in accordance with the ARCHITECT'S PRELIMINARY CONDITIONS OF CONTRACT AND NOT TO SCALE. DRAWING WITH THE ARCHITECT PRIOR TO SETTING OUT.


Rev	Drawn	Comments	Date
-----	-------	----------	------

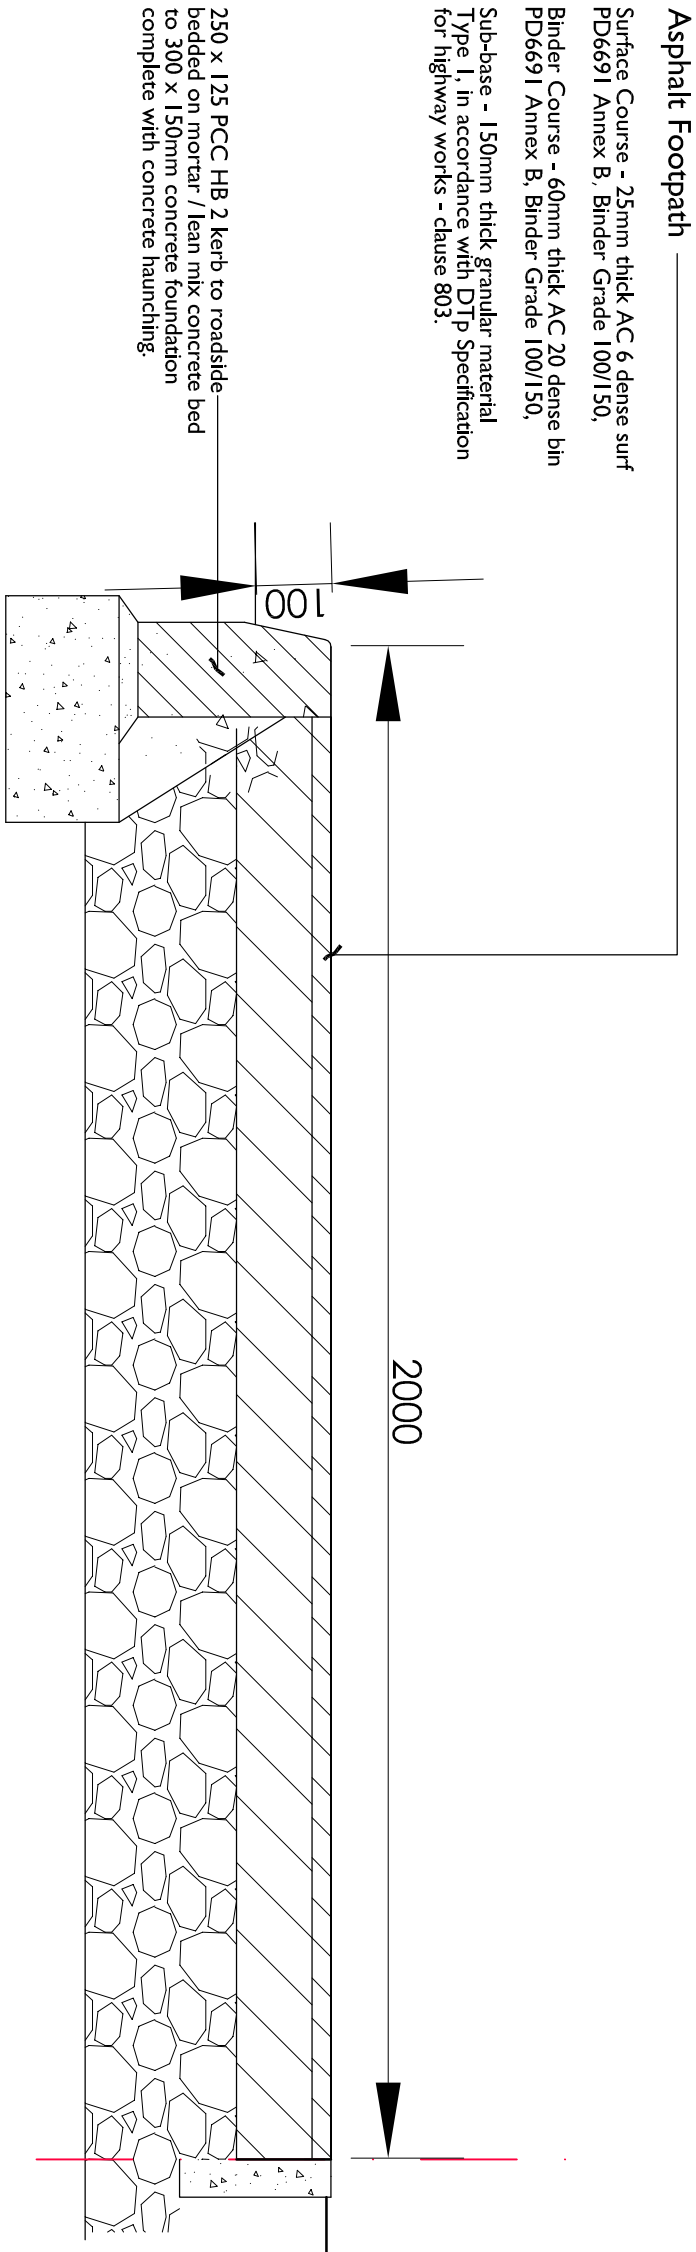

Detail of highway footpath construction scale: 1:10 at A1

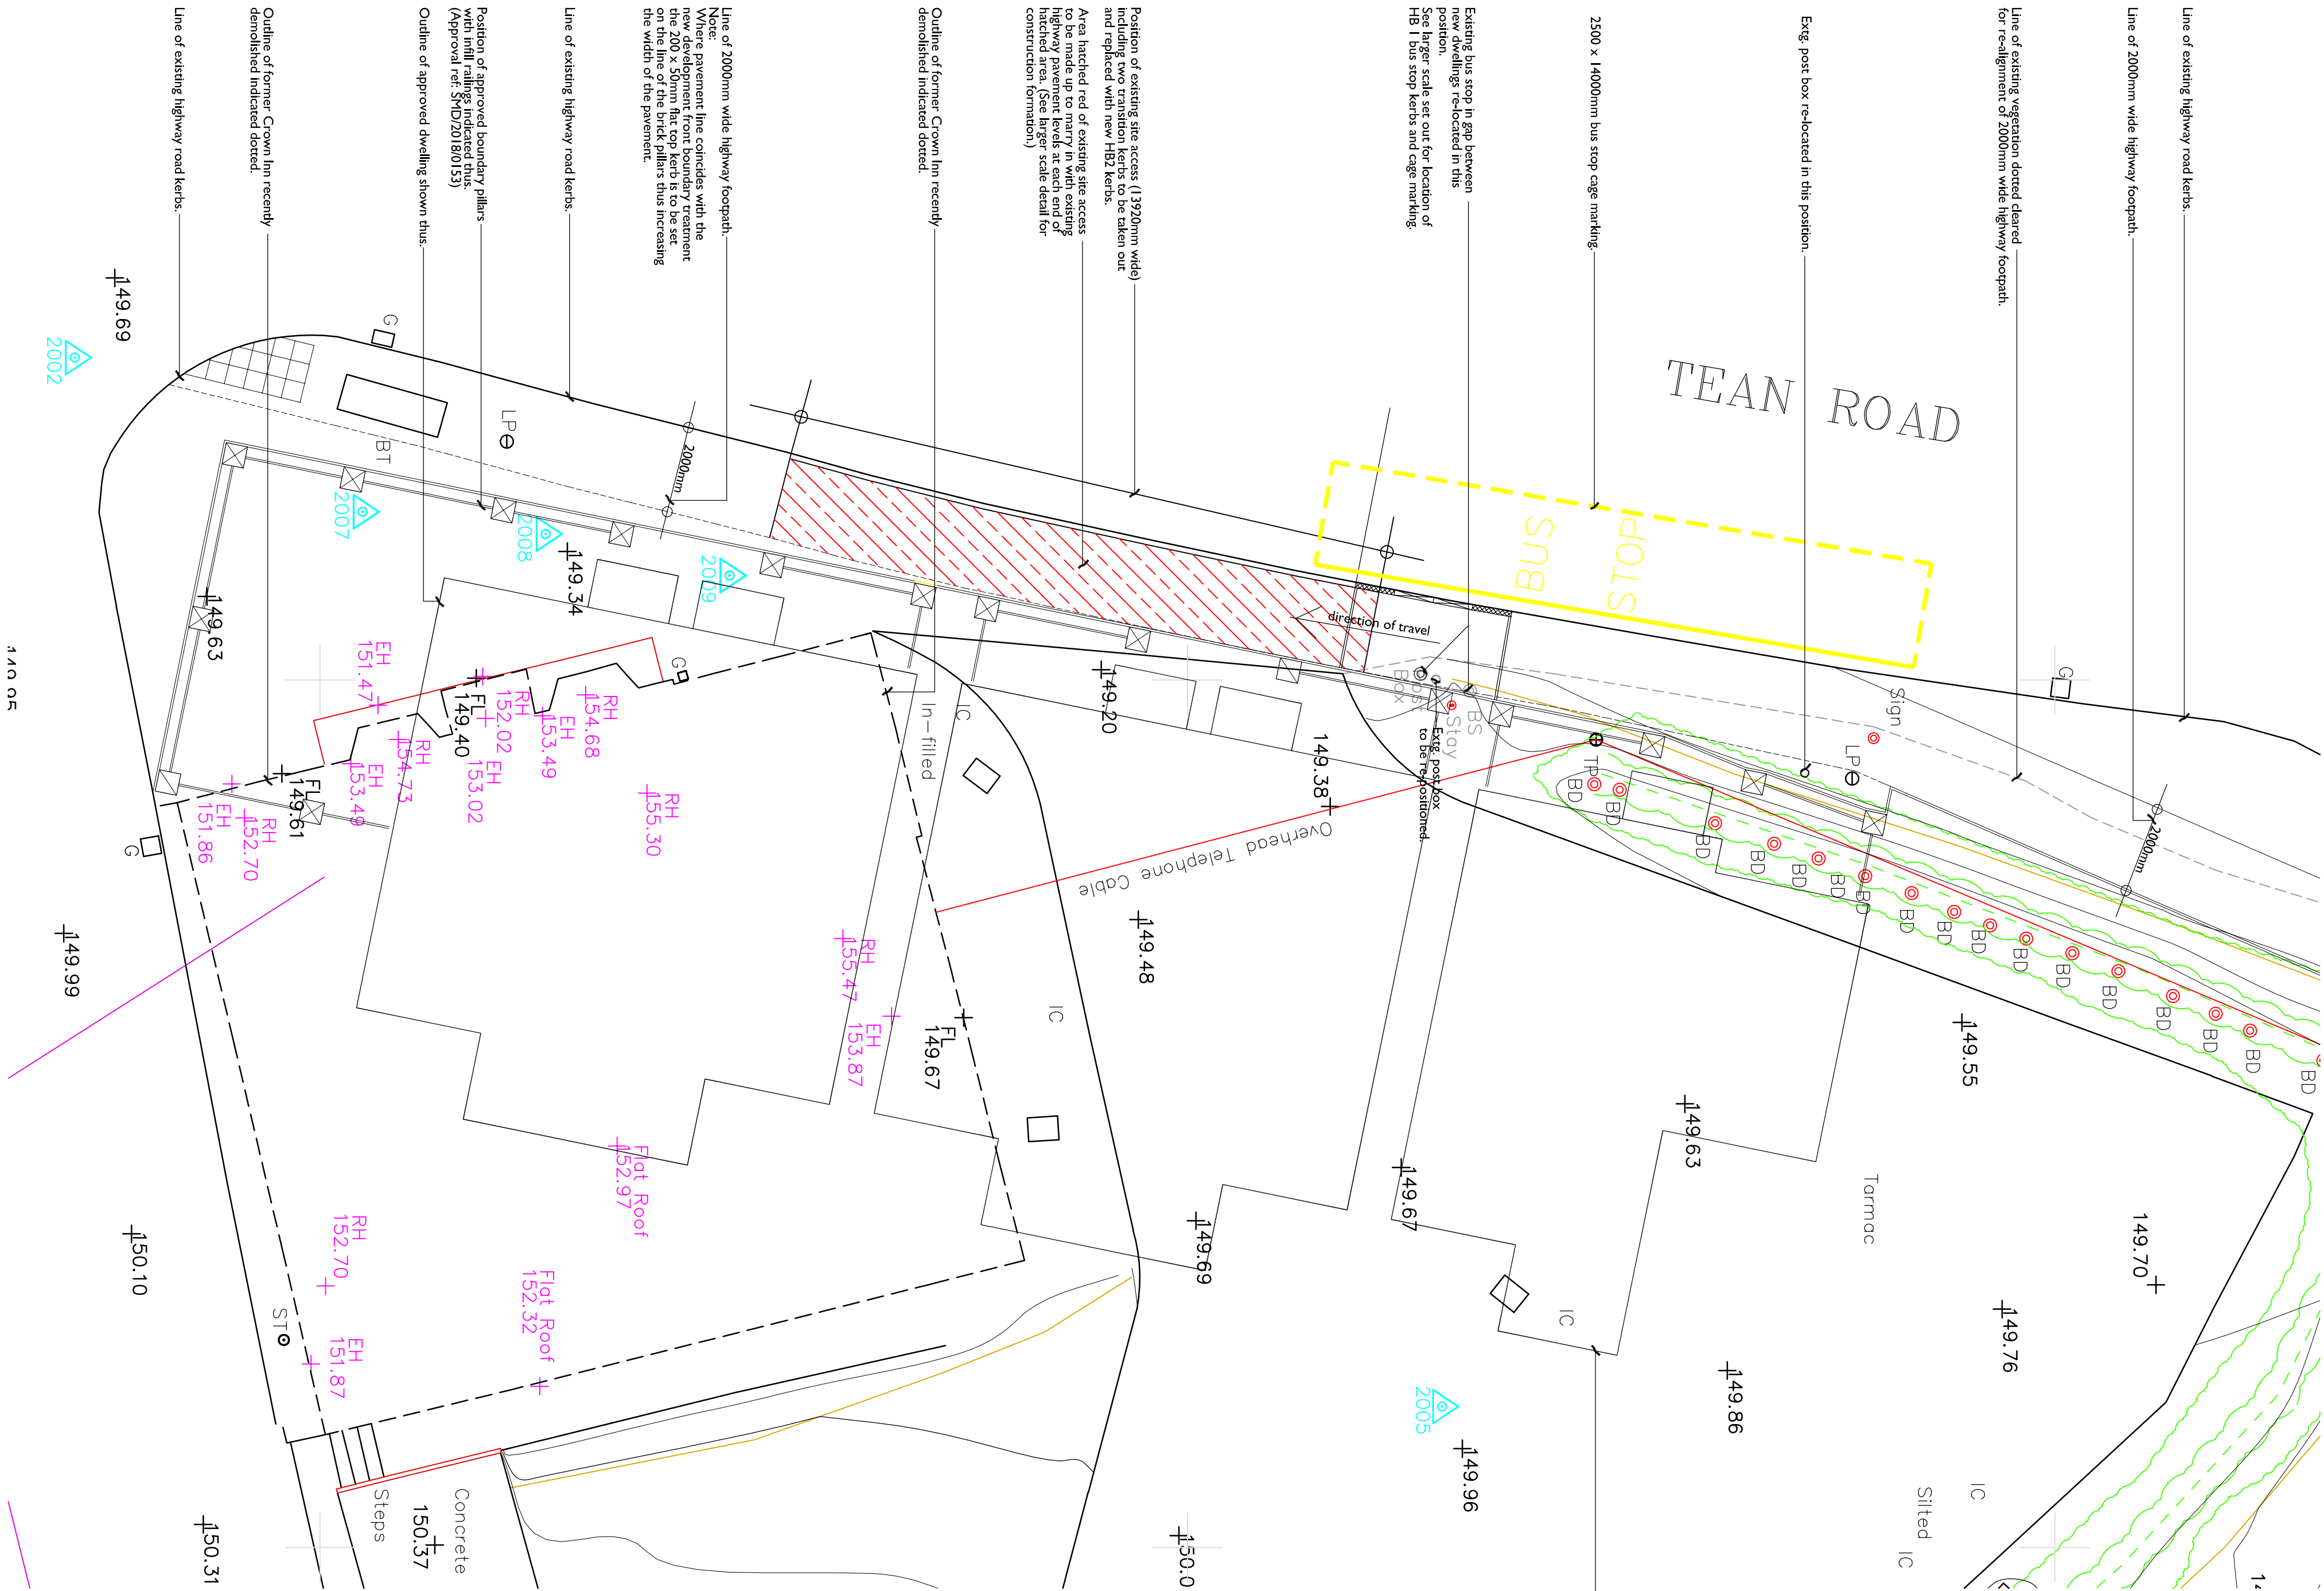

Plan layout scale: 1:100 at A1

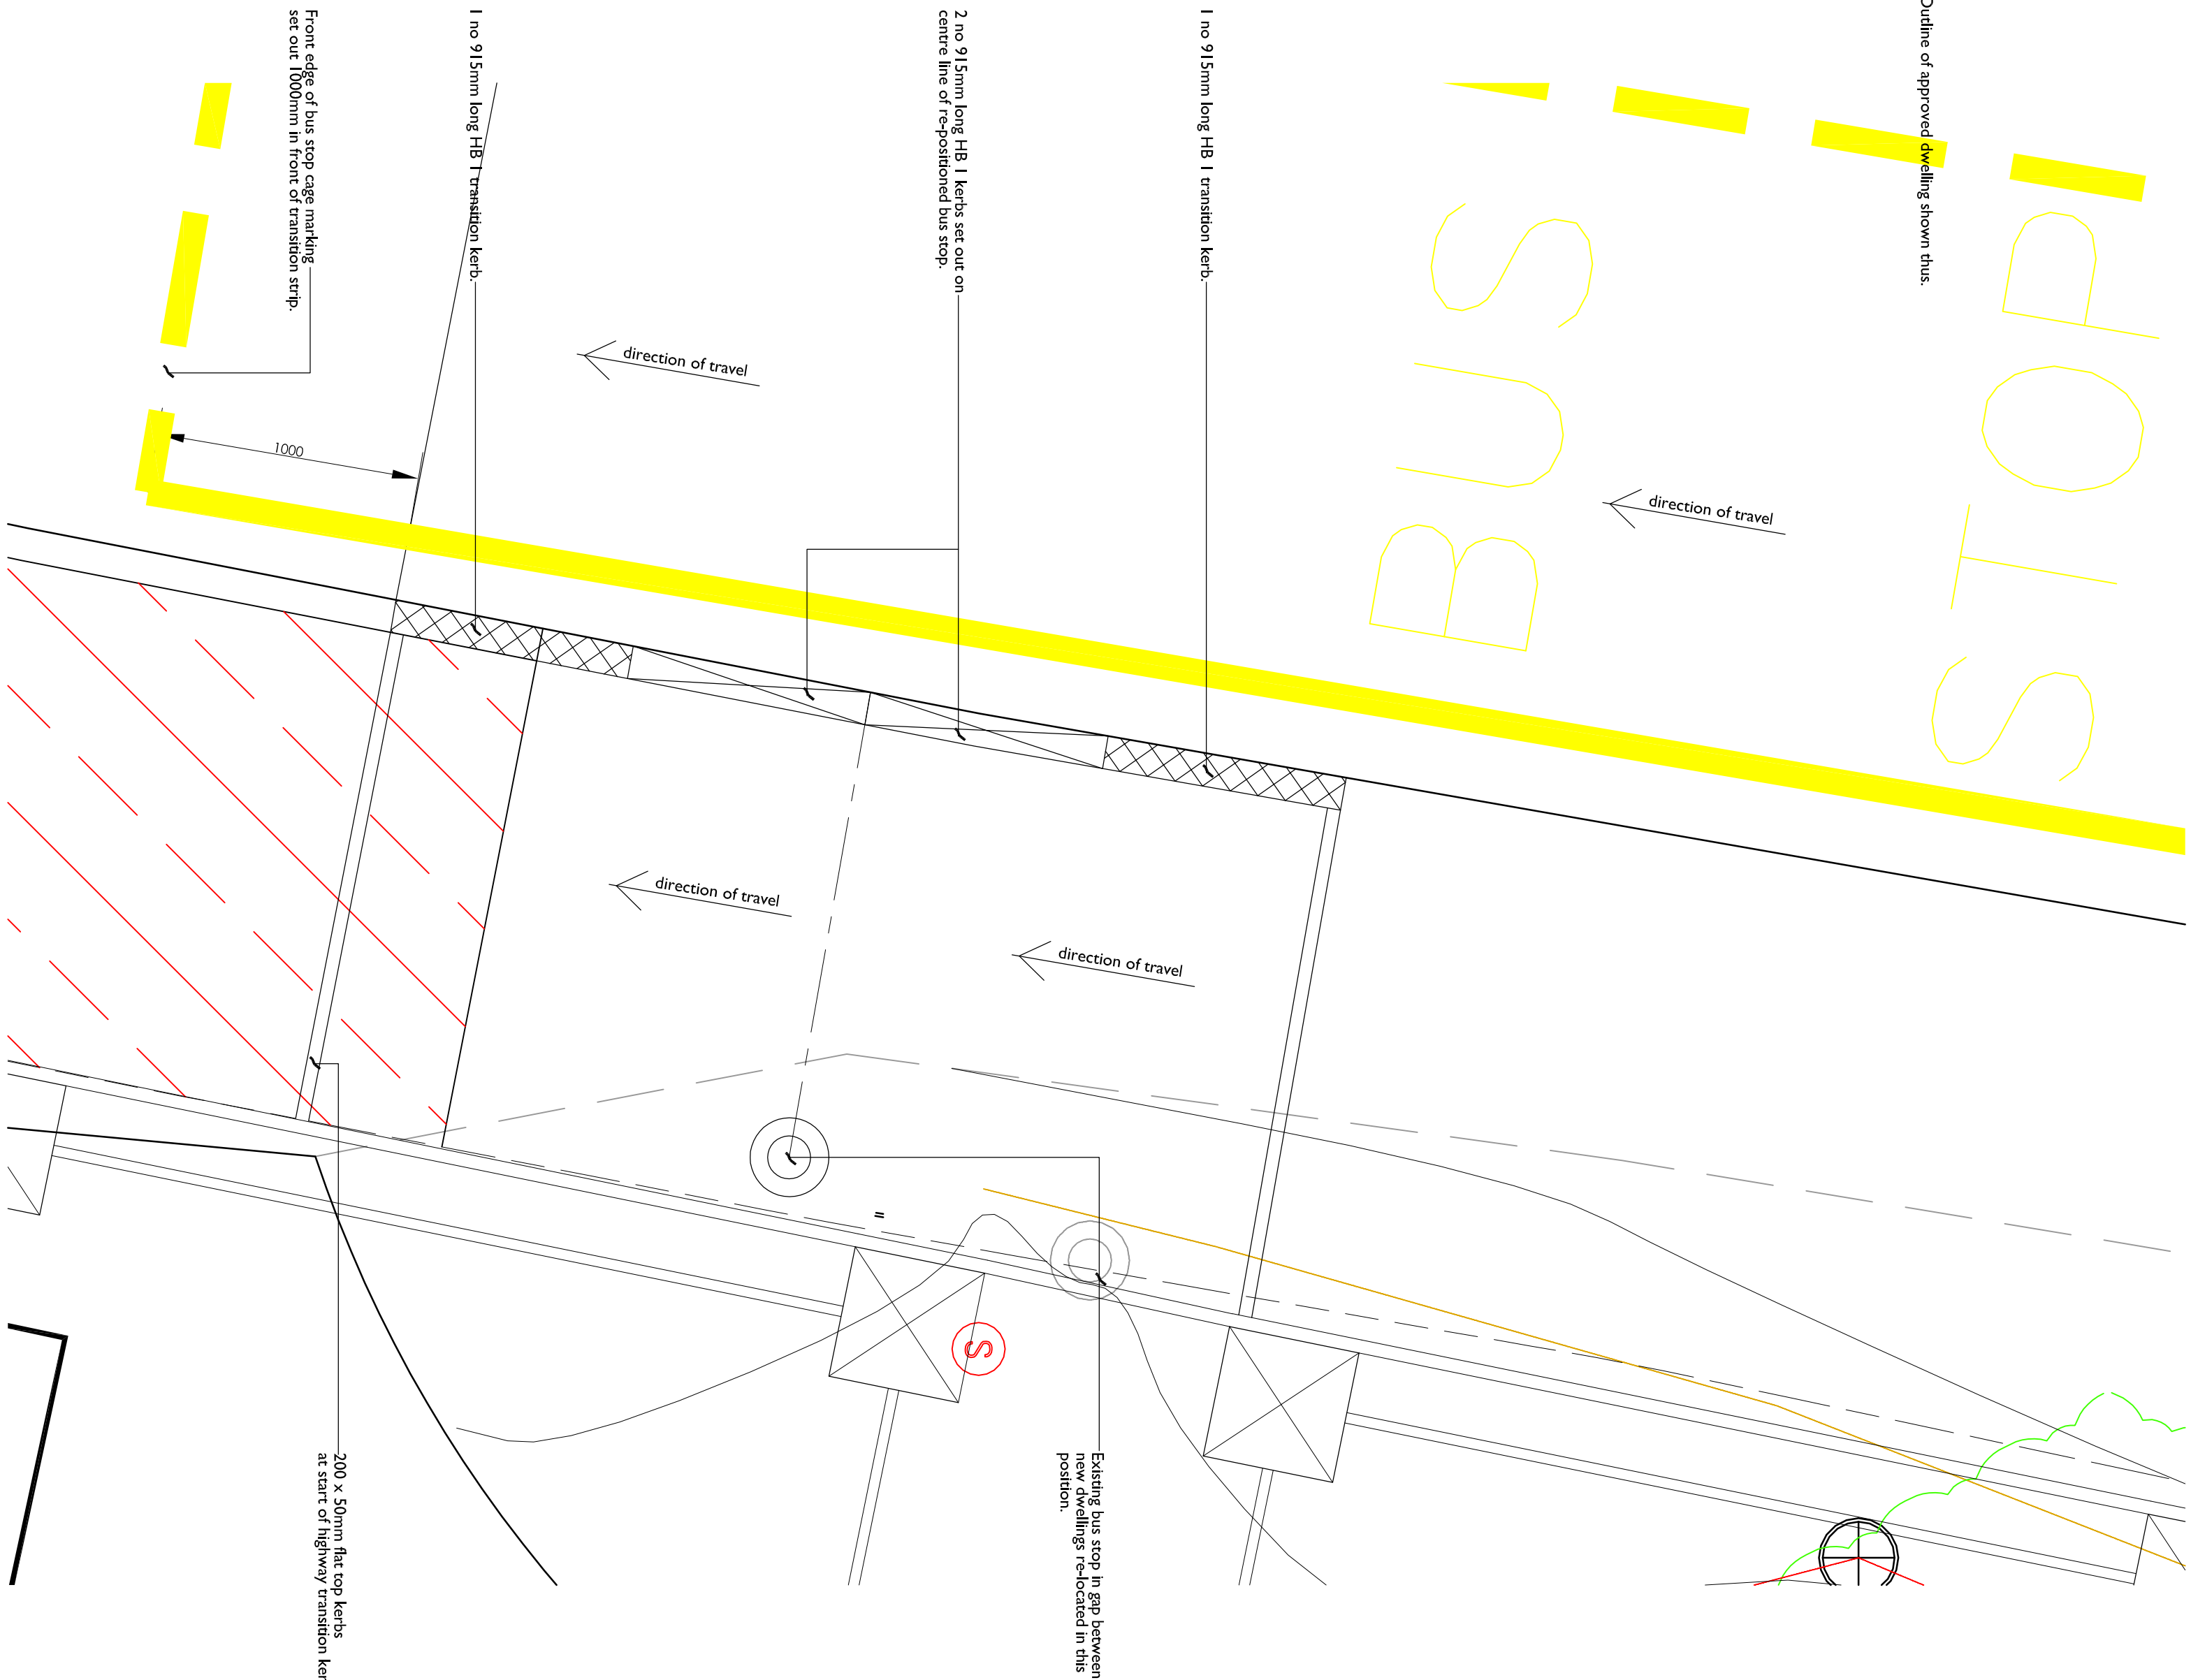

Detail of Bus Stop area set out scale: 1:20 at A1

Hewitt&Carr Architects

A. Design&Arch House 117-119 Leek Road | Cheddale ST10 1JE
T. 01892 554889
E. enquiries@hccarchitects.co.uk
W. www.hccarchitects.co.uk

Client
A J DEVELOPMENTS

Project
RESIDENTIAL DEVELOPMENT
THE FORMER CROWN PH, MOBERLEY

Title

Details of existing site access closure and
set out / details of bus stop.

Drawn
PLANNING

Date
June 2019

Scale
Scale 6A1 1:100, 1:20 & 1:10

Project No.
00417 AL(0)06

Drawing No.

Rev