
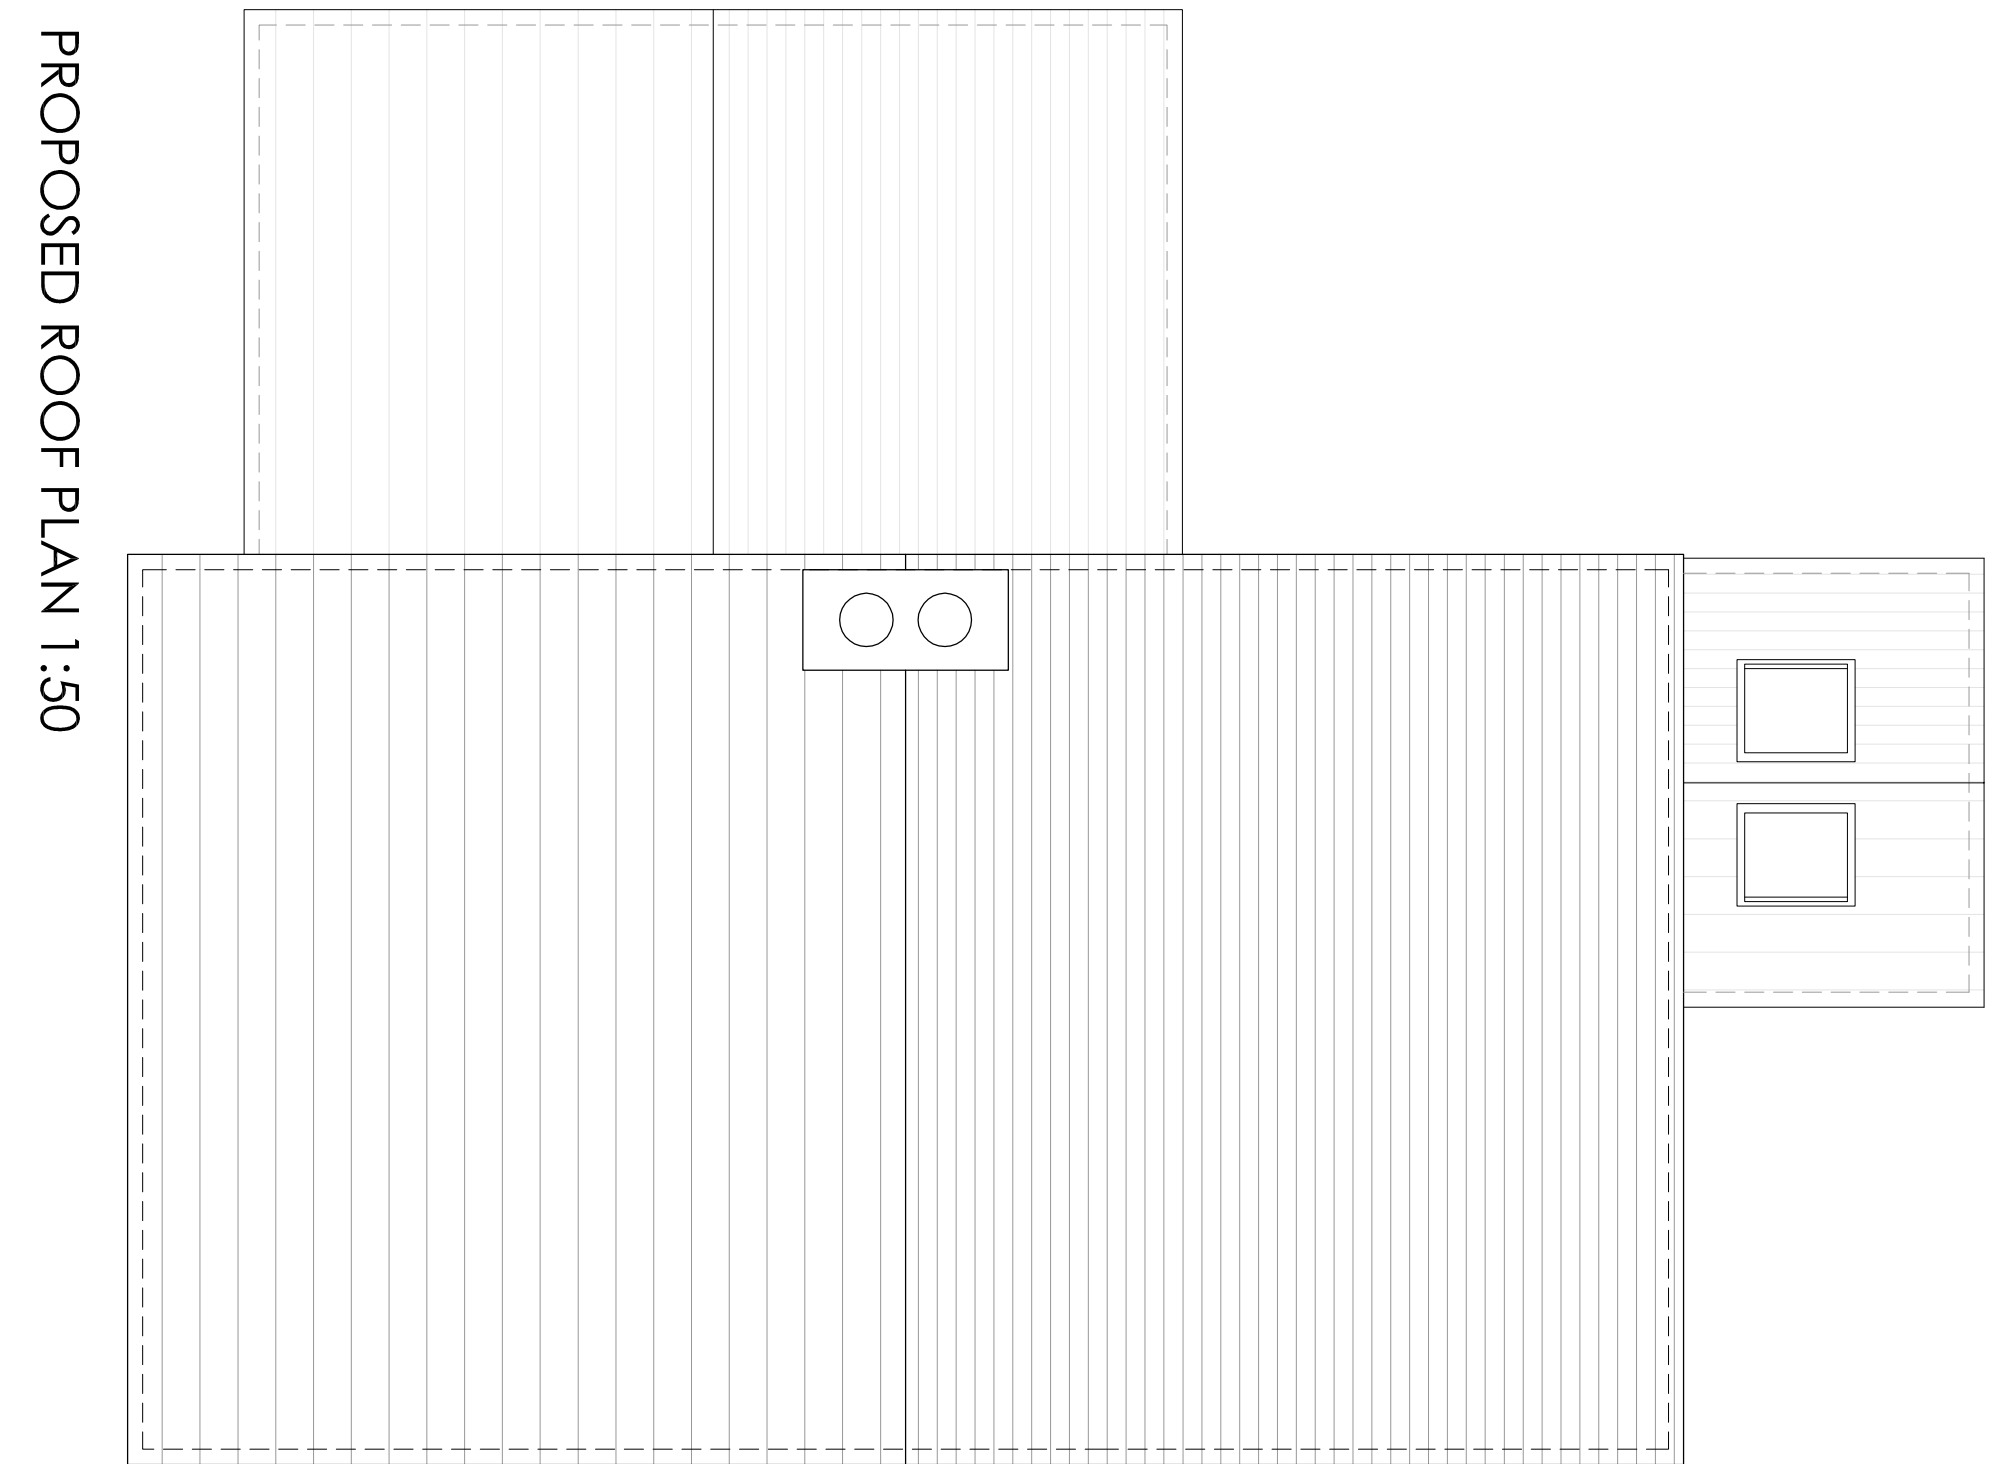
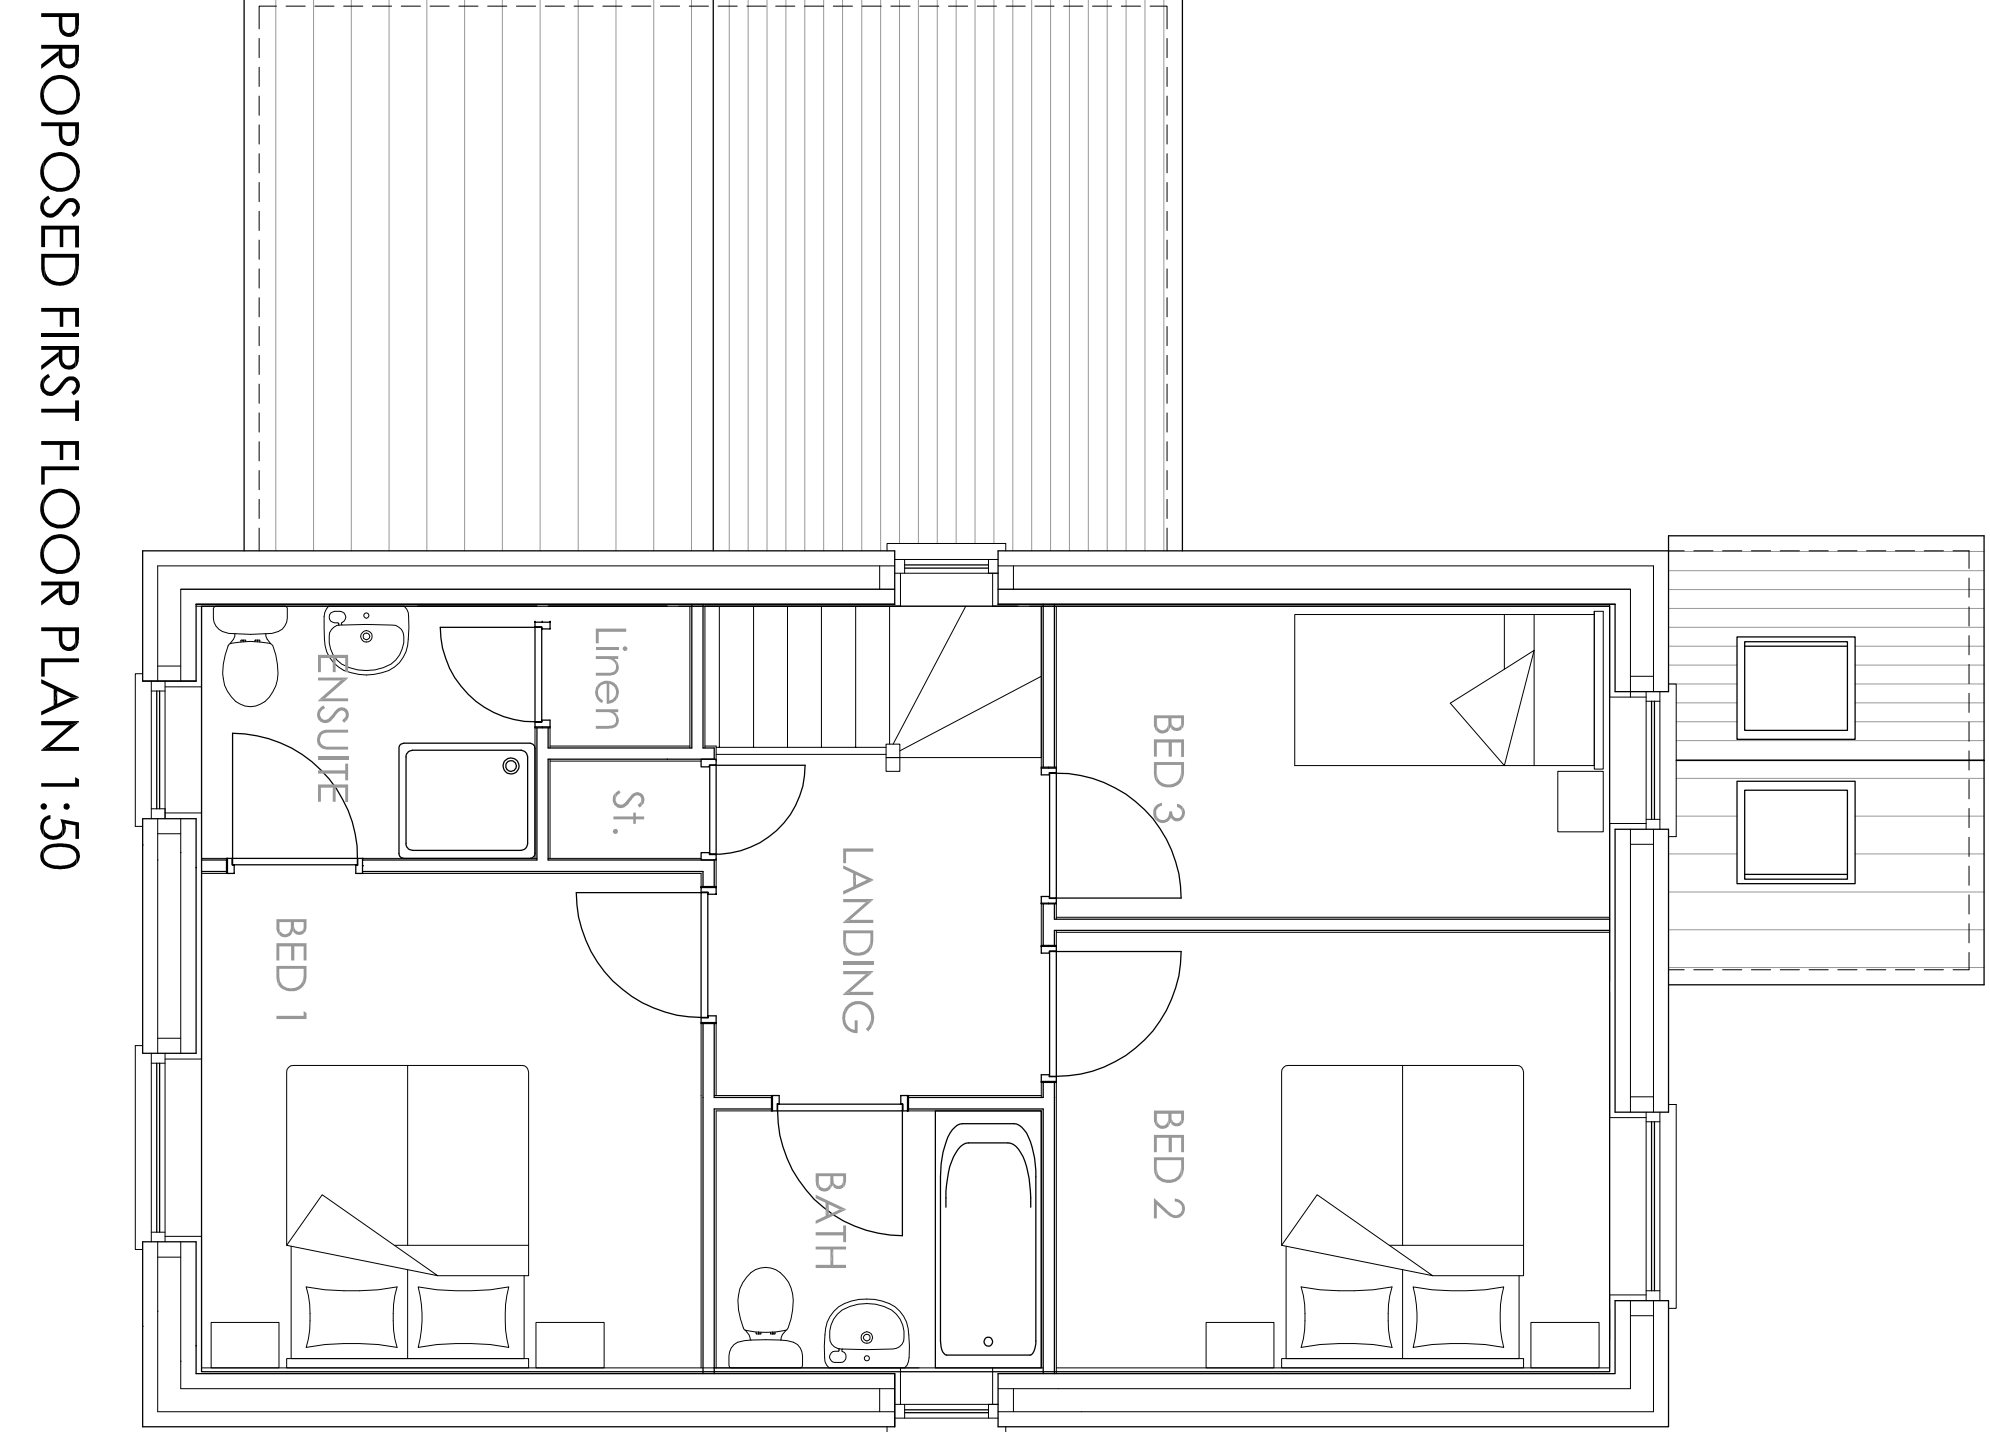


DETACHED COTTAGE - PLOT 1

GIA 98sqm + garage

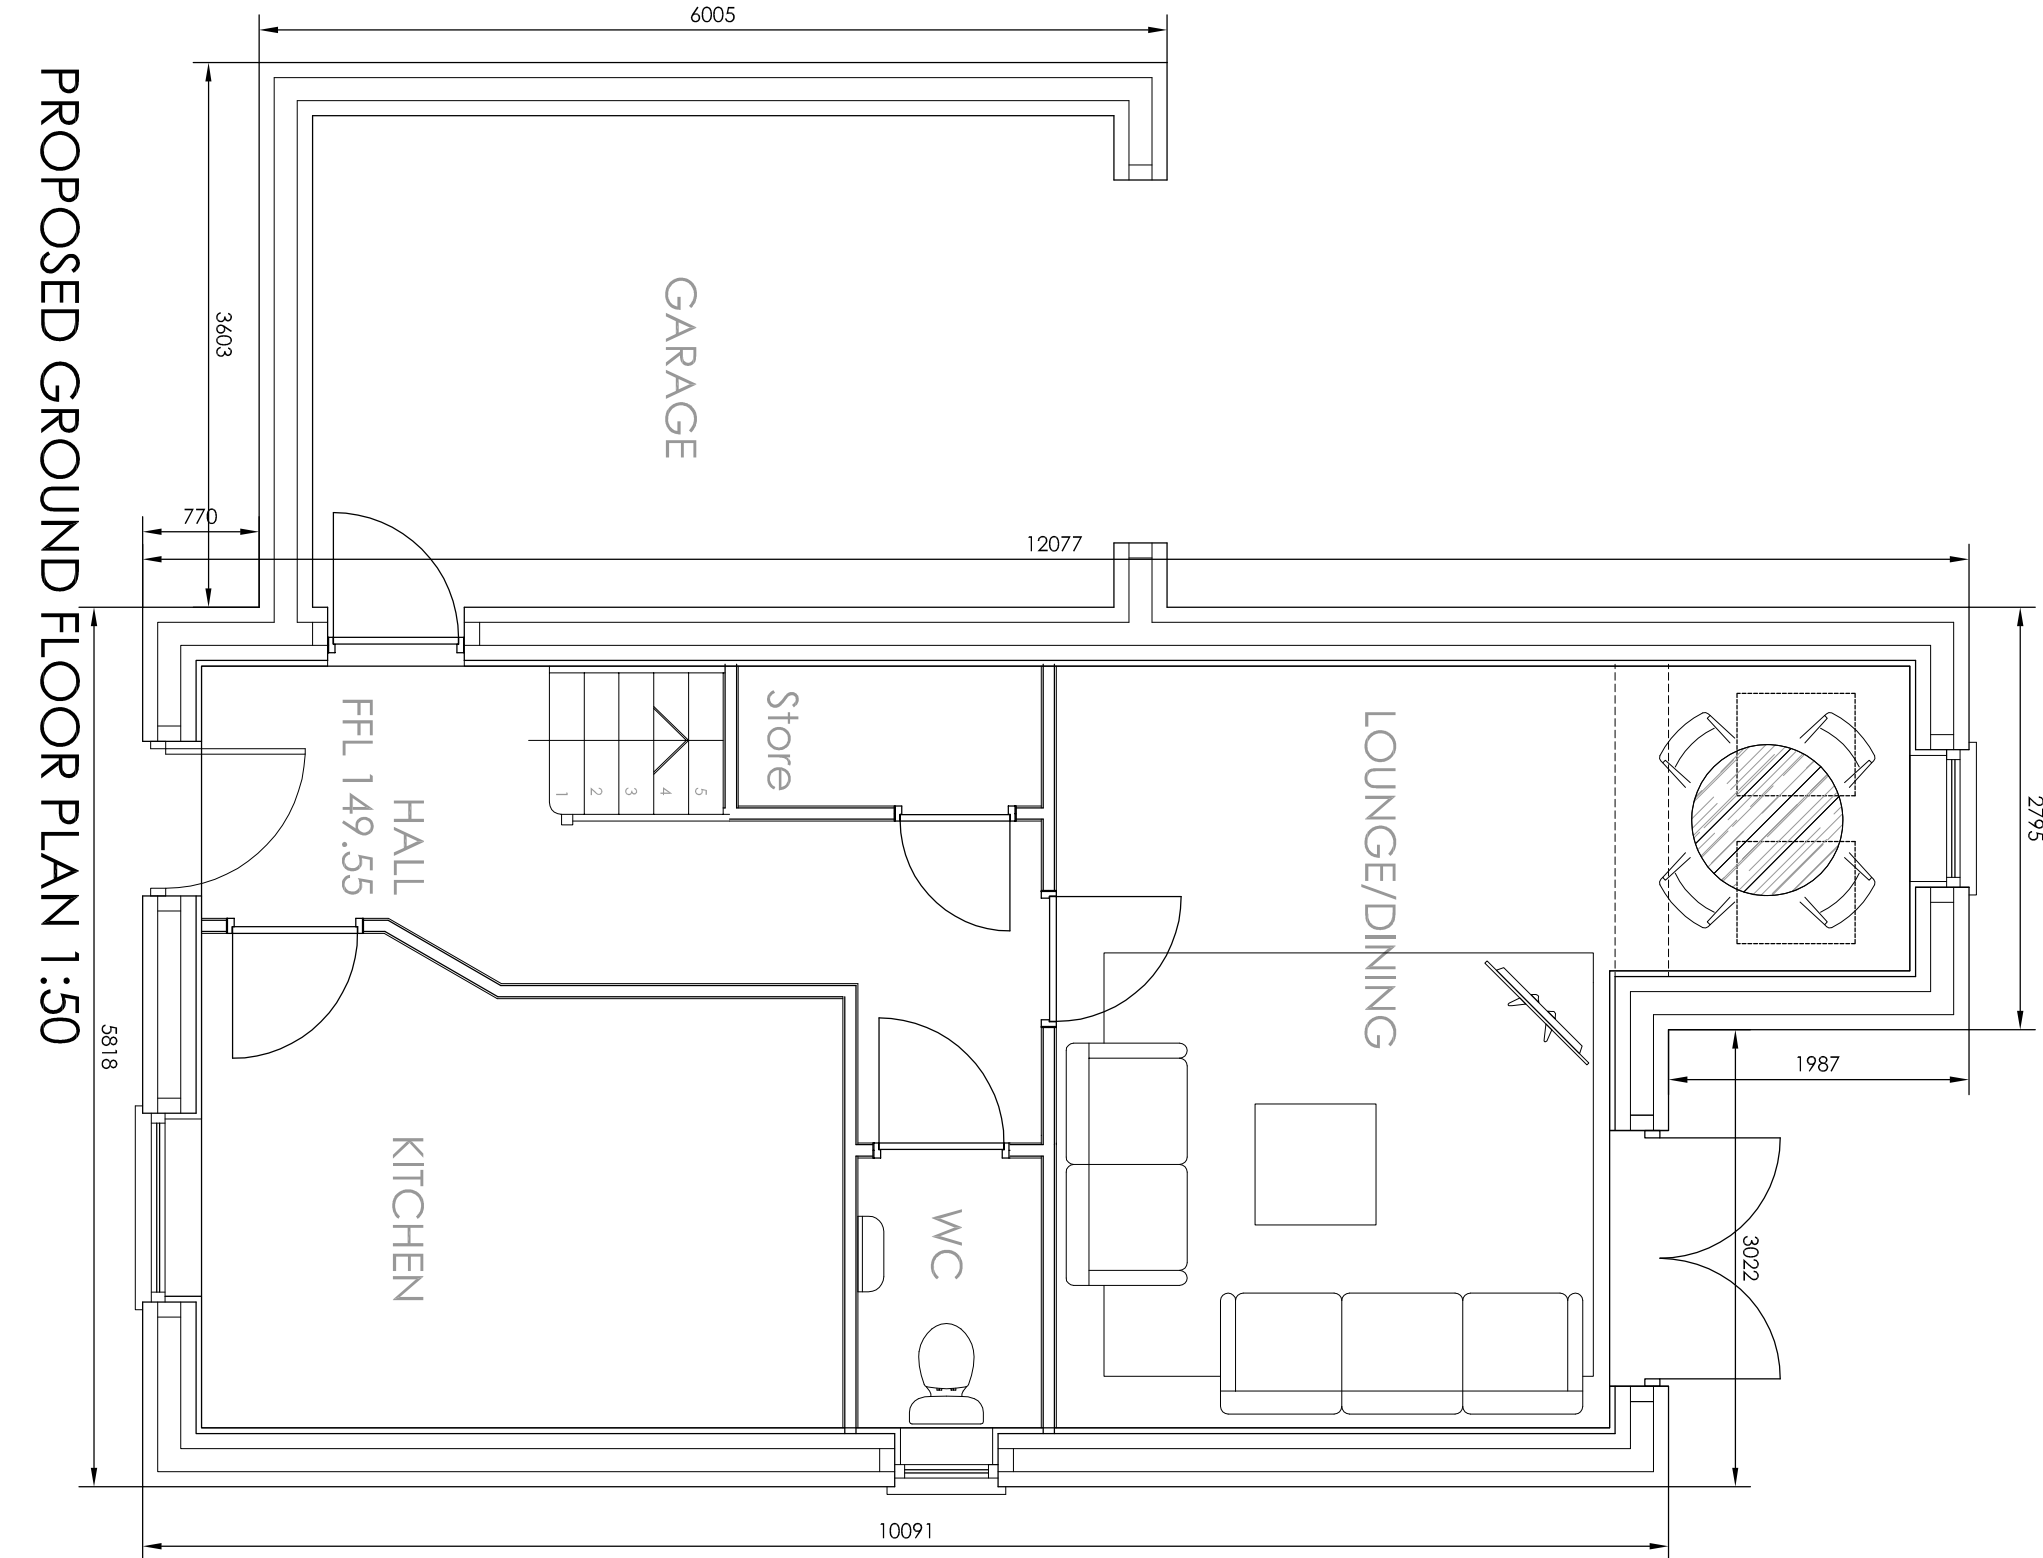

SEMI-DETACHED COTTAGES - PLOTS 2-5

GIA 98sqm

