
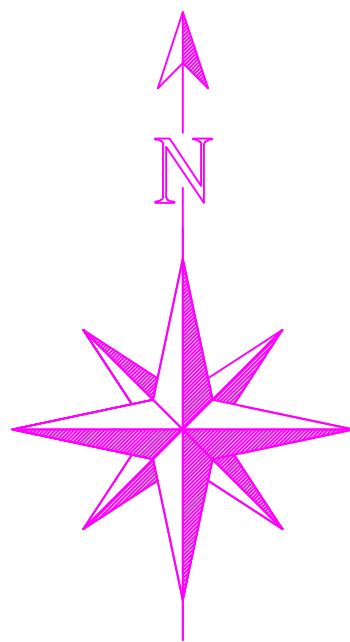


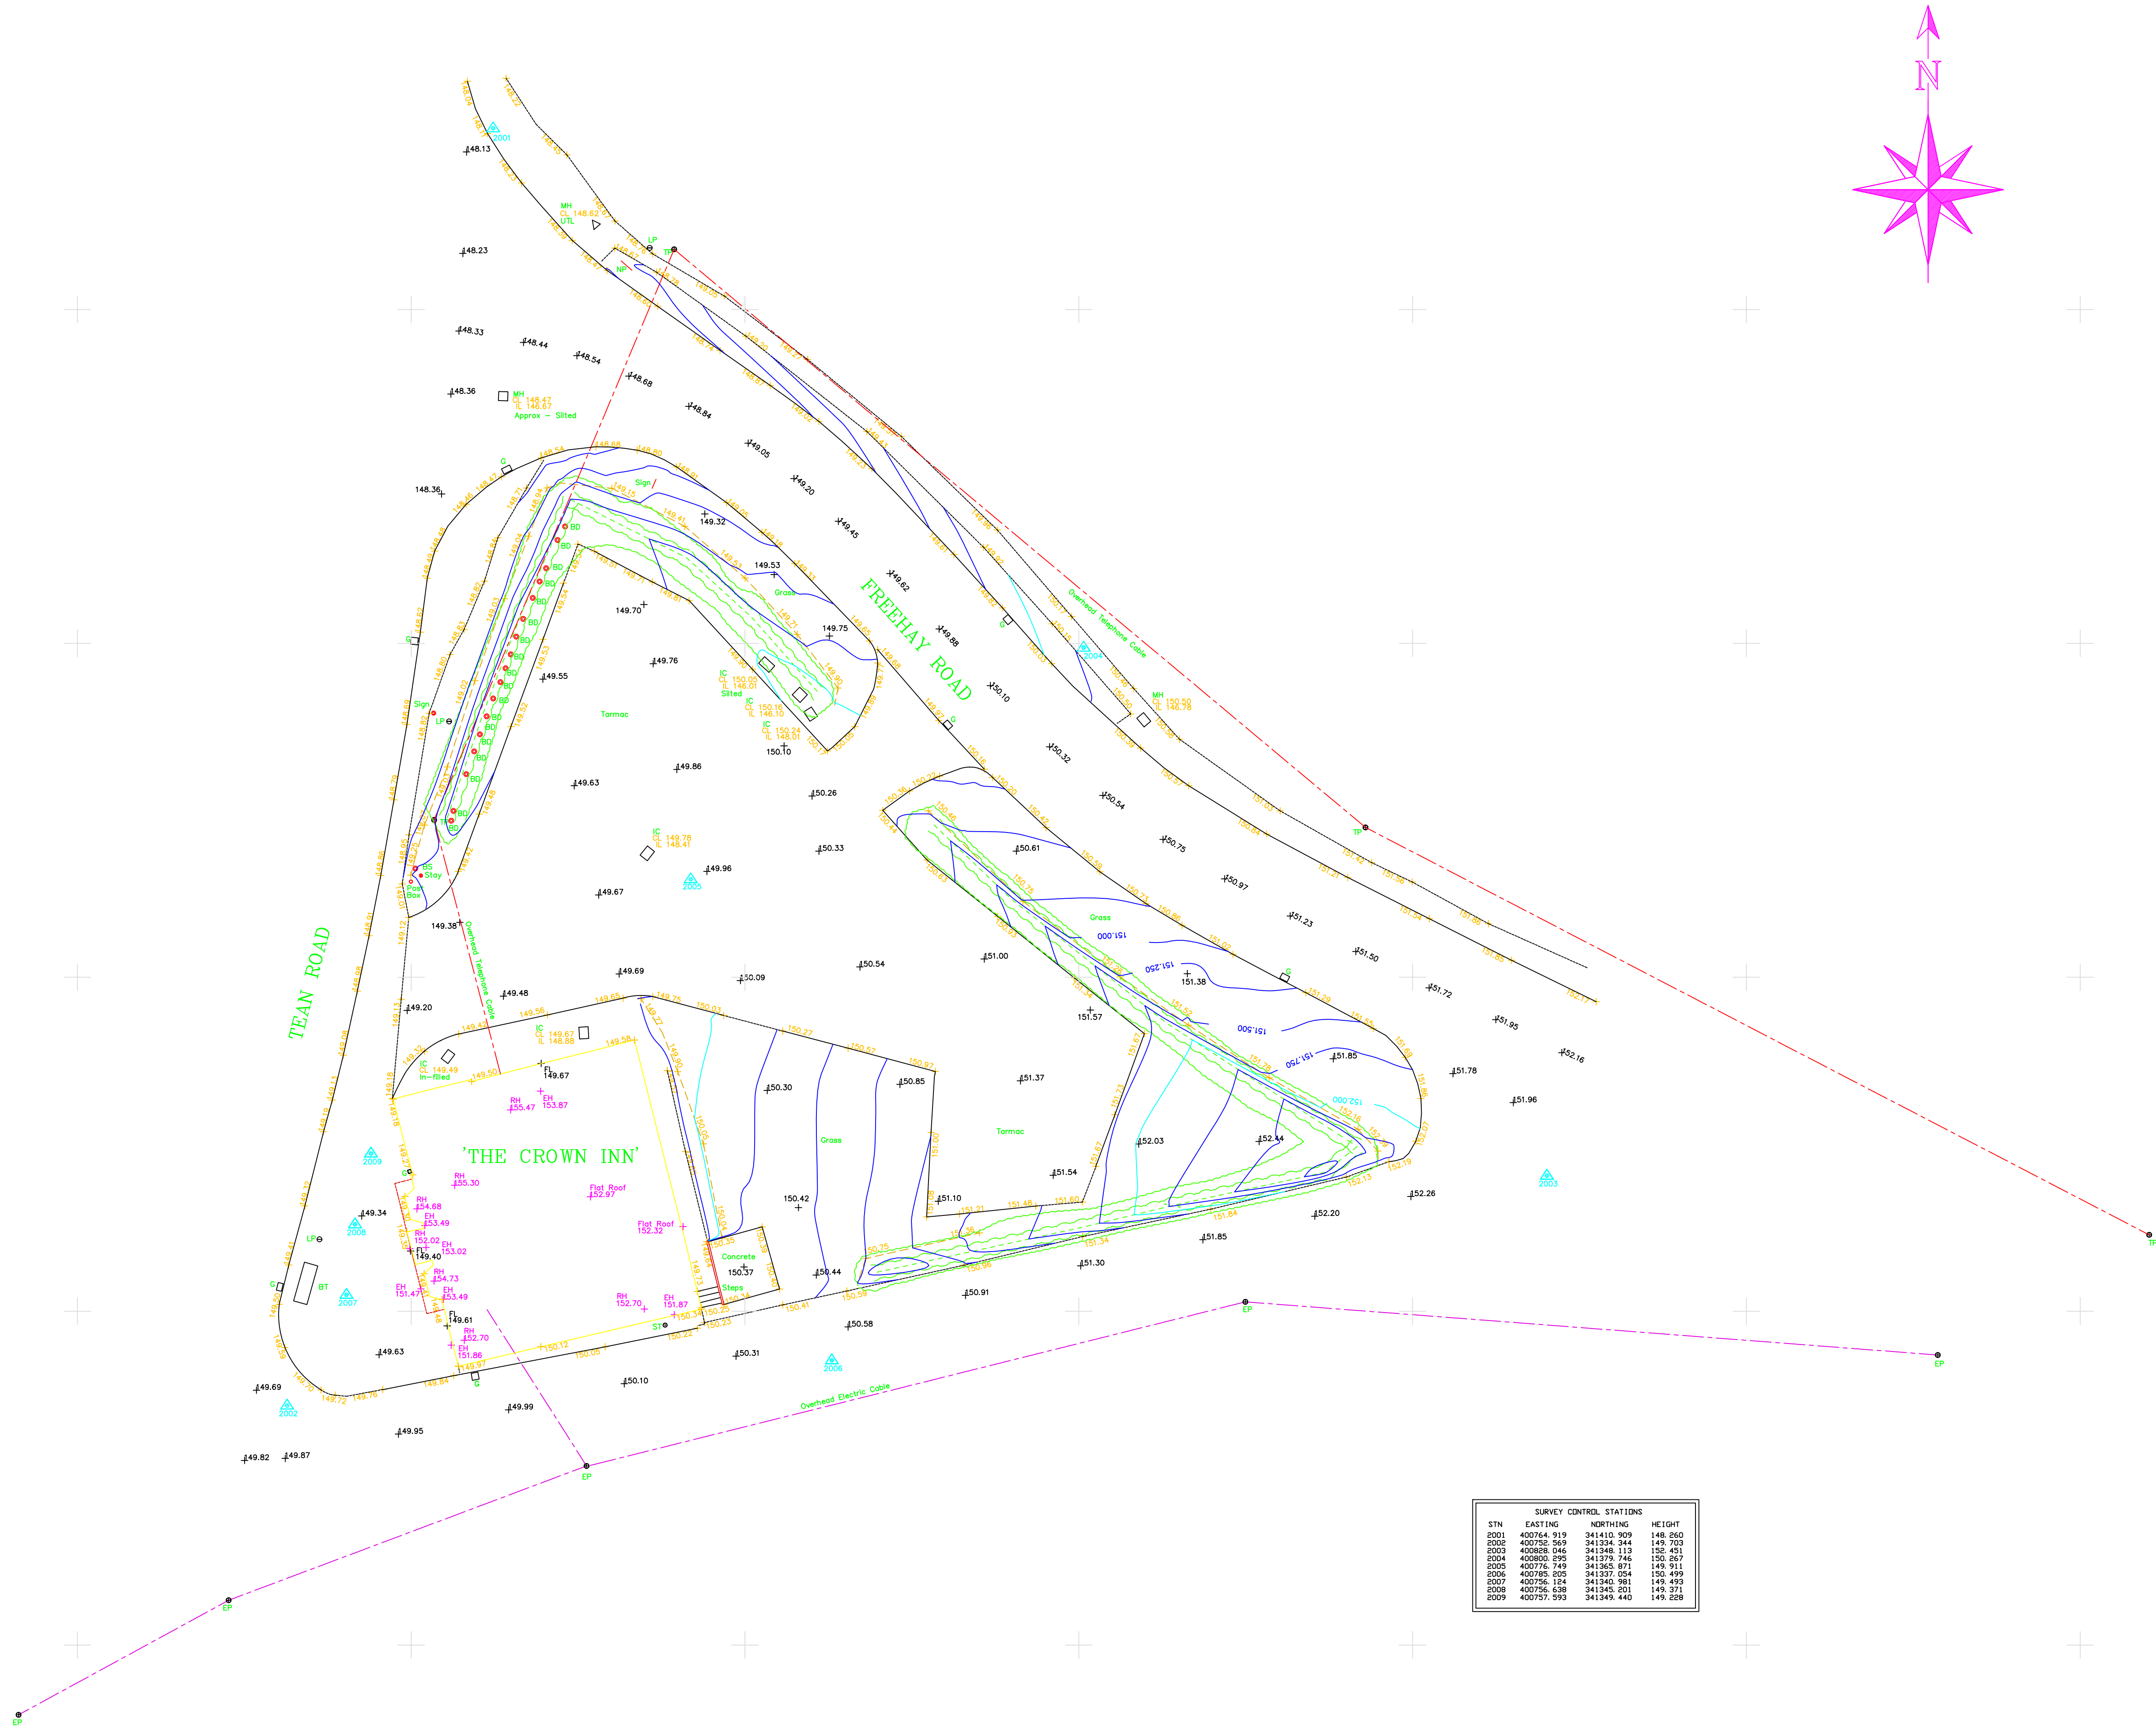

LEGEND

- CONTROL STATIONS
MANHOLE
BUSH
TREE
DROP KERB
EMBANKMENT
OVERHEAD ELECTRICITY LINE
OVERHEAD TELEPHONE LINE
FOOTPATH
FENCE
HEDGE
FOLIAGE
DITCH
VERGE
EXISTING BUILDING
MAIN CONTOUR
CONTOUR
SW SEWER
FW SEWER

- AV Air Valve
BH Borehole
BS Bench Mark
BS Bus Stop
BT BT Inspection Chamber
CL Cover Level
CATV Cable TV Cover
C/L Chain Link Fence
CP Catch Pit
CPS Concrete Paving Slab
CSP Electricity Control Box
ER Earthing Rod
FL Follower Line
FH Fire Hydrant
FL Floor Level
GH Greenhouse
GP Gate Post
GR Grate
GV Gas Valve
G Gully
IC Inspection Chamber
IL Invert Level
KO Korb Outlet
JB Junction Box
LP Lamp Post
MH Man Hole
MK Marker Post
MS Mile Stone Marker
NP Street Name Plate
O/H Overhead
PB Post Box
PI Pipe
PM Parking Meter
P/B Post & Rail Fence
P/W Post & Wire Fence
P/L Electricity Pylon
RE Ridding Eye
RH Retaining Ridge Level
RSJ Reinforced Steel Joist
R/W Retaining Wall
RWP Reinwater Pipe
SPS Stone Paving Slabs
SL Scaff Level
SP Sign Post
ST Stop Tap
SV Stop Valve
SY Stay Wire
YC Yacht Crossing
TCB Telephone Call Box
TH Trol Hole
TL Threshold Level
TOW Top of Wall Level
UPL Upper Floor Level
WM Water Meter
WL Water Level
VH Building Valley Level

Disclaimer
Man Entry to sewers has not been undertaken. Depths, Pipe sizes etc are measured from the ground. All sewers and inverts to be checked prior to any works commencing on site. Geomatic Surveys Limited are not responsible for manholes, services, information not surveyed which may have an impact on site development.
Boundaries shown are physical and may not represent legally conveyed ownership.

REV DATE DESCRIPTION BY APP.

Sheet Layout
Sheet 1

Survey Information
The Survey is related to Ordnance Survey National Grid and Datum, using GPS. A central location for OSNG Grid is Survey Station '2002'. The Scale Factor is 1.00000000.

Geomatics Surveys Ltd
LAND SURVEYORS AND CONSULTING ENGINEERS
Bank House, The paddock
Wilmslow Road
Handforth
Cheshire
SK9 3HQ
Tel/Fax: - 01625 521405
Email: info@geomaticsurveys.co.uk
Web: www.geomaticsurveys.co.uk

Client
AJ DEVELOPMENTS

Project Title
THE CROWN INN
TEAN ROAD
MOBBERLEY

Drawing Title
TOPOGRAPHICAL SURVEY

Drawn RT Checked IRH Surveyed Date 22/05/2017

Date 25/05/2017 Scale 1:200 @ A1 Sheet No. SHEET 1 OF 1

Dwg. No. 01840/01 Rev

Copyright © Geomatic Surveys Limited 2017

STN	EASTING	NORTHING	HEIGHT
2001	400764.919	341410.909	148.560
2002	400782.569	341334.344	149.103
2003	400828.046	341348.113	152.451
2004	400800.295	341375.746	150.267
2005	400776.749	341365.871	149.911
2006	400785.205	341357.054	150.499
2007	400756.124	341340.981	149.493
2008	400756.638	341343.201	149.371
2009	400757.593	341349.440	149.228