
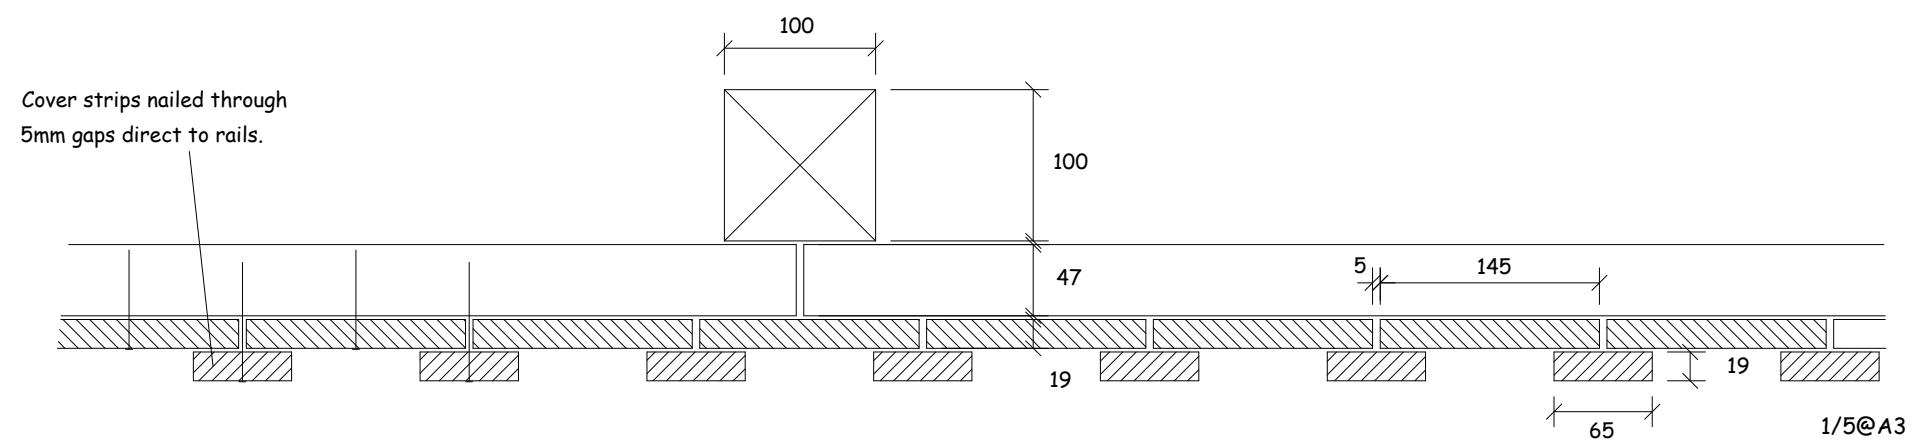


SINGLE SIDED

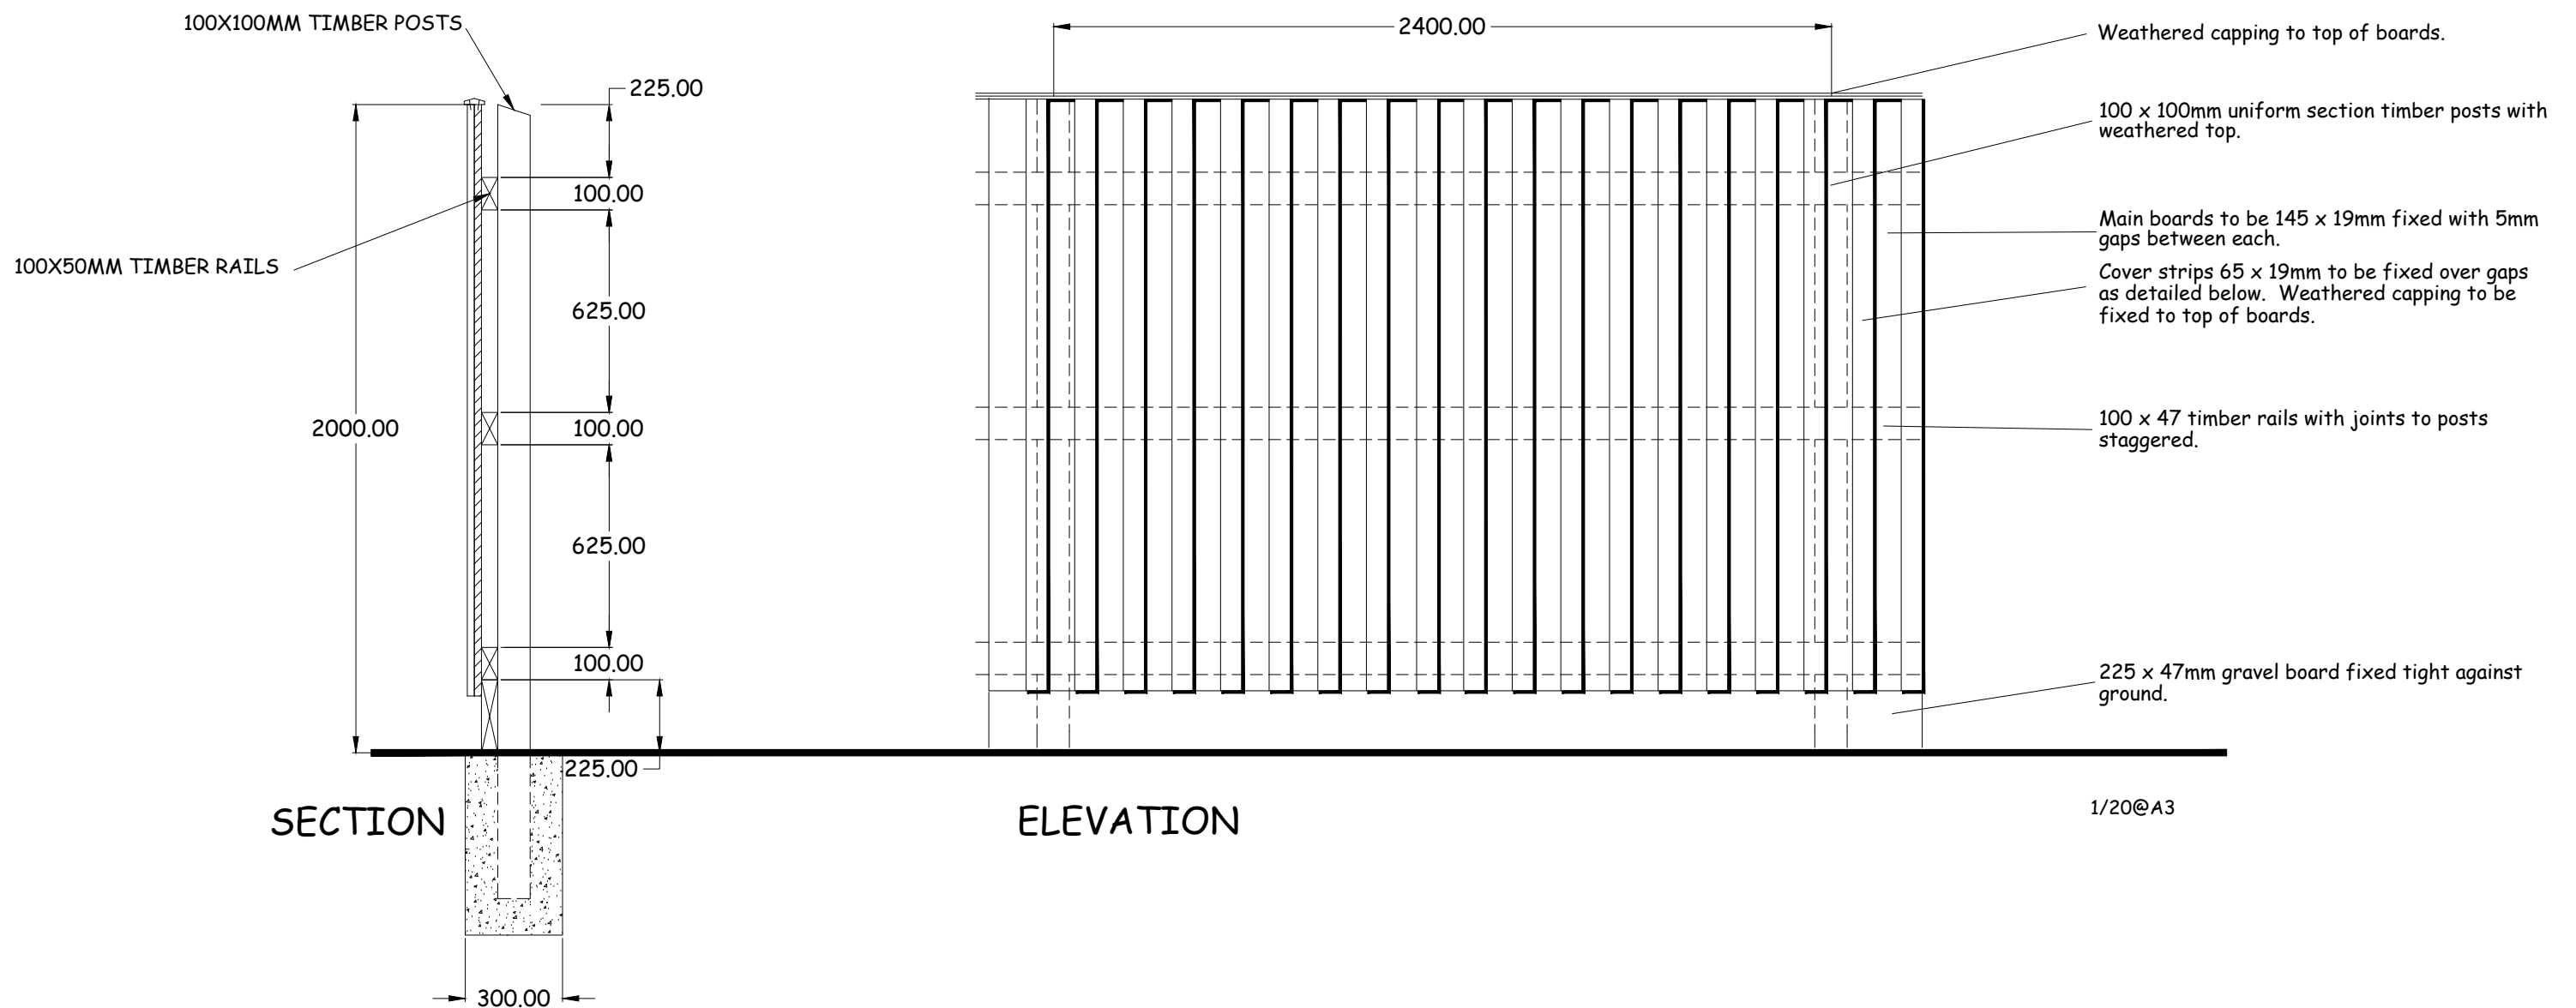

Group Core Housetypes

Superstructure Detail

2m Acoustic Fence

Drawing Number
PHNW-AF-02

Date
07/09/2016

Scales	1/20@A3 1/5@A3
--------	-------------------

rev