
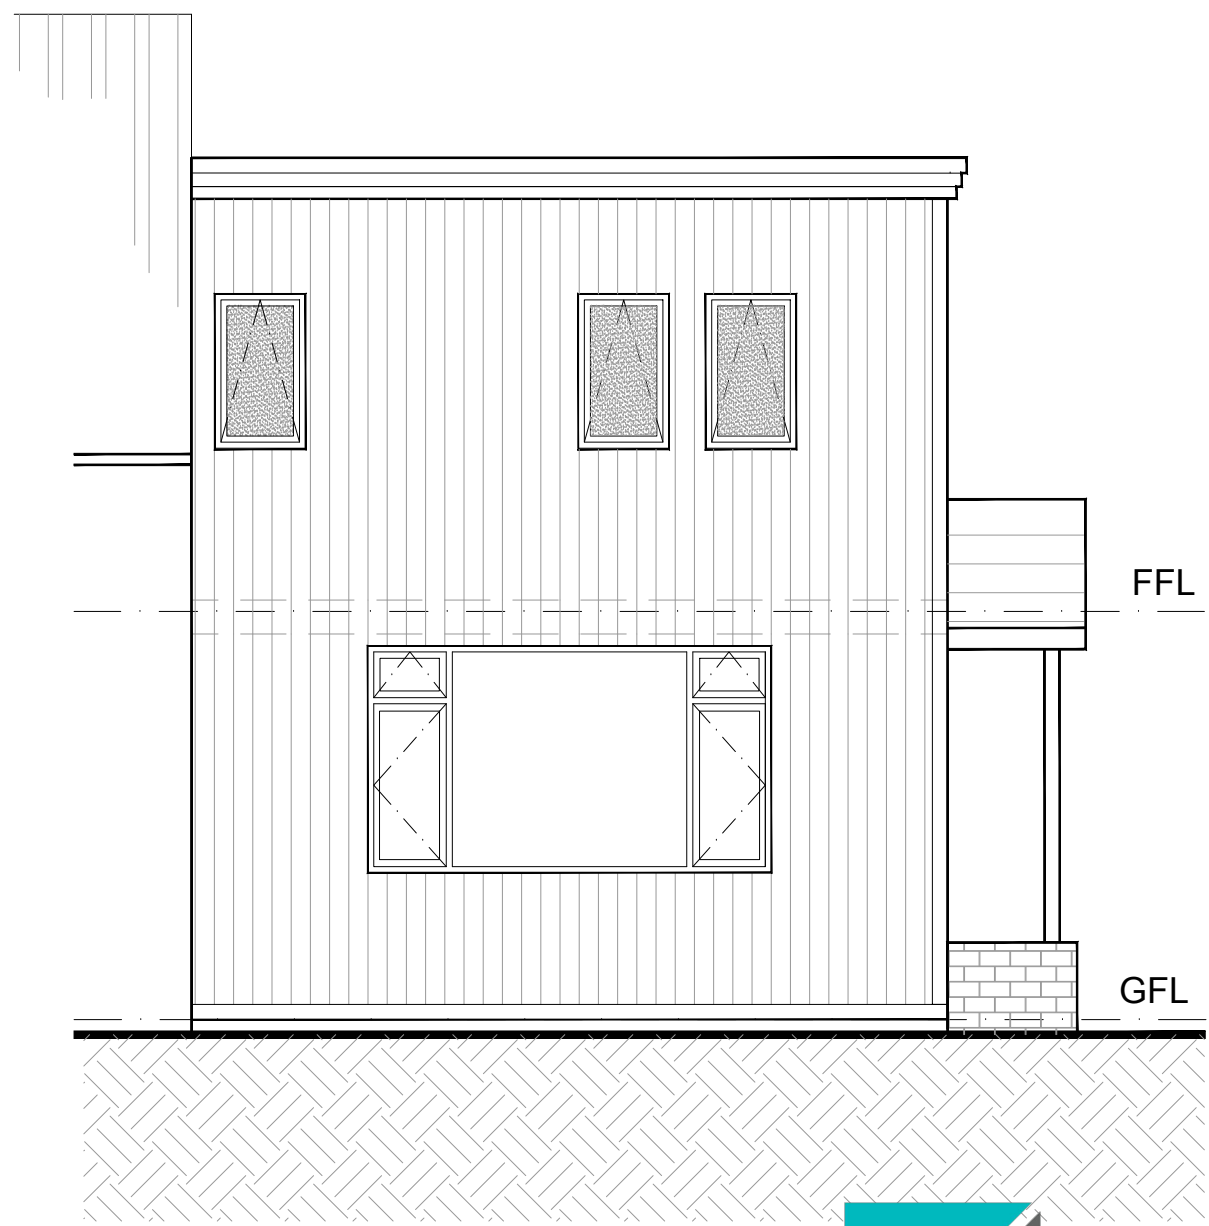
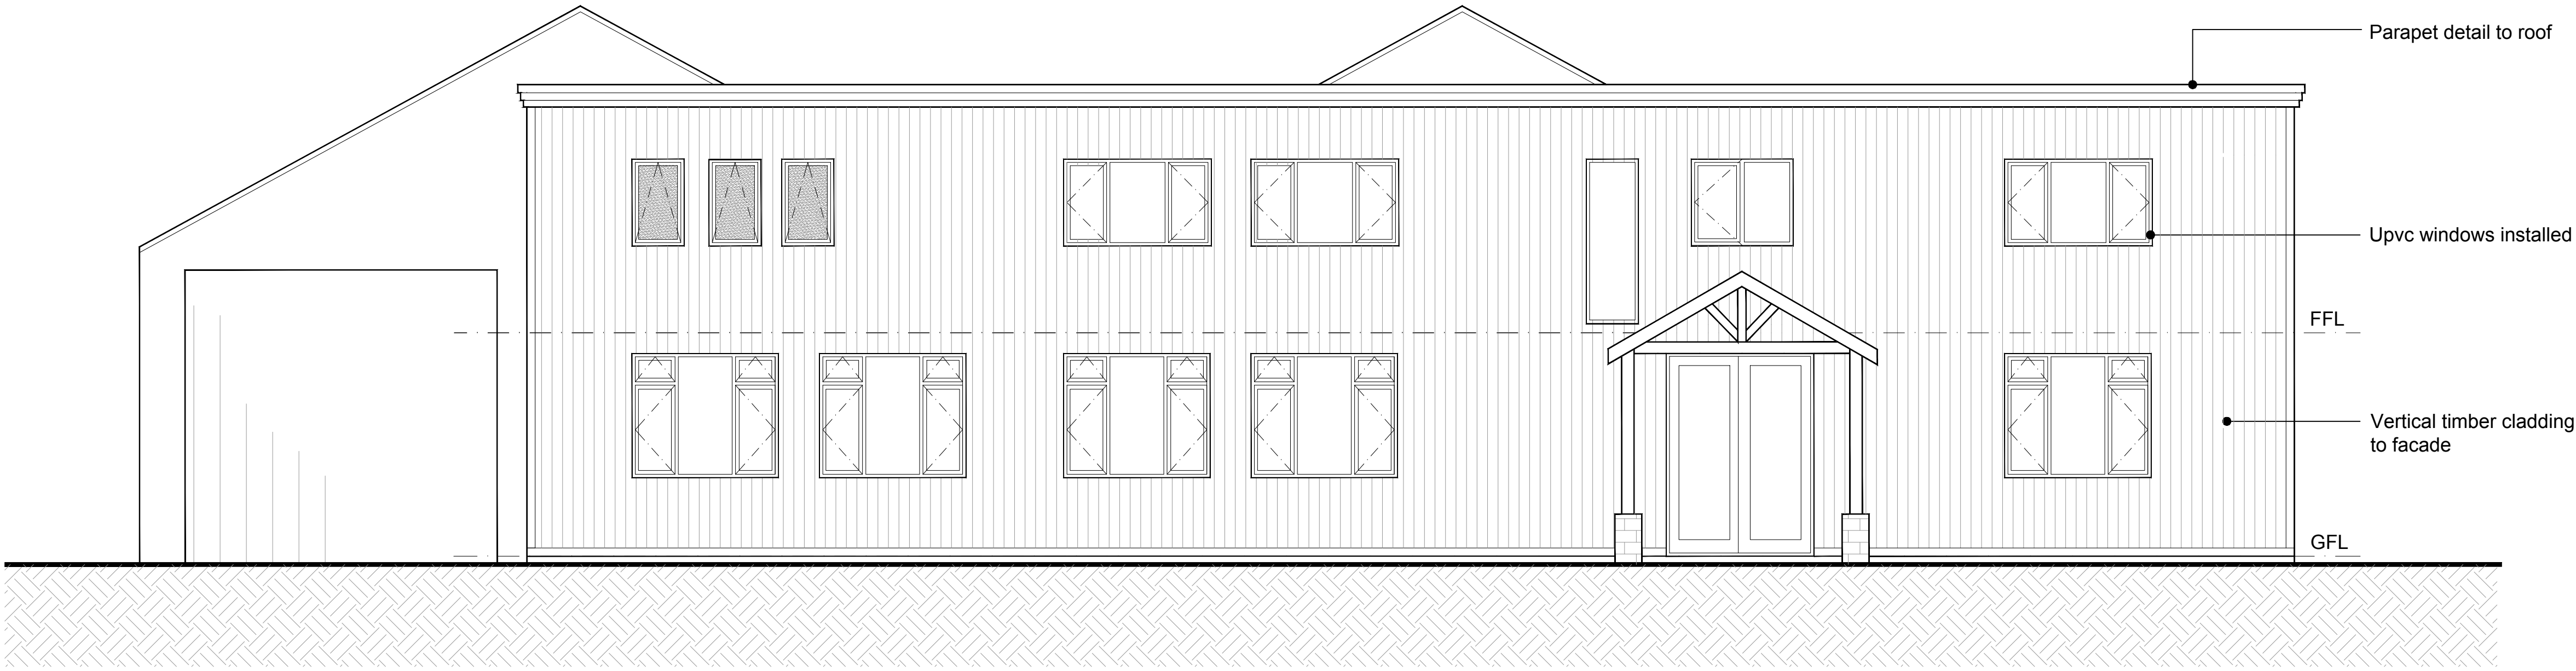


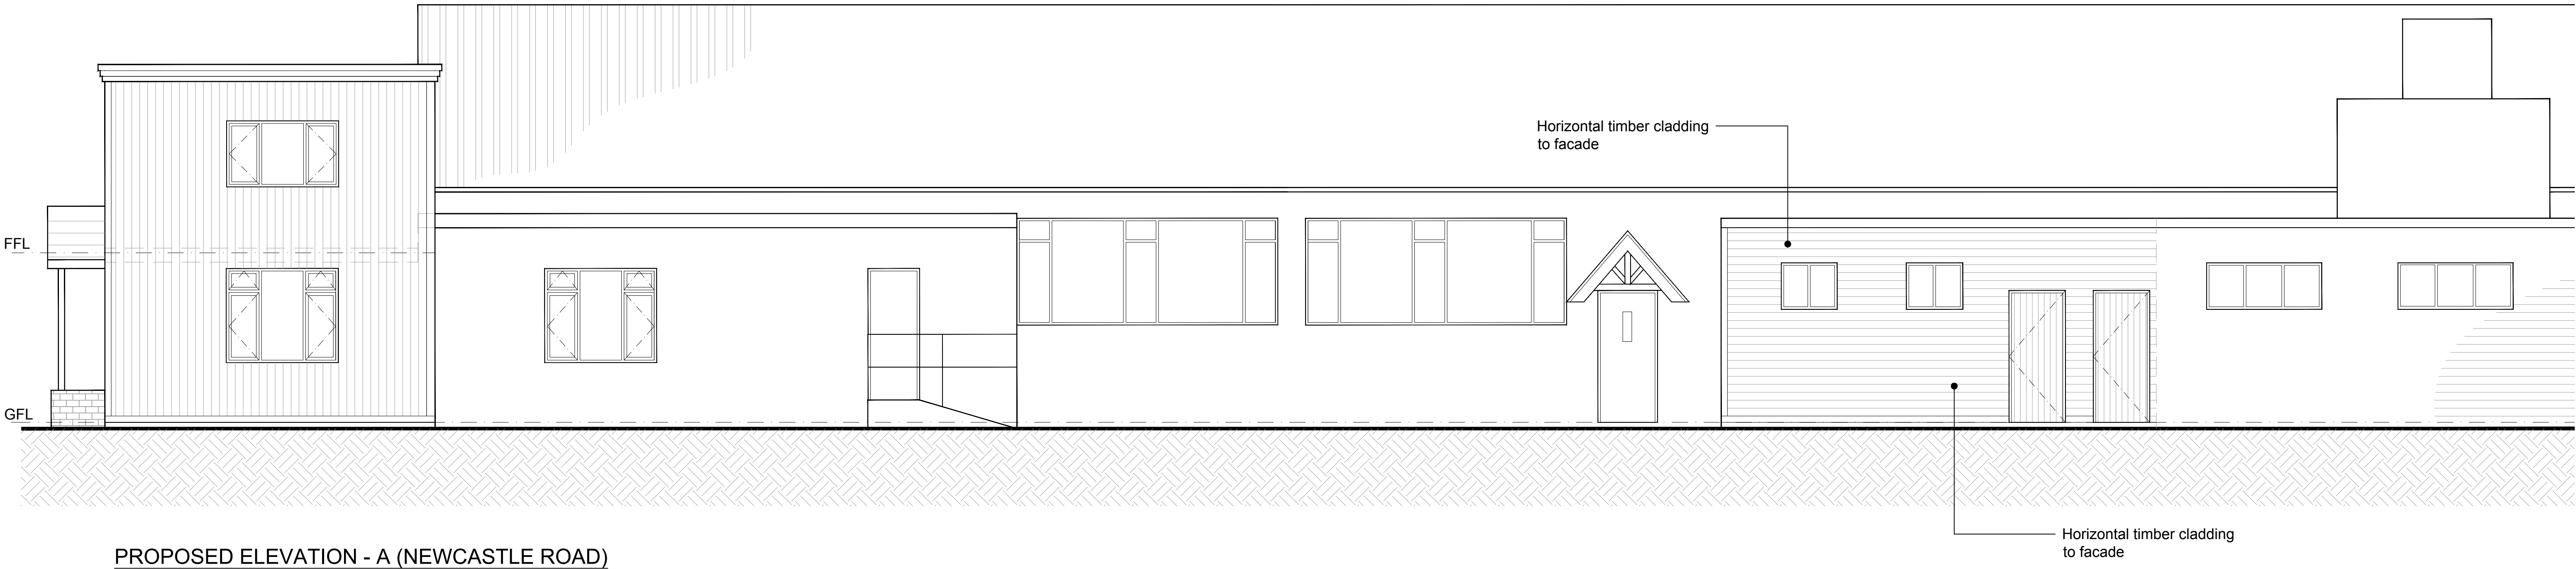

FOREFRONT
DEVELOPMENT CONSULTING

4 Ridge House, Ridge House Drive, Festival Park, S-O-T. ST1 5SJ
Office 01782 216912 WWW.FOREFRONTDC.COM

CLIENT

BREEZE HOUSE DESIGNS LTD

PROJECT

Proposed creation of first floor over existing offices with ground floor toilet block and internal alterations at Breeze House, Sunnyhills Road, Barnfield Road, Leek, Staffordshire. ST13 5RJ

TITLE

Proposed Elevations

SCALE

1:50 @ A1

DRAWN

ATG

DRG NO.

21-106-05

DATE

12 / 07 / 21

REV.

DESCRIPTION

DATE

The contents of this drawing are the copyright of Forefront Development Consulting Ltd

