


SCALE 1:500

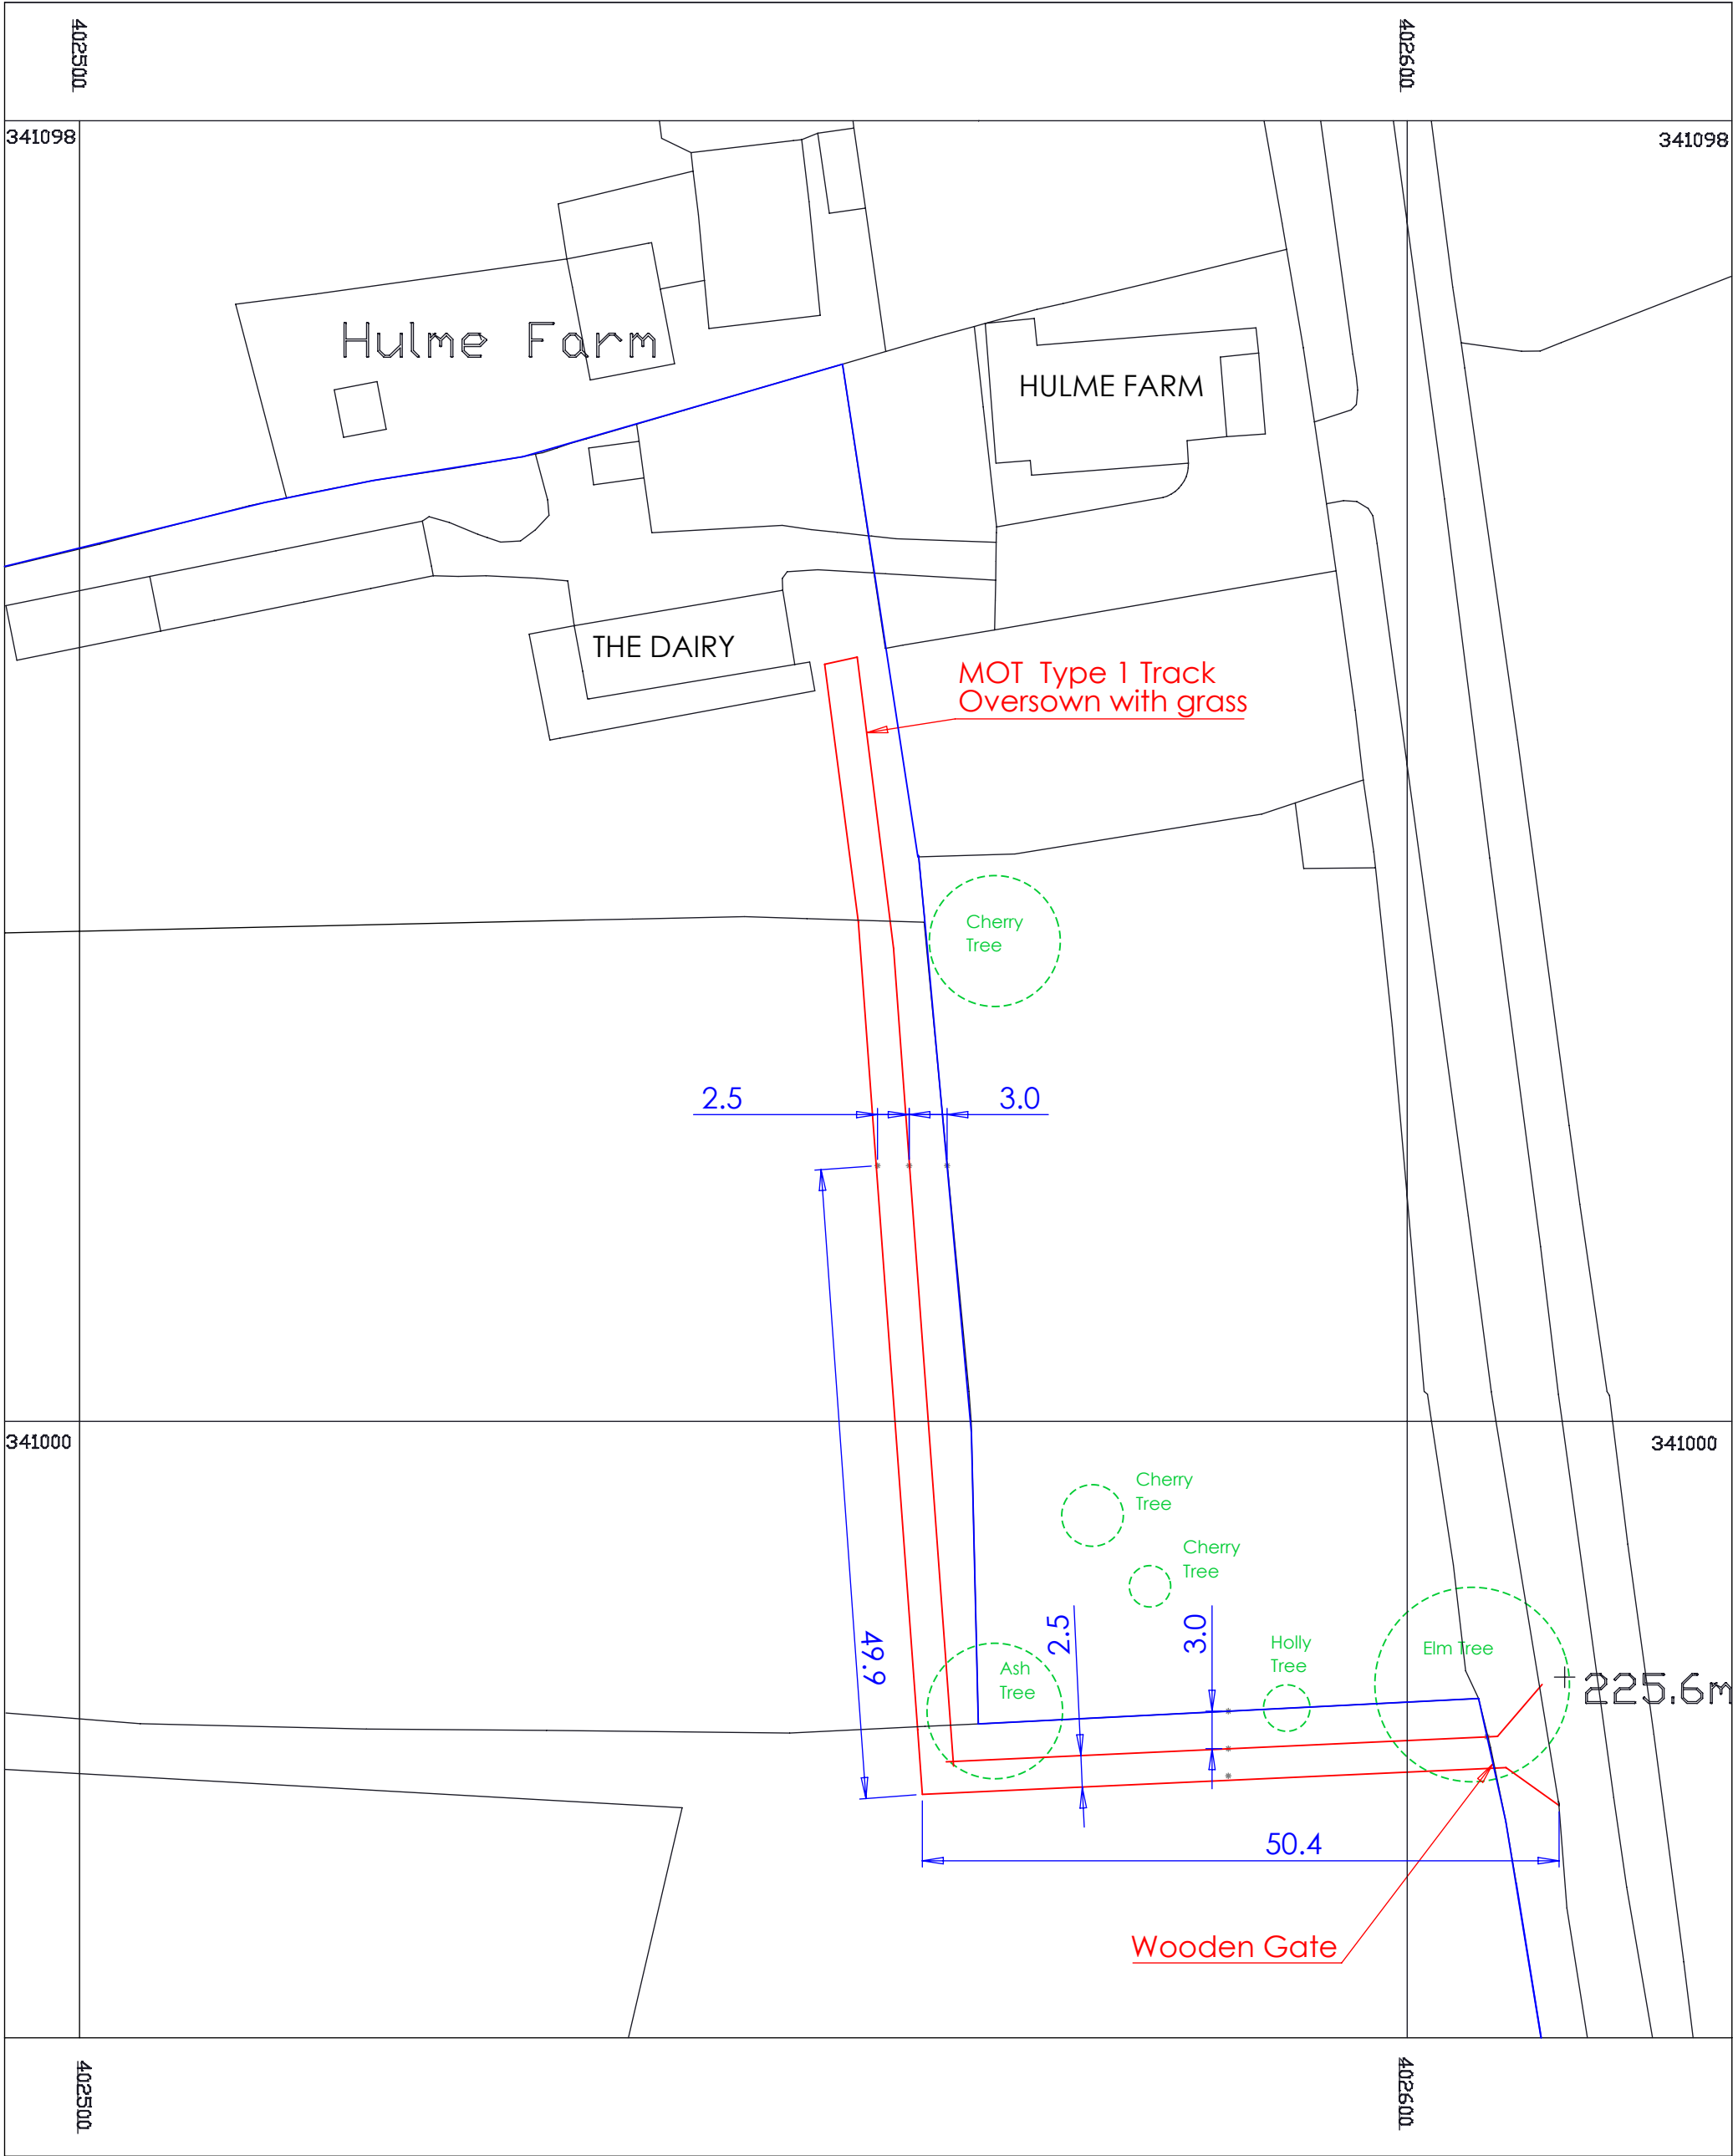