


Sunnyhills Road, Leek



Street Scene A - A



Street Scene B - B

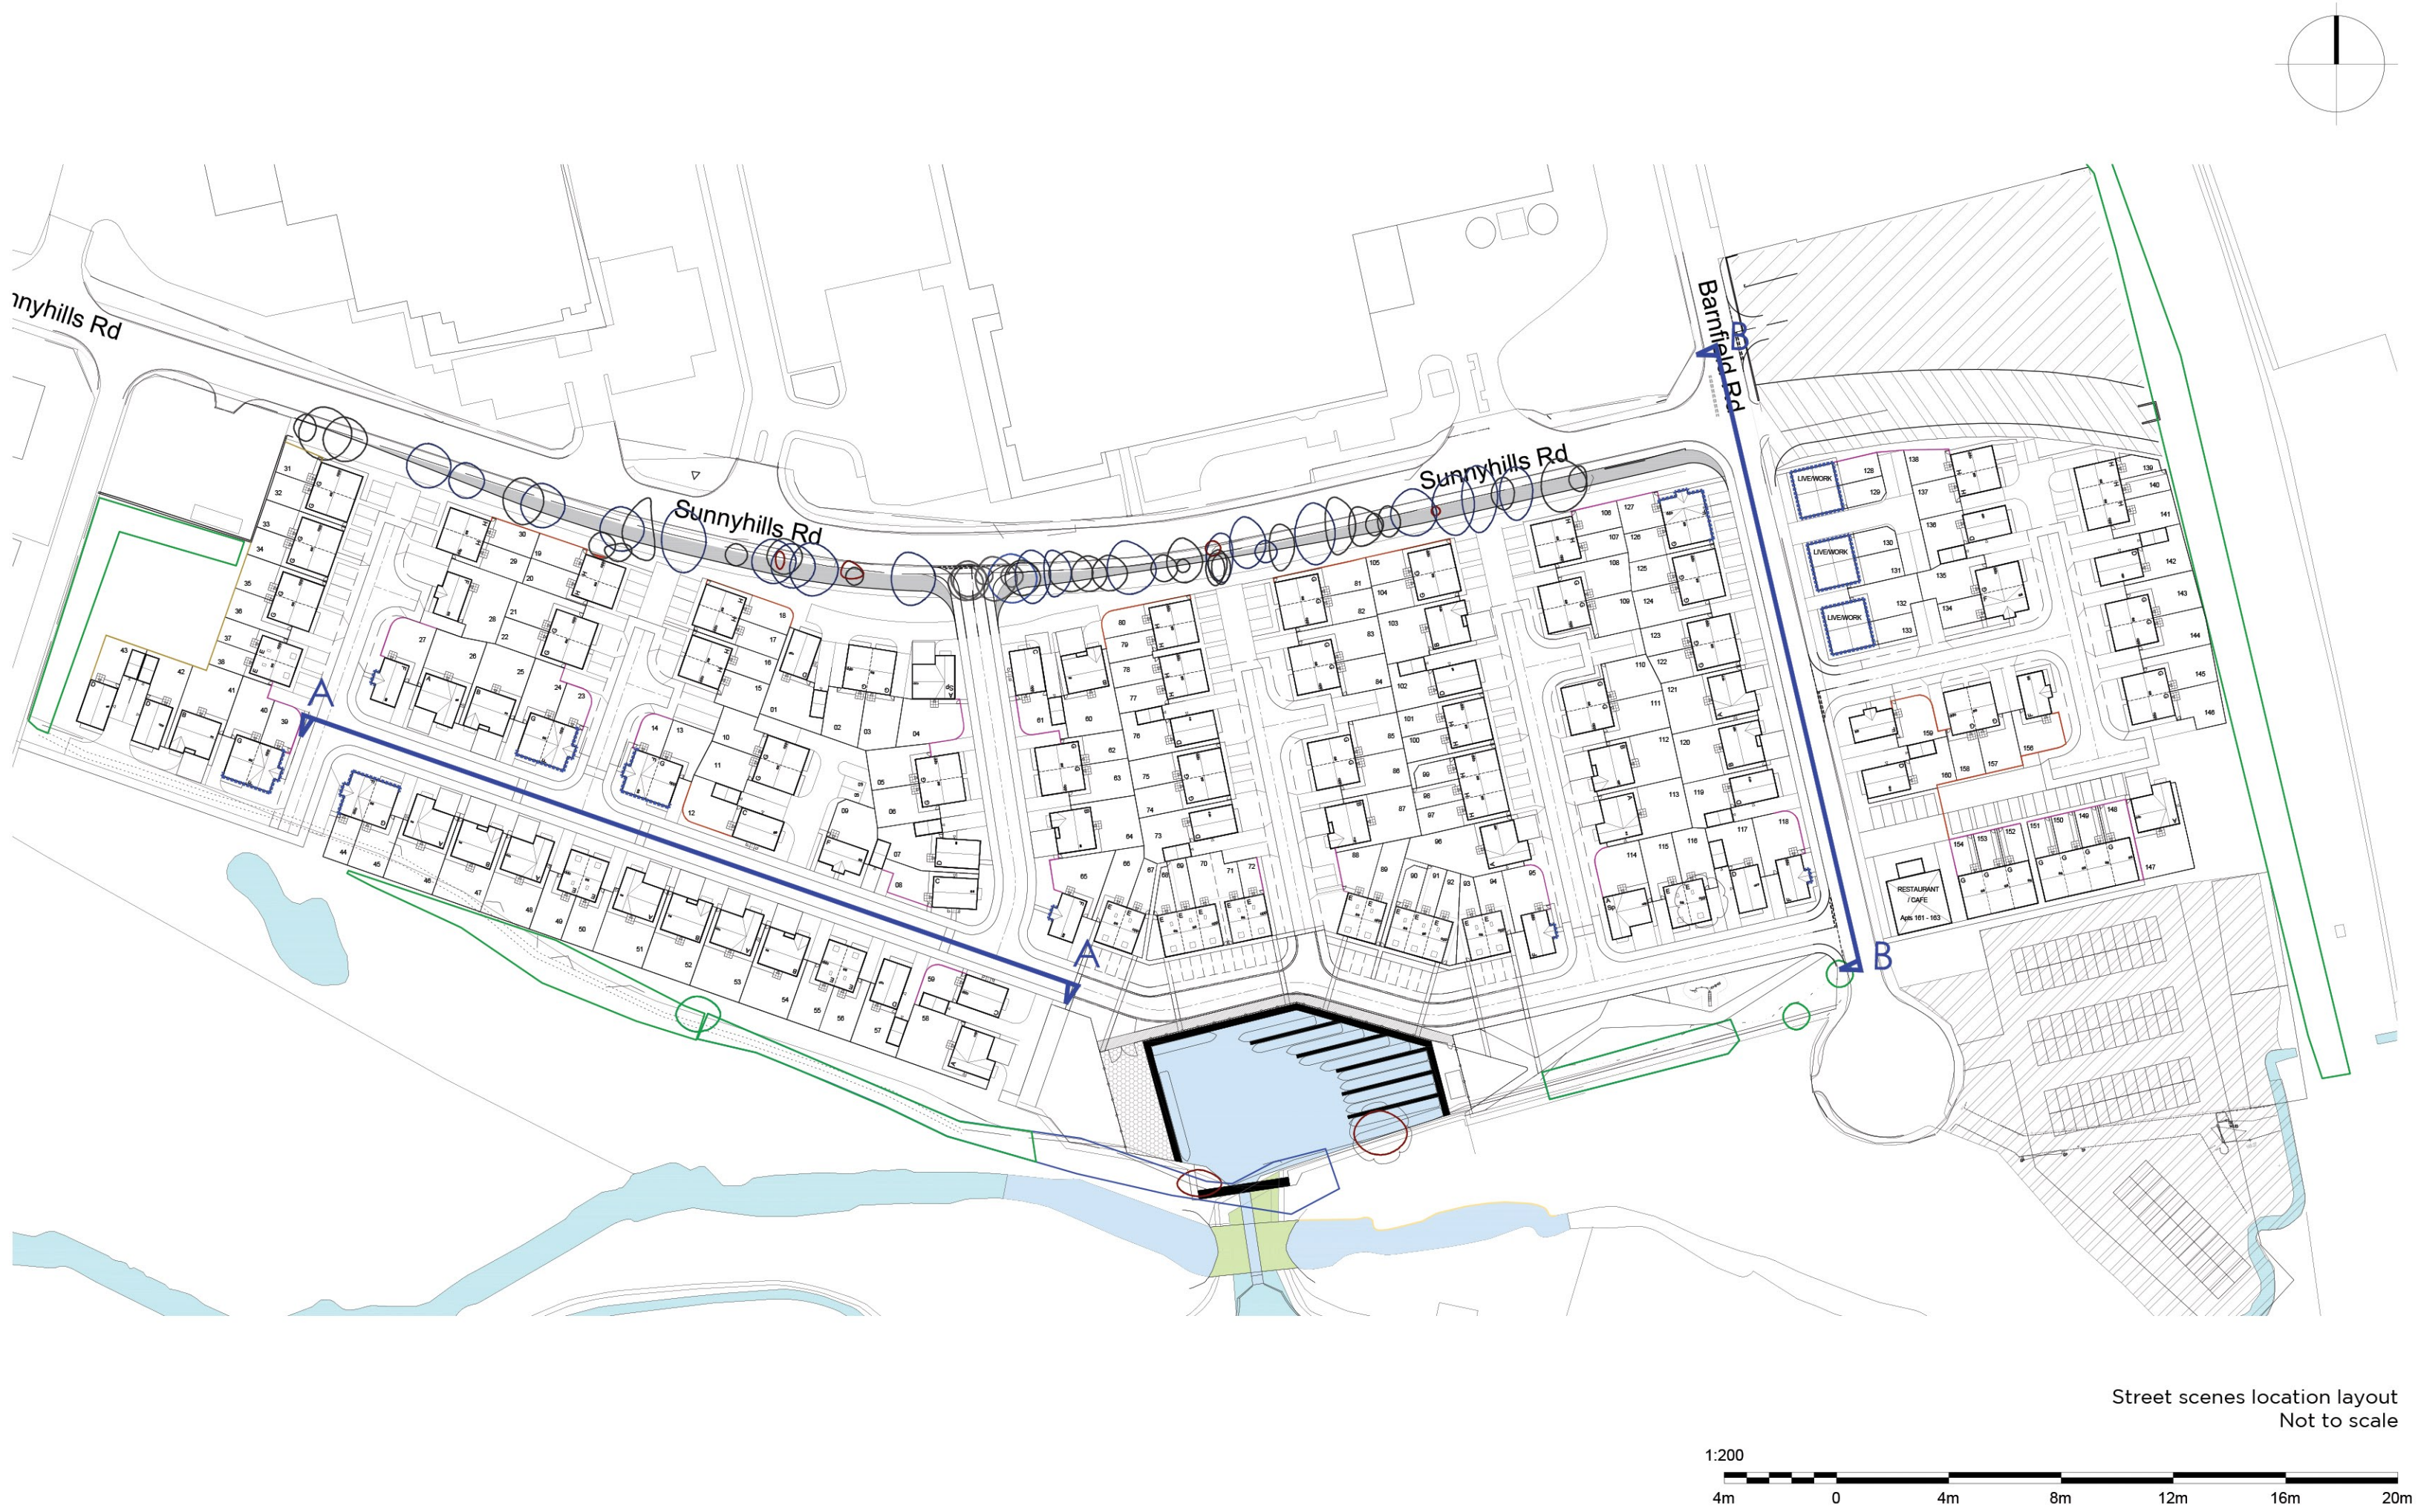

The Copyright of this drawing belongs to MP&S Planning & Design Ltd. and shall not be used or reproduced in any form without its express permission.

For construction purposes, work to figured dimensions only. All dimensions to be checked with MP&S, and on site prior to the execution of any work.

For the avoidance of doubt, all dimensions are measured to wall structure and not the finishing unless otherwise stated.

Where any discrepancy is found to exist within or between drawings and/or documents it should be reported to the architect immediately.

MP&S Planning & Design Ltd. shall not be liable for any use of drawings and documents for any purpose other than for which the same were prepared by or on behalf of MP&S Planning & Design Ltd.

Note: Street scenes to be read in conjunction with the engineers drawings, boundary treatment layout, materials layout and landscape layout.

Rev.	Date	Description	Index
1			

Client

casey
casey development

Project

ILLUSTRATIVE STREET SCENES

Project

Proposed Residential Development Sunnyhills Road, Leek

Job No.	Draw No.	Drawn	Rev.
21039	05	ad	--

Scale	Date	Stage
1:200 @ A0	AUGUST 2021	FOR APPROVAL

mp&s planning & design ltd
14 wood street, leek, Staffordshire, Staffordshire, ST17 1JG
www.mpsdesign.co.uk

T: 01527 722 1999
E: info@mpsdesign.co.uk
www.mpsdesign.co.uk

mp&s planning & design