


Exact positions of marina to be agreed, dependant on housing scheme.

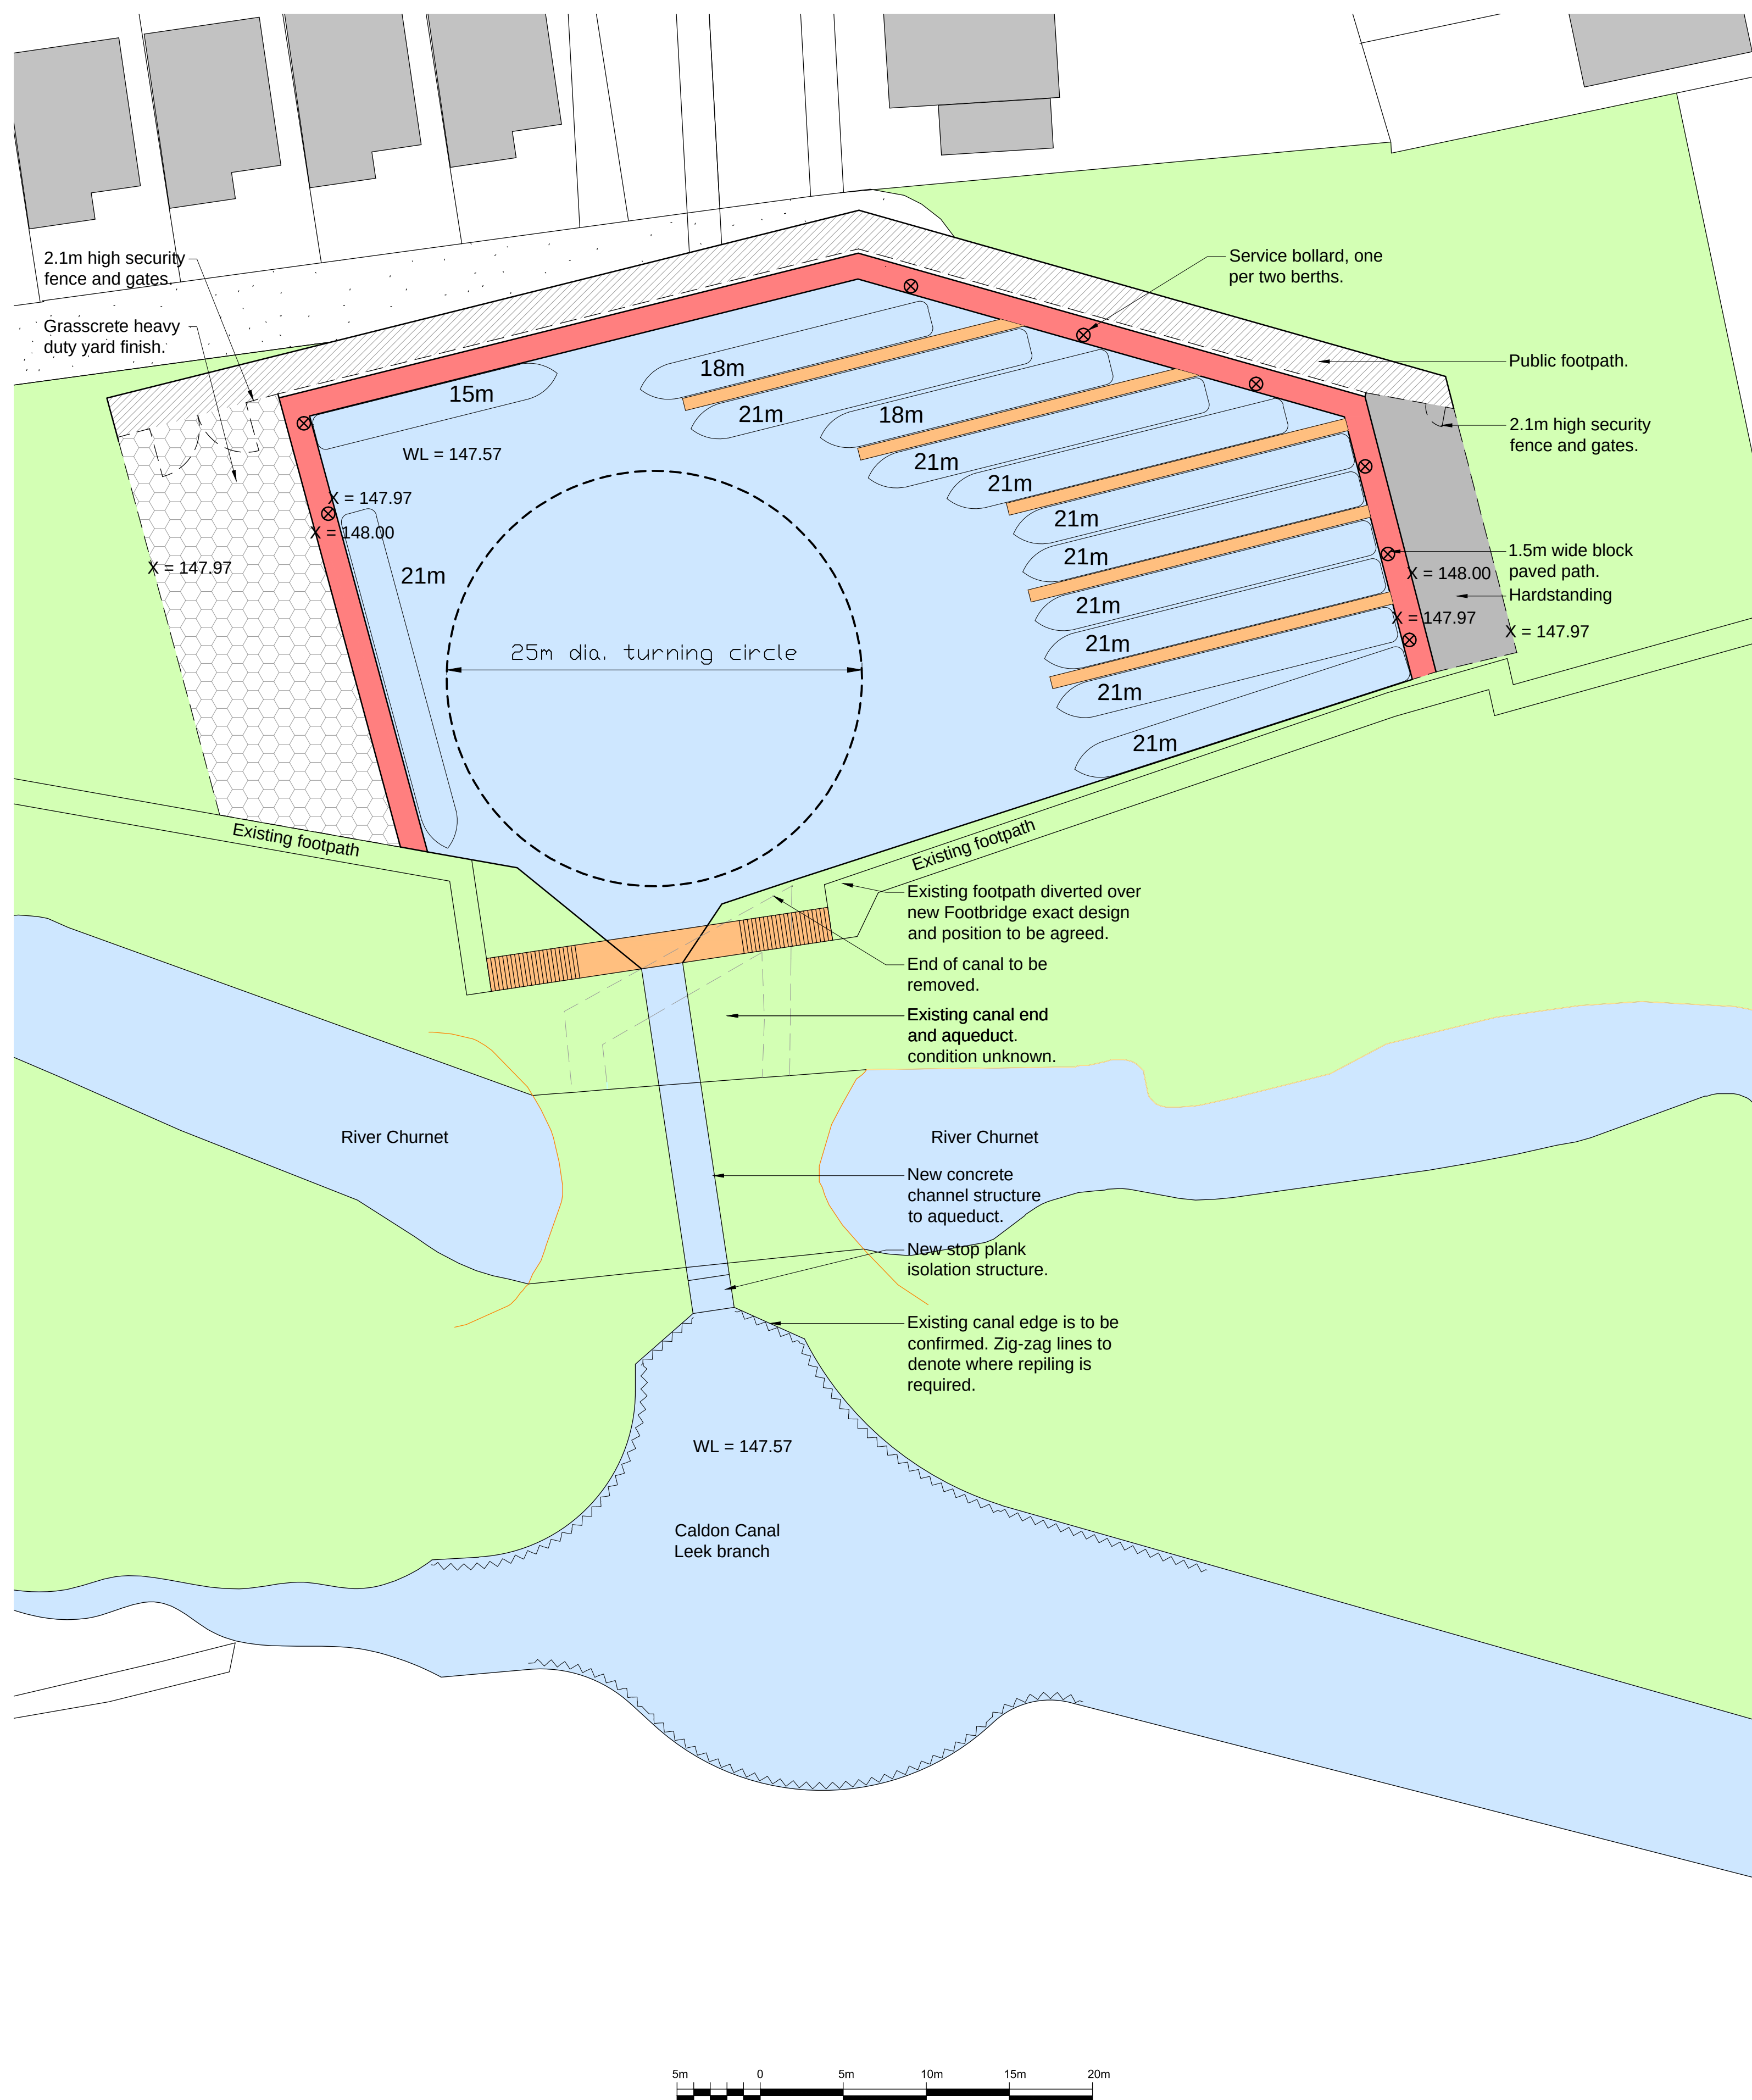

A	DRAWING UPDATED. EXISTING FOOTPATH AND FOOTBRIDGE ADDED. STOP PLANK STRUCTURE SHOWN.			EE	03.06.21
Rev	Description			Edited	Date
GJP MARINA DEVELOPMENTS LTD Georgian House, 63 - 73 Salfisford Warwick CV34 4TR Tel: 01926 353 550 Fax: 01926 353 559 Email: info@gjpmarinias.co.uk Web: www.gjpmarinias.co.uk					
CLIENT CASEY					
PROJECT NEW MARINA, CORNHILL, BARNFIELDS, LEEK					
DRAWING SKETCH SCHEME A					
SCALE 1:250 @A1	DRAWN EE	DATE 28-05-21	DRG. NO. 243-SK-01	REV A	
All dimensions to be checked on site before work is commenced. Do not scale from this drawing. This drawing is complete and email not to be reproduced without our consent.					