



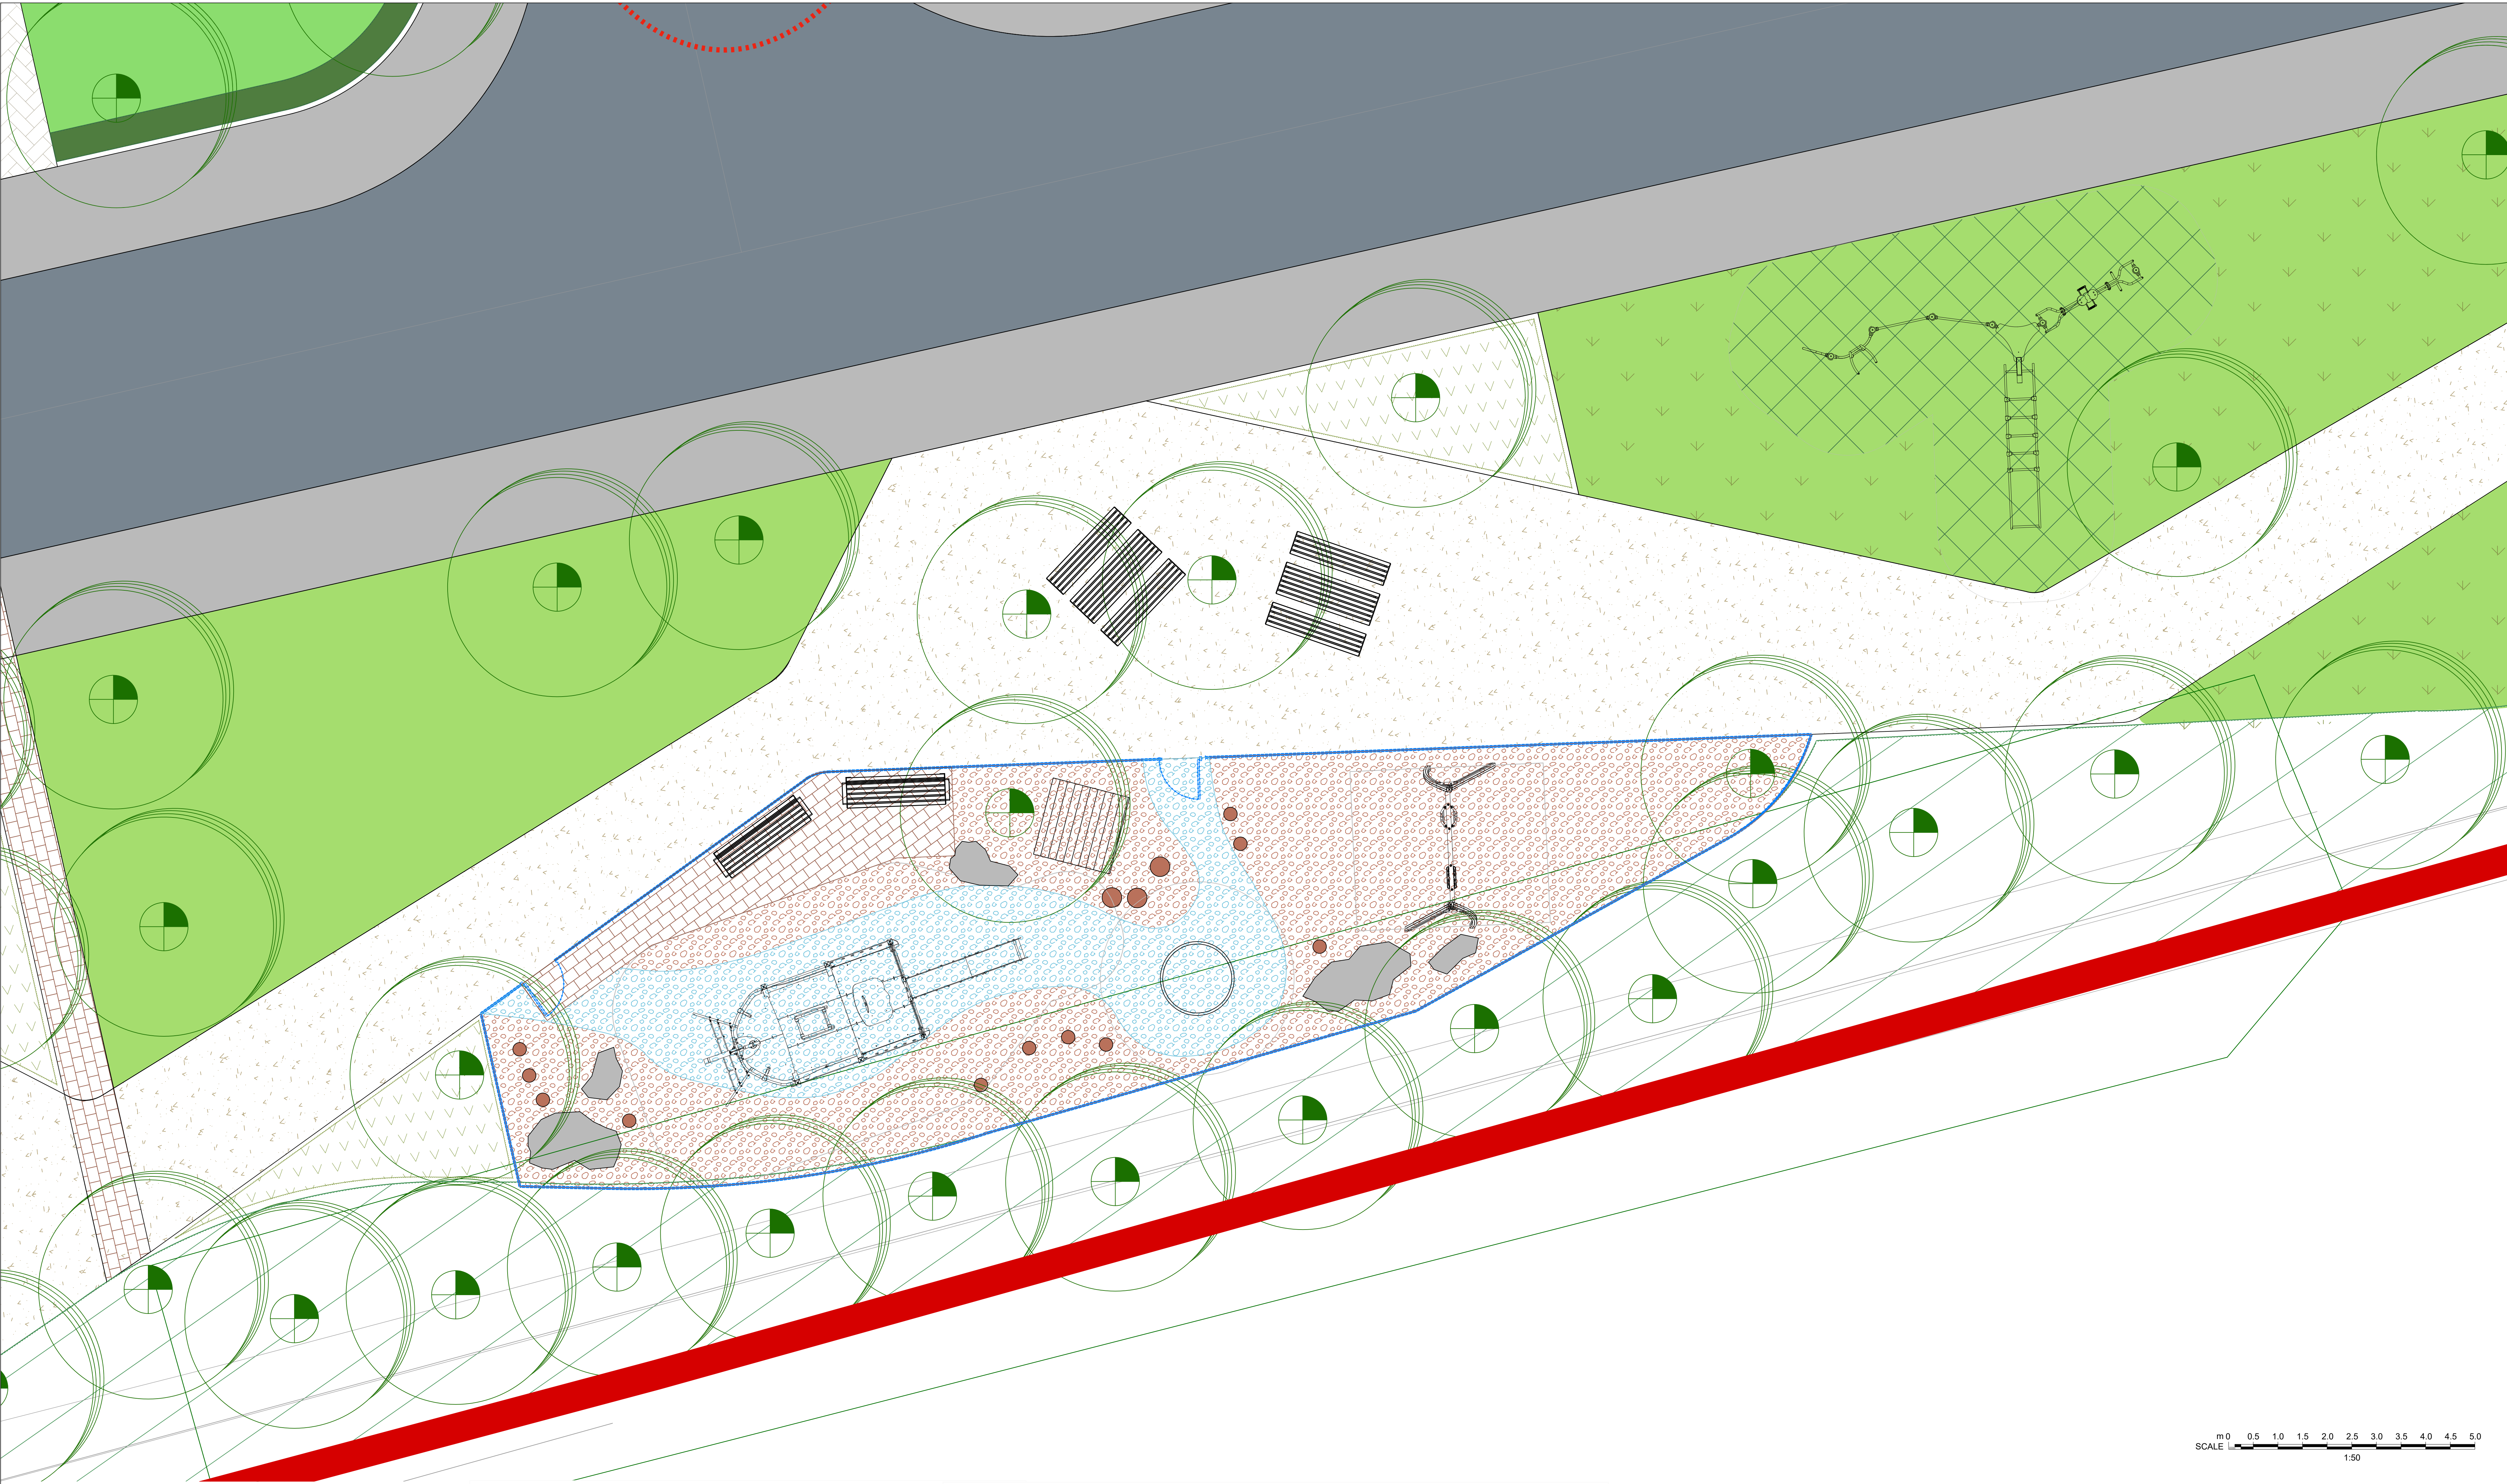

Contractors must check all dimensions from site
This drawing is copyright and is for use on this site only. This drawing should be read in conjunction with all relevant consultants drawings and specialist subcontractors / supply chain drawings and specifications.
All works to be carried out in accordance with the latest British Standards / Codes of Practice unless specifically directed otherwise in the specification.
Responsibility for the reproduction of this drawing in paper form, or issued in electronic format, lies with the recipient to check that all information has been replicated in full and is correct when compared to the original paper or electronic image.
Graphical representations of equipment on this drawing have been co-ordinated, but are approximations only. Please refer to the specifications and / or details for actual sizes and / or specific contractor construction information.

Notes:-

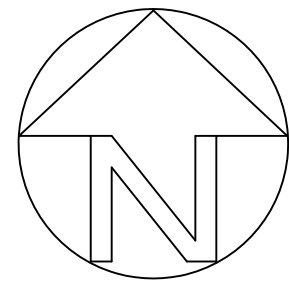

P02	18/08/21	SCALE BAR ADDED	SA	ME
P01	10/08/21	DRAFT FOR COMMENT	SA	ME
REV.	DATE	DESCRIPTION	DRAWN	CHK'D



A: Ground Floor, The Tower,
Deva City Office Park, Trinity Way,
Manchester M3 7BF
T: +44 (0) 161 312 3131
weareurbangreen.co.uk

Client: **THE CASEY GROUP**

Project: **CORNHILL REGENERATION PROJECT, LEEK**

Title: **PLAY AREA**

Issue: **PLANNING**

Drawn: SA	Checked: ME	Approved: MT
Project: UG1145	Scale @ A0: 1:50	Date: 10/08/21
Dwg No: UG_1145_LAN_GA_DRW_02	Revision:	P02

KEY

Hard Works

- Roads
Black asphalt
- Pavements
Black asphalt
- Key Junctions / Feature space
Coloured asphalt
- Feature bands / Transitions
Tegula block paving
- Railings
1.2m hooped top railings
with self closing anti-slam gates
- Playground rubber mulch
to BSEN1176
- Climbing rocks/builders
Nominal size 800mm-1.5m
- Timber climbing posts
Varying heights
- Timber/Steel Benches
and Picnic tables
(Details TBC)

Soft Works

- Existing trees
to be retained
- Existing trees
to be removed
- Proposed tree planting
- Proposed fruit tree planting
- Formal hedgerow planting
- Ornamental shrub mix planting
- Native shrub & scrub planting
- Species rich grassland
& wildflowers
- Amenity grass
- Grass safety surfacing



Swing (Toddler & junior)
[J433-C]



Multi-play themed module
[J1950]



Multi-point fitness unit
[J3710]



Spinning disc
[J2407]



Timber playhouse
[J49100]