


Scale 1:200 Date 01.2021
Drq no. ajt. 2 BU. 21/5

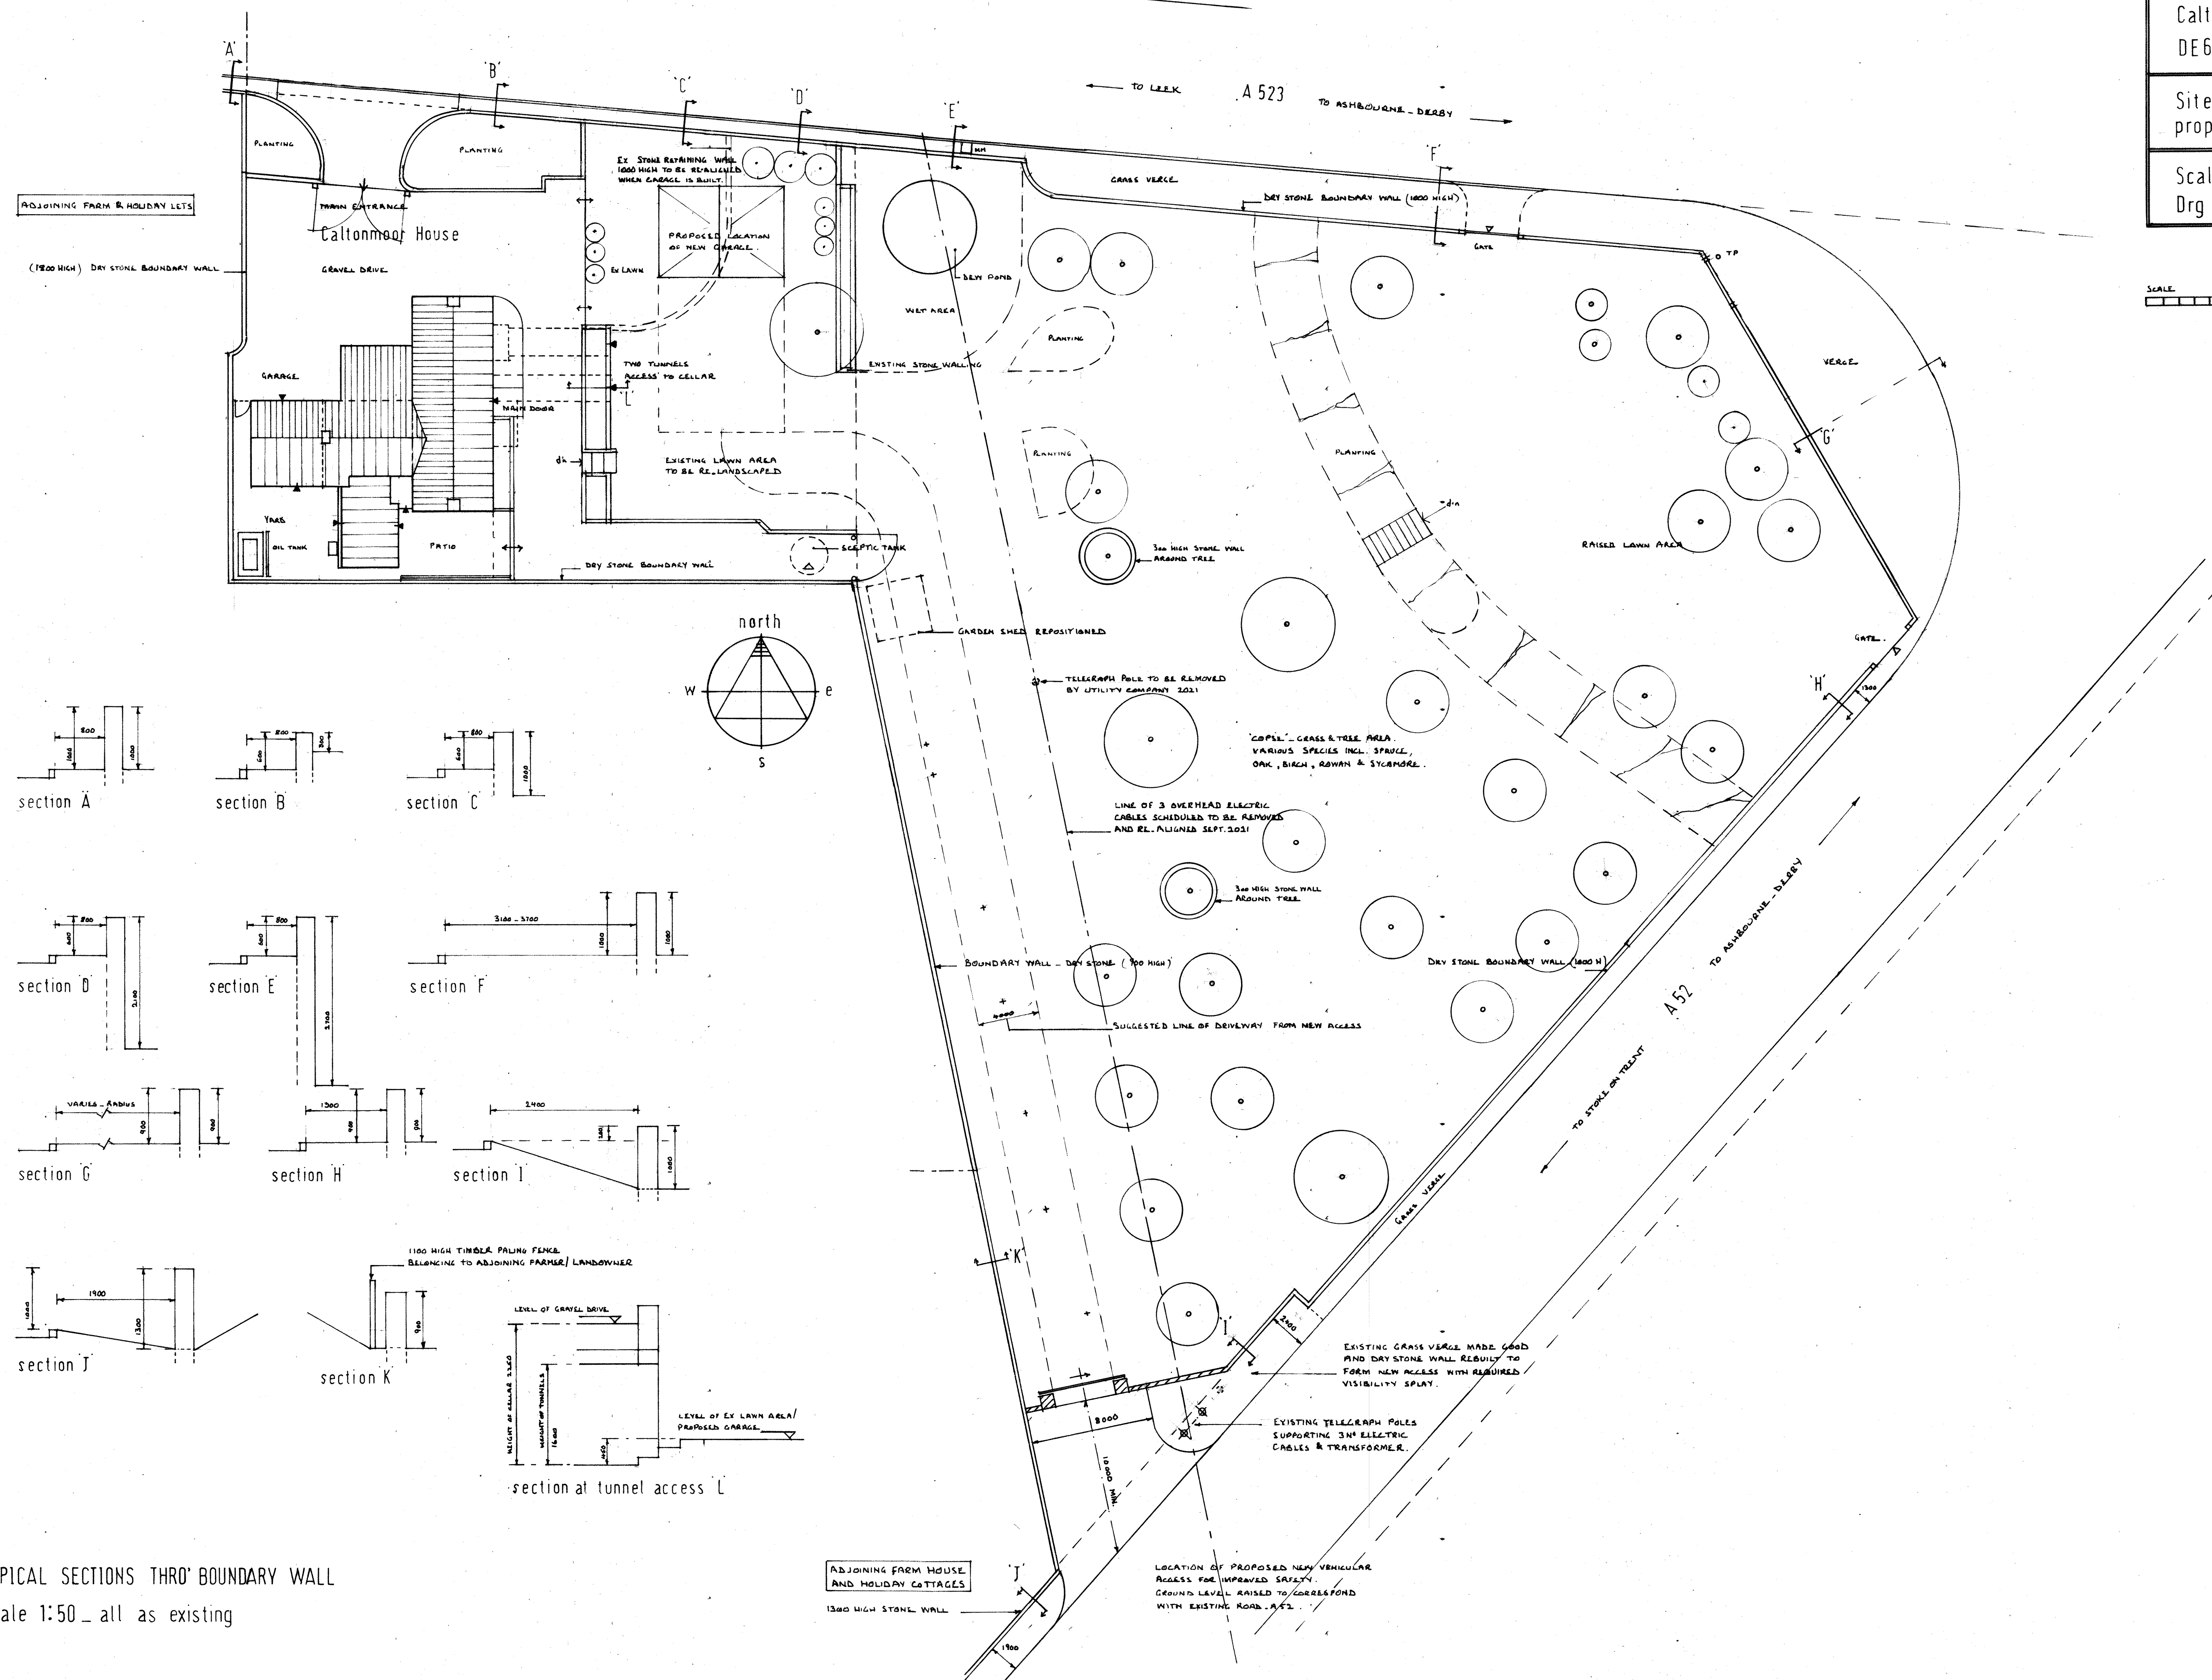

TYPICAL SECTIONS THRO' BOUNDARY WALL
scale 1:50 _ all as existing