


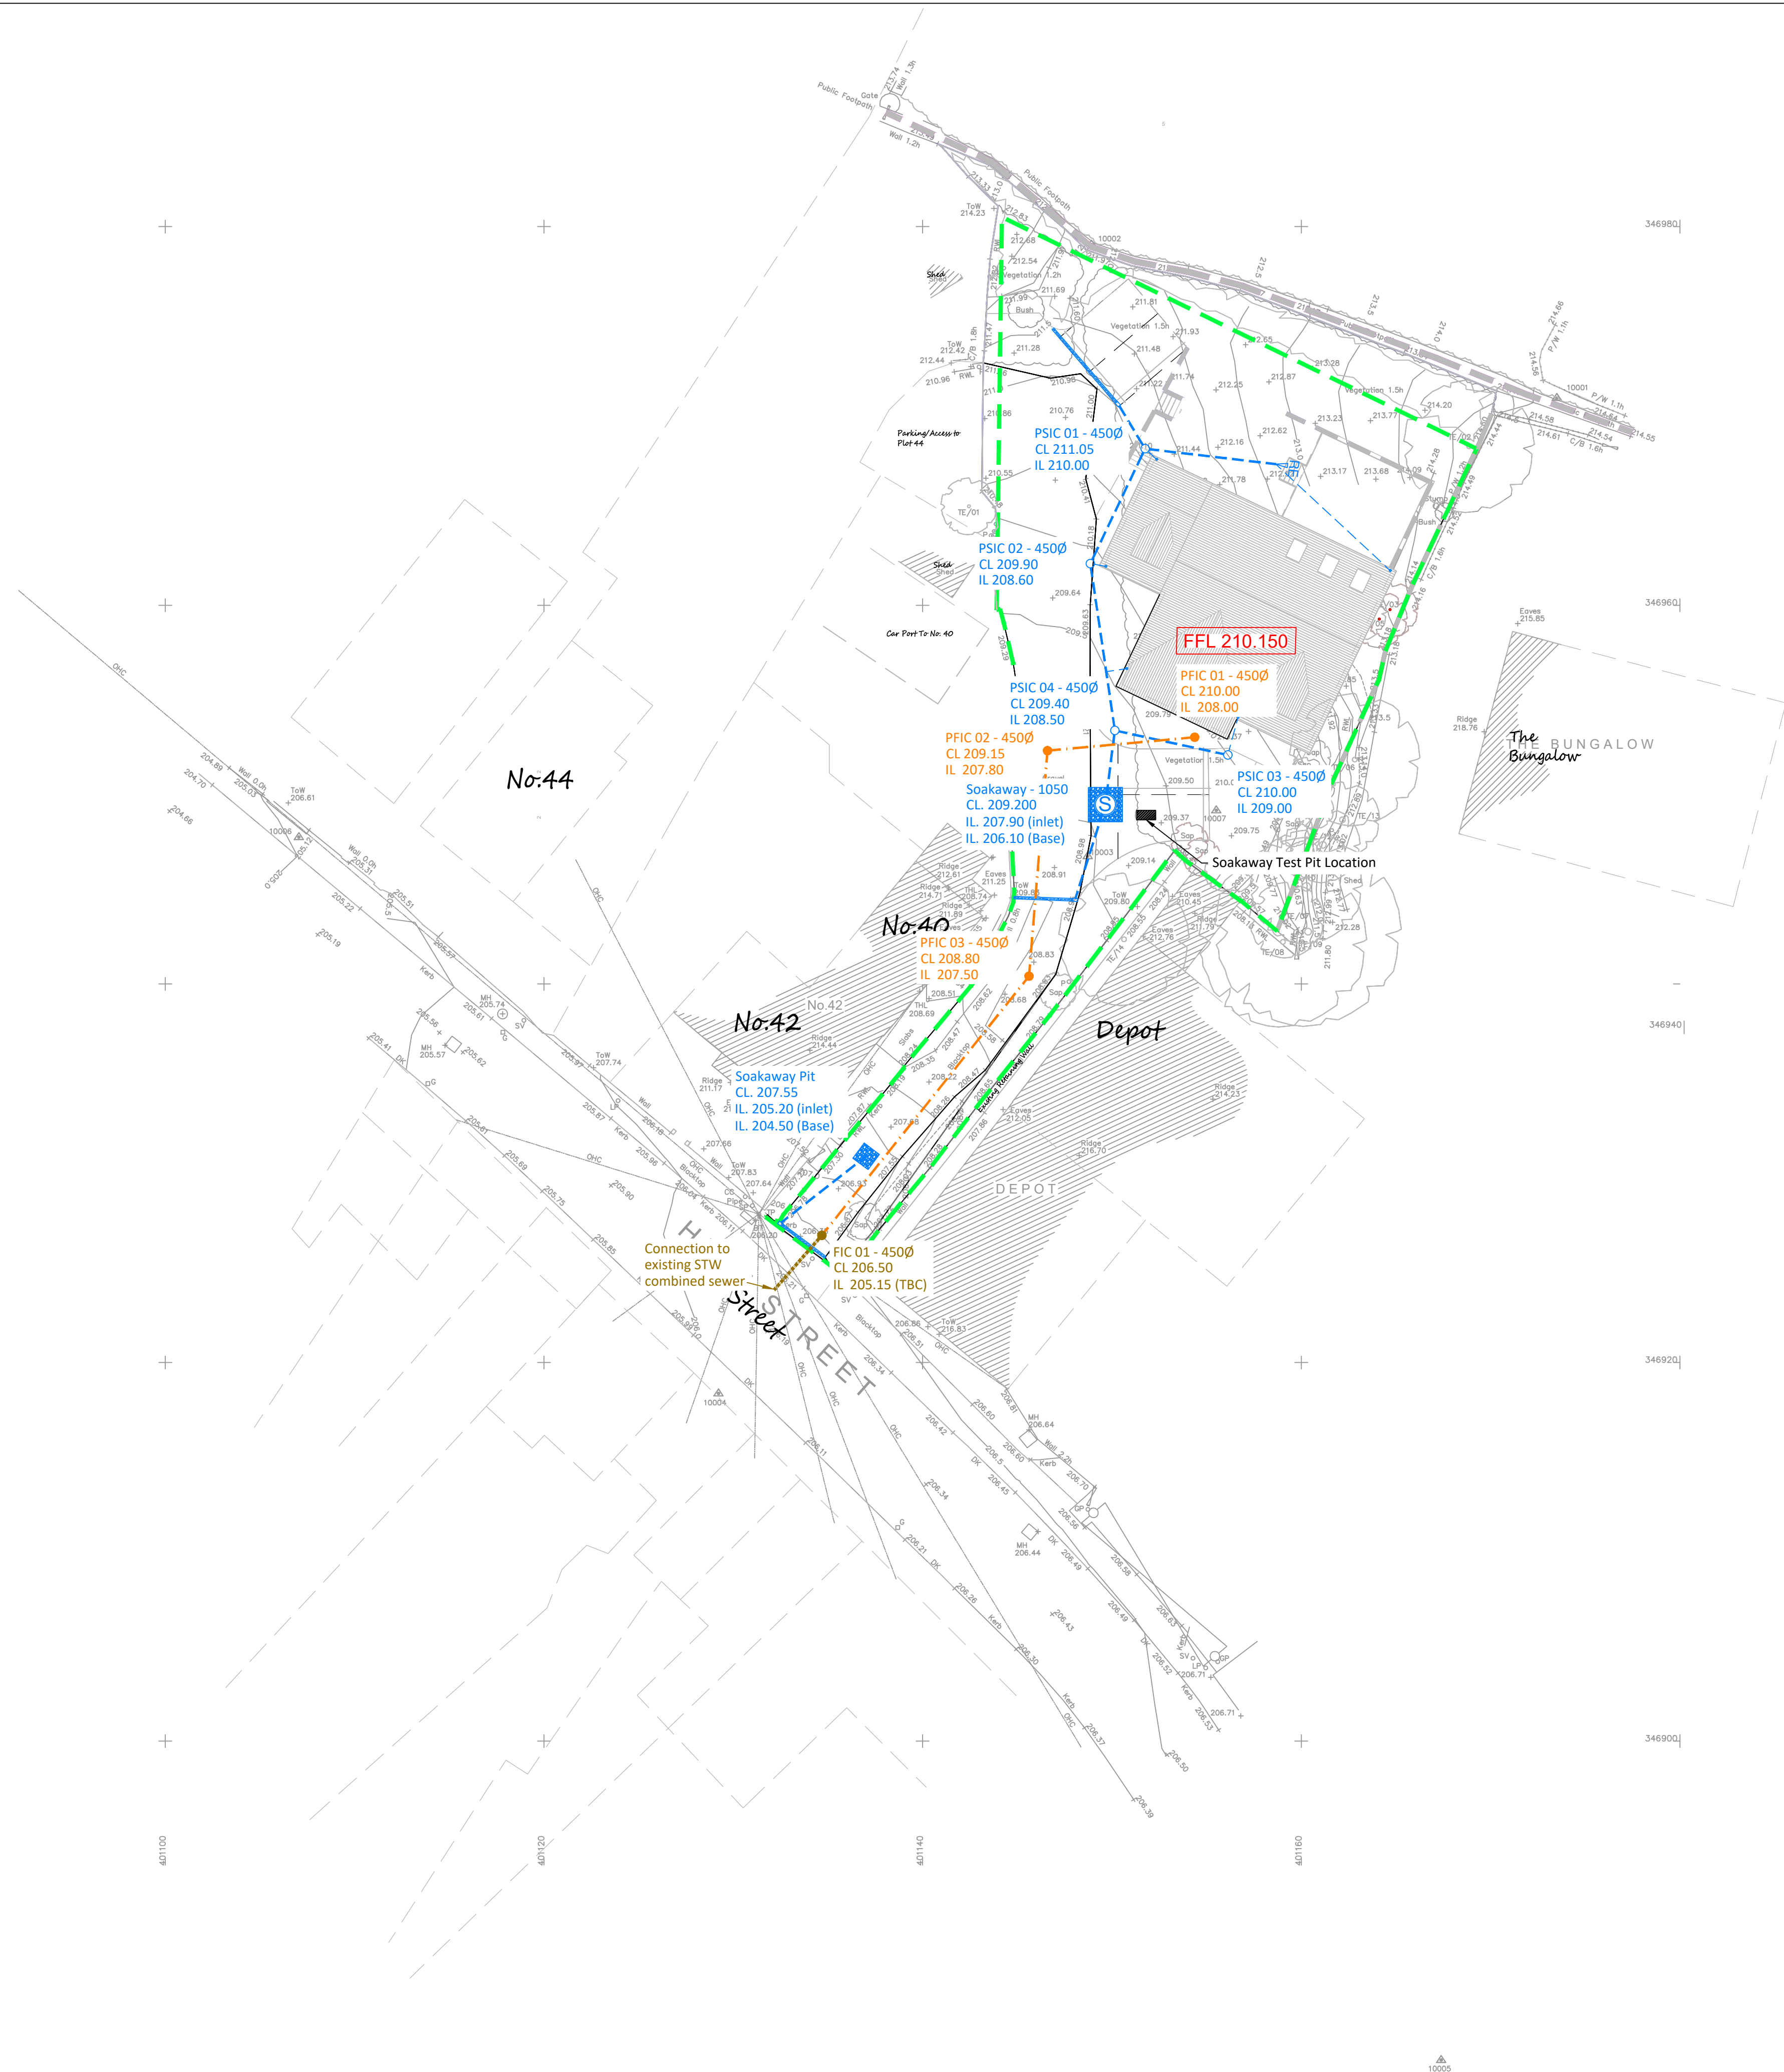

- KEY:**
-  Site boundary
 -  Finished Floor Level
 -  Proposed Adoptable Foul Water Manhole
 -  Private Soakaway Chamber
 -  Private Soakaway Pit
 -  Proposed Private Surface Water Drain (100Ø UNO)
 -  Proposed Private Foul Water Drain (100Ø UNO)
 -  Proposed Private Storm Water Inception Chamber Plastic (PPIC)
 -  Proposed Private Foul Inspection Chamber Plastic (PPIC)
 -  Proposed Private Channel Drain

P01	Preliminary Issue.		AW	SC	22/02/21
REV	AMENDMENT		BY	CHK	DATE
	PROJECT EXECUTION CLASS:				
	All materials supplied in relation to those specified on this drawing are to be CE marked in accordance with the European Union Declaration of conformity				
DRAWING STATUS					
FOR APPROVAL					
 CONSULTING ENGINEERS LTD CIVIL / STRUCTURAL / DESIGN					
The Old Church Offices Shelton New Road Harshill, Stoke on Trent ST4 6DP Email: mail@c2cconsulting.co.uk Telephone: 01782 980330					
CLIENT					
Creative Interiors					
PROJECT					
Kingsley House, High Street, Kingsley					
DRAWING TITLE					
Drainage Strategy					
SHEET SIZE	SCALE	DATE	DRAWN	CHECKED	STATUS
A1	1:200	22/02/2021	AW	SC	S1
PROJECT No.		DRAWING No.		REV	
200869		C2C - P - 00 - M2 - D		100	P01