




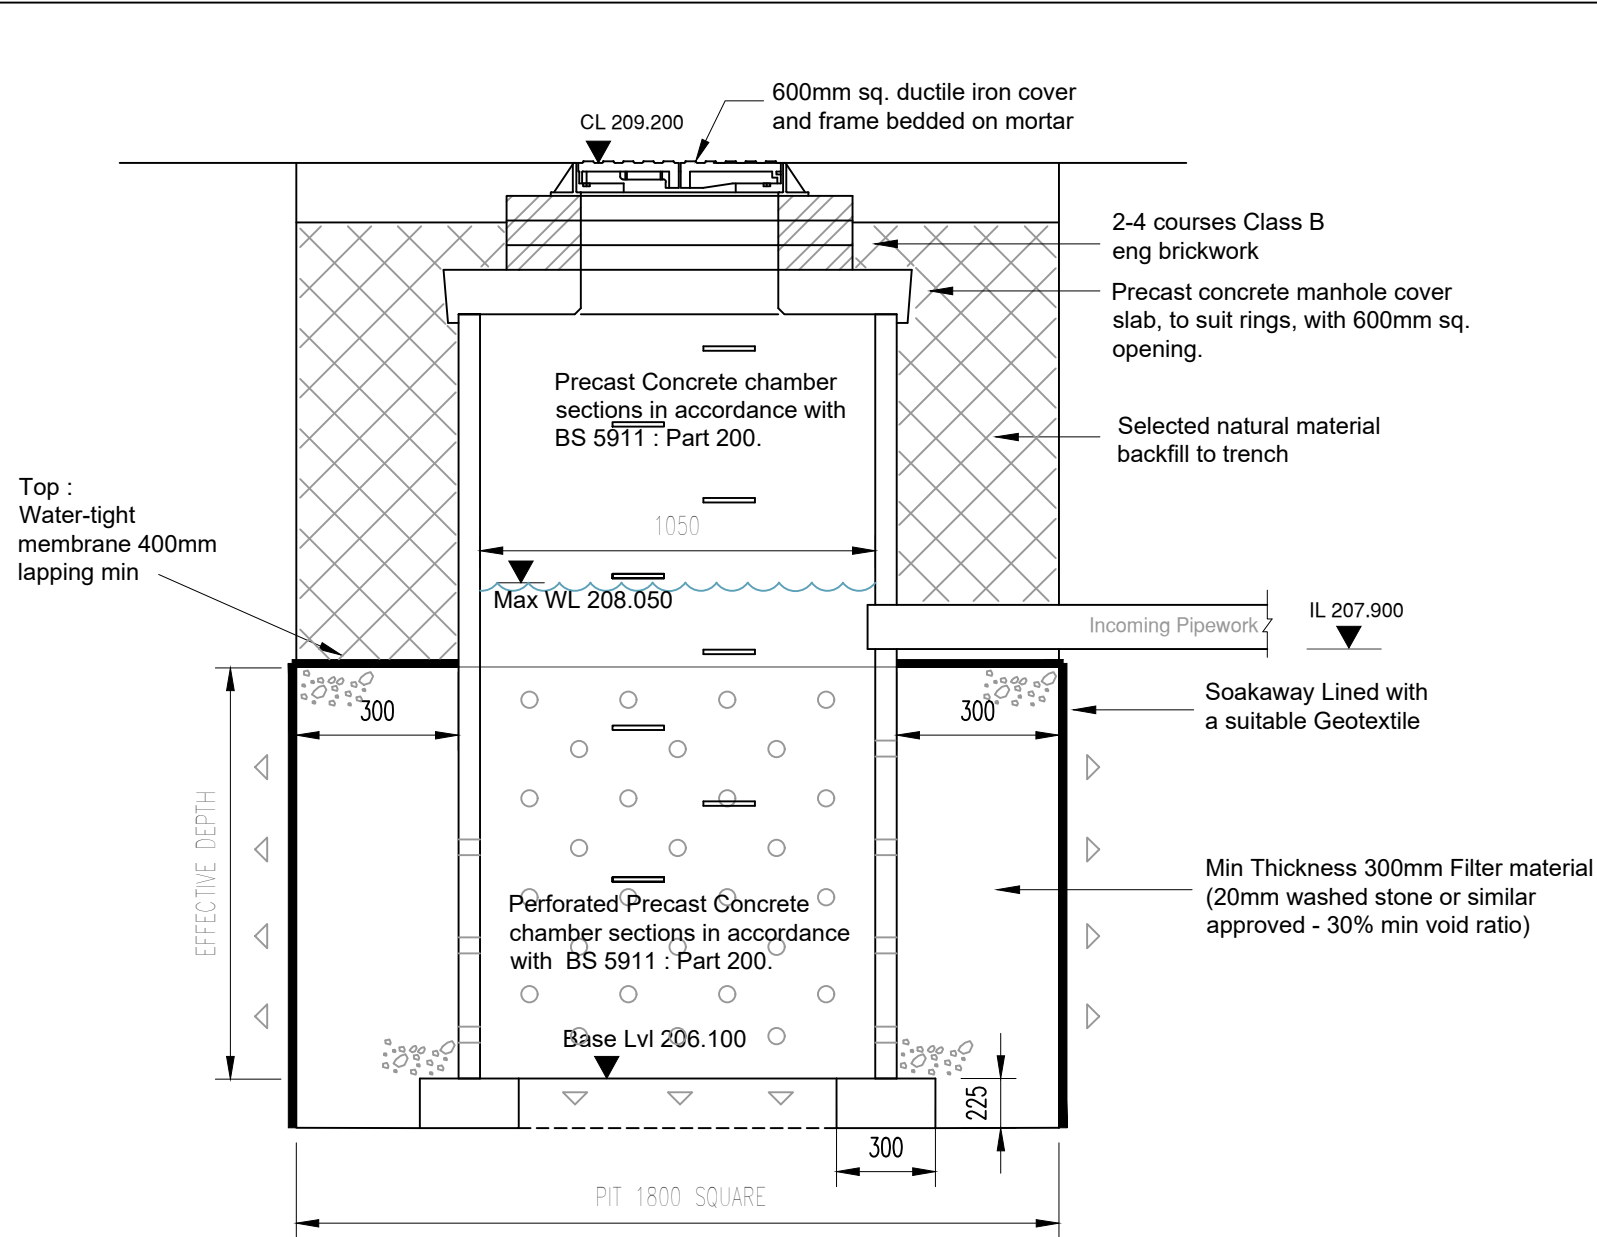

TYPICAL SOAKAWAY DETAIL - nts

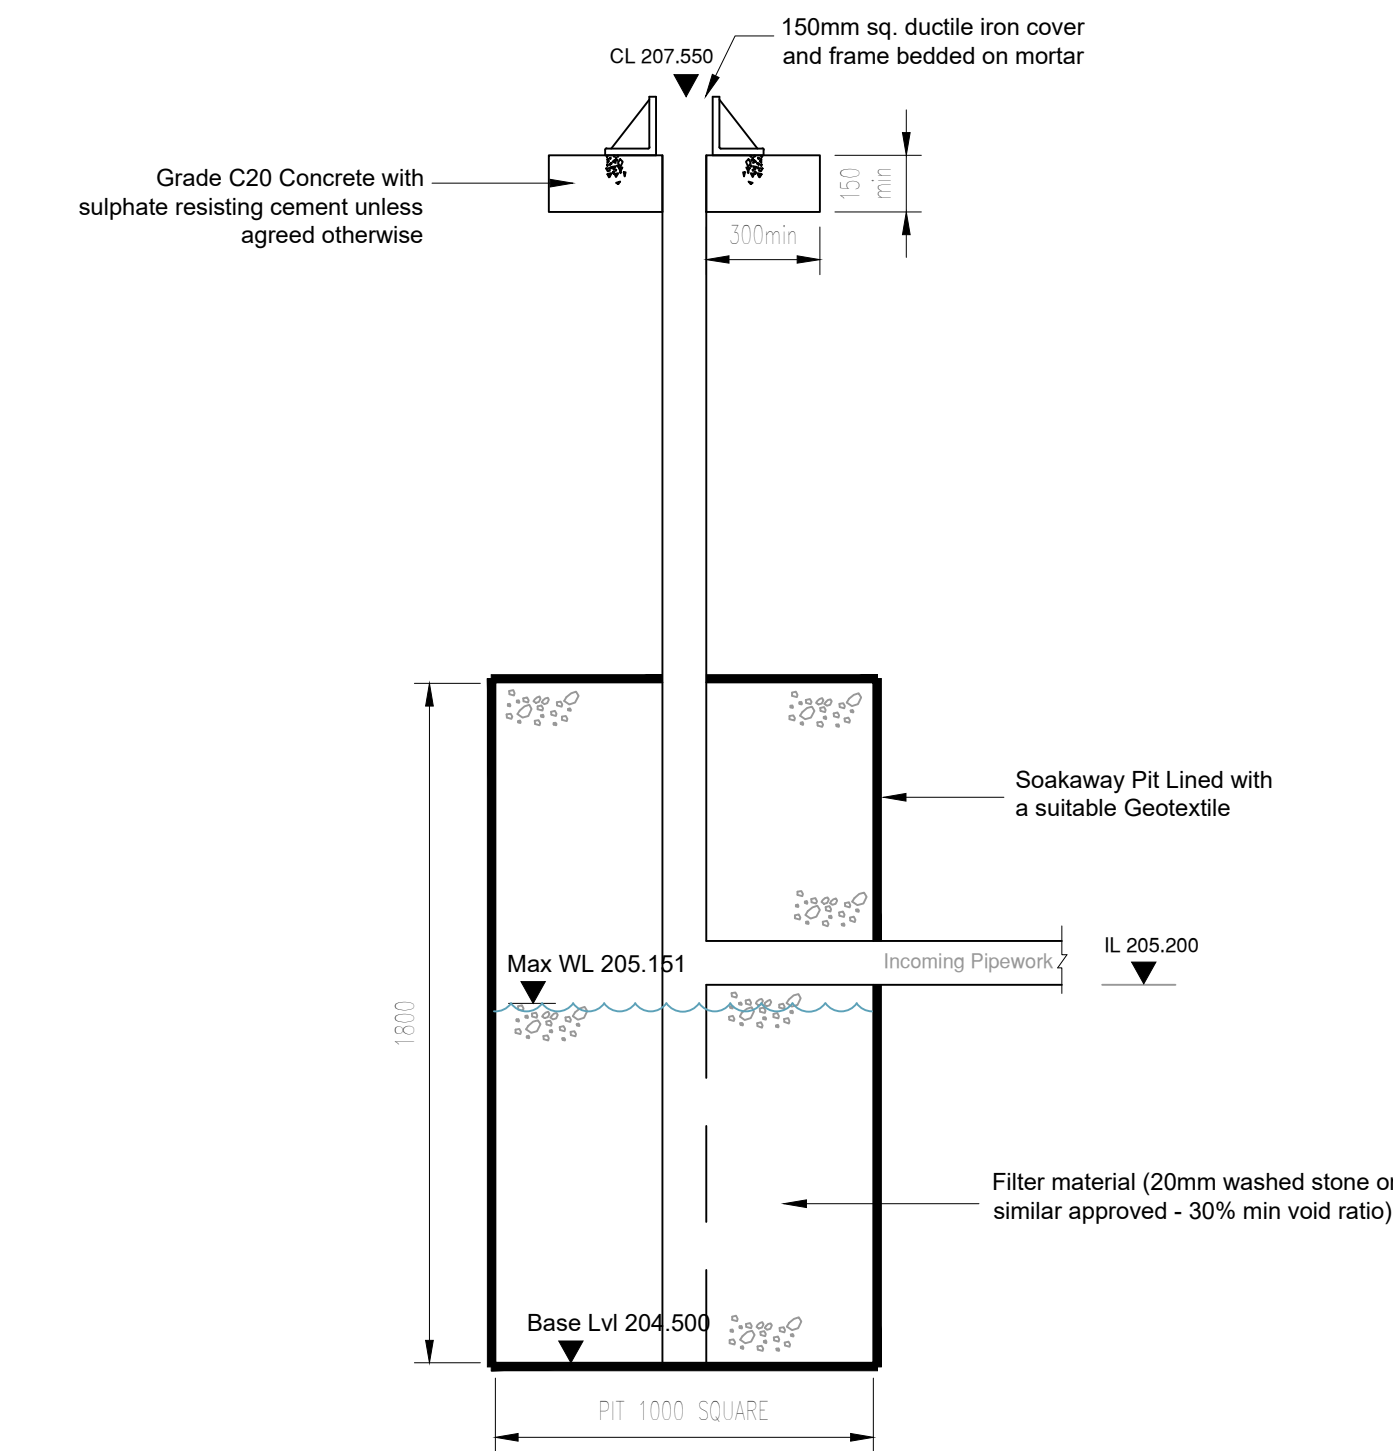

TYPICAL SOAKAWAY PIT DETAIL - nts

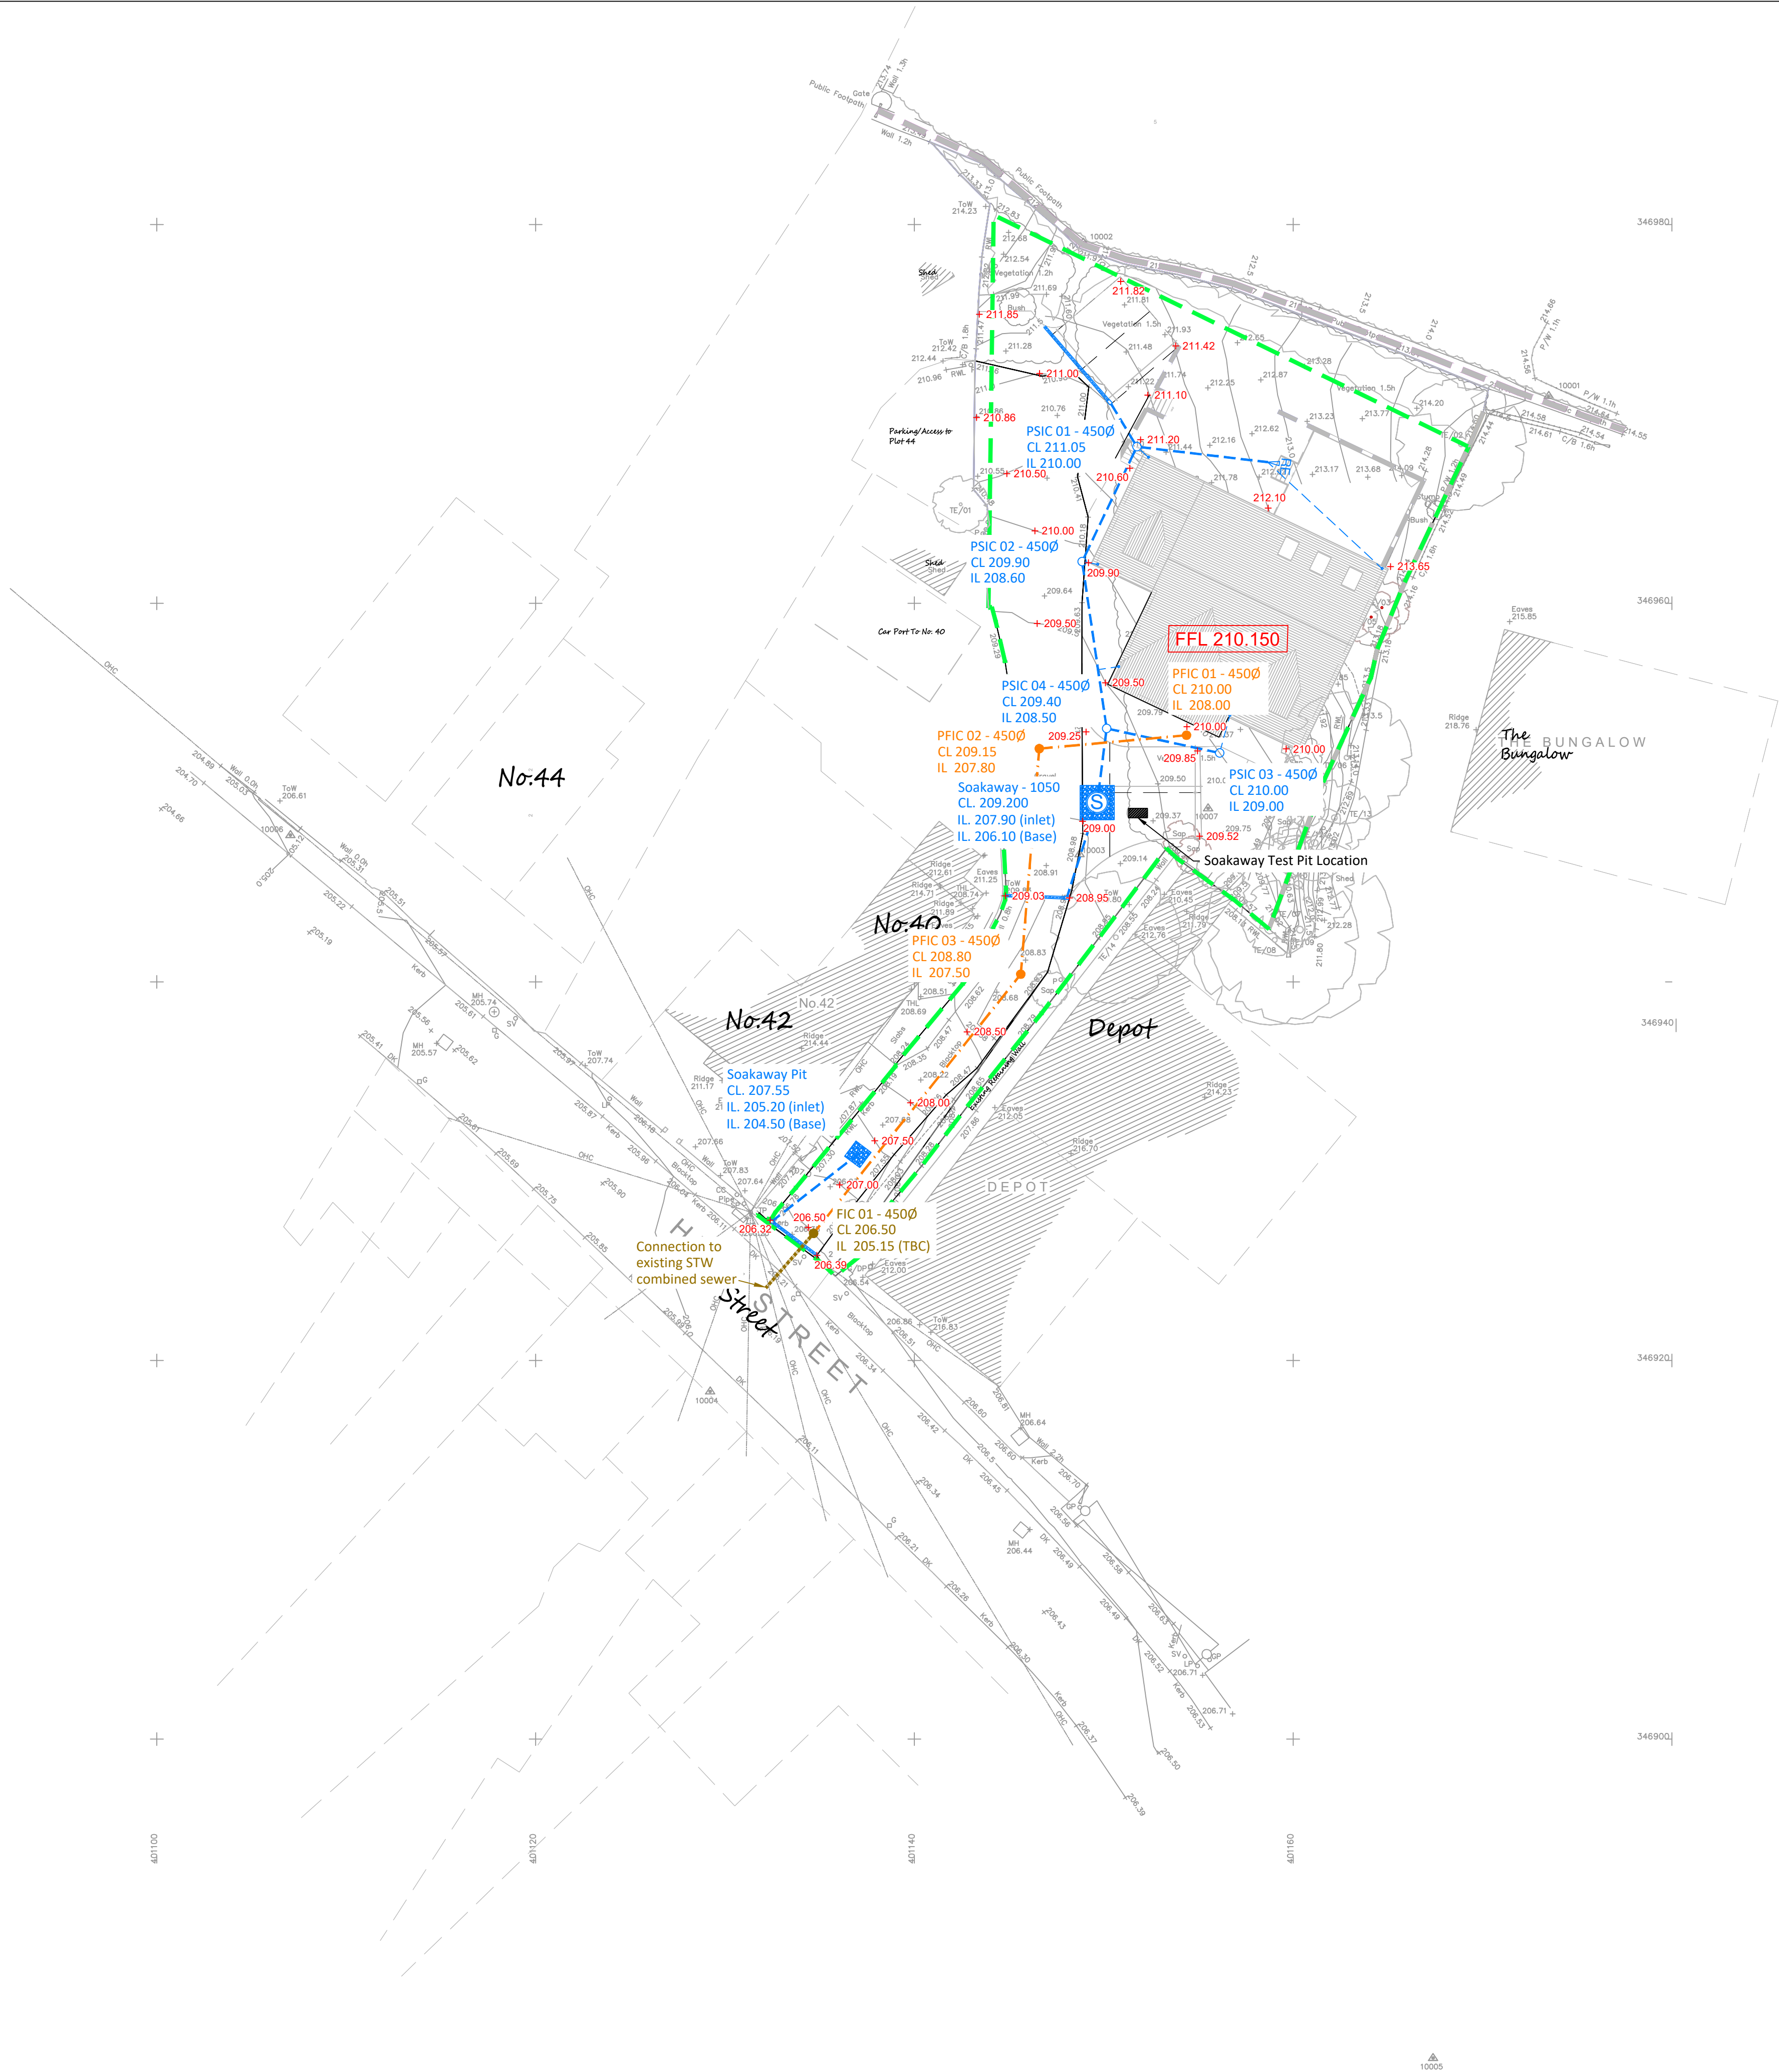

- General Notes
1. DO NOT SCALE.
 2. This drawing is to be read in conjunction with all other project drawings and specifications.
 3. All dimensions are in millimetre's unless otherwise stated.
 4. Should there be any conflict between the details indicated on this drawing and those indicated on other drawings the Project Engineer shall be informed PRIOR to construction on site.
 5. Until technical approval has been obtained from the relevant Authority, it should be understood that all drawings issued are Preliminary and NOT for construction. Should the Contractor commence site work prior to such approval being given, it is entirely at his own risk

- KEY:
- Site boundary
 - Finished Floor Level
 - Proposed Adoptable Foul Water Manhole
 - Private Soakaway Chamber
 - Private Soakaway Pit
 - Proposed Private Surface Water Drain (1000 UNO)
 - Proposed Private Foul Water Drain (1000 UNO)
 - Proposed Private Storm Water Inspection Chamber Plastic (PPIC)
 - Proposed Private Foul Inspection Chamber Plastic (PPIC)
 - Proposed Private Channel Drain
 - Proposed Rodding Eye
 - Proposed Levels

P02	Proposed levels added.	AW	SC	05/03/21	
P01	Preliminary Issue.	AW	SC	22/02/21	
REV	AMENDMENT	BY	CHK	DATE	
	PROJECT EXECUTION CLASS:				
	All materials applied in relations to those specified on this drawing are to be CE marked in accordance with the European Union Declaration of conformity				
DRAWING STATUS					
FOR APPROVAL					
 CONSULTING ENGINEERS LTD CIVIL / STRUCTURAL / DESIGN					
The Old Church Offices Shelton New Road Hartshill, Stoke on Trent ST4 6DP Email: mail@c2cconsulting.co.uk Telephone: 01782 980330					
CLIENT					
Creative Interiors					
PROJECT					
Kingsley House, High Street, Kingsley					
DRAWING TITLE					
Drainage Strategy					
SHEET SIZE	SCALE	DATE	DRAWN	CHECKED	STATUS
A1	1:200	22/02/2021	AW	SC	S1
PROJECT No.	DRAWING No.				REV
200869	C2C - P - 00 - M2 - D			100	P02