



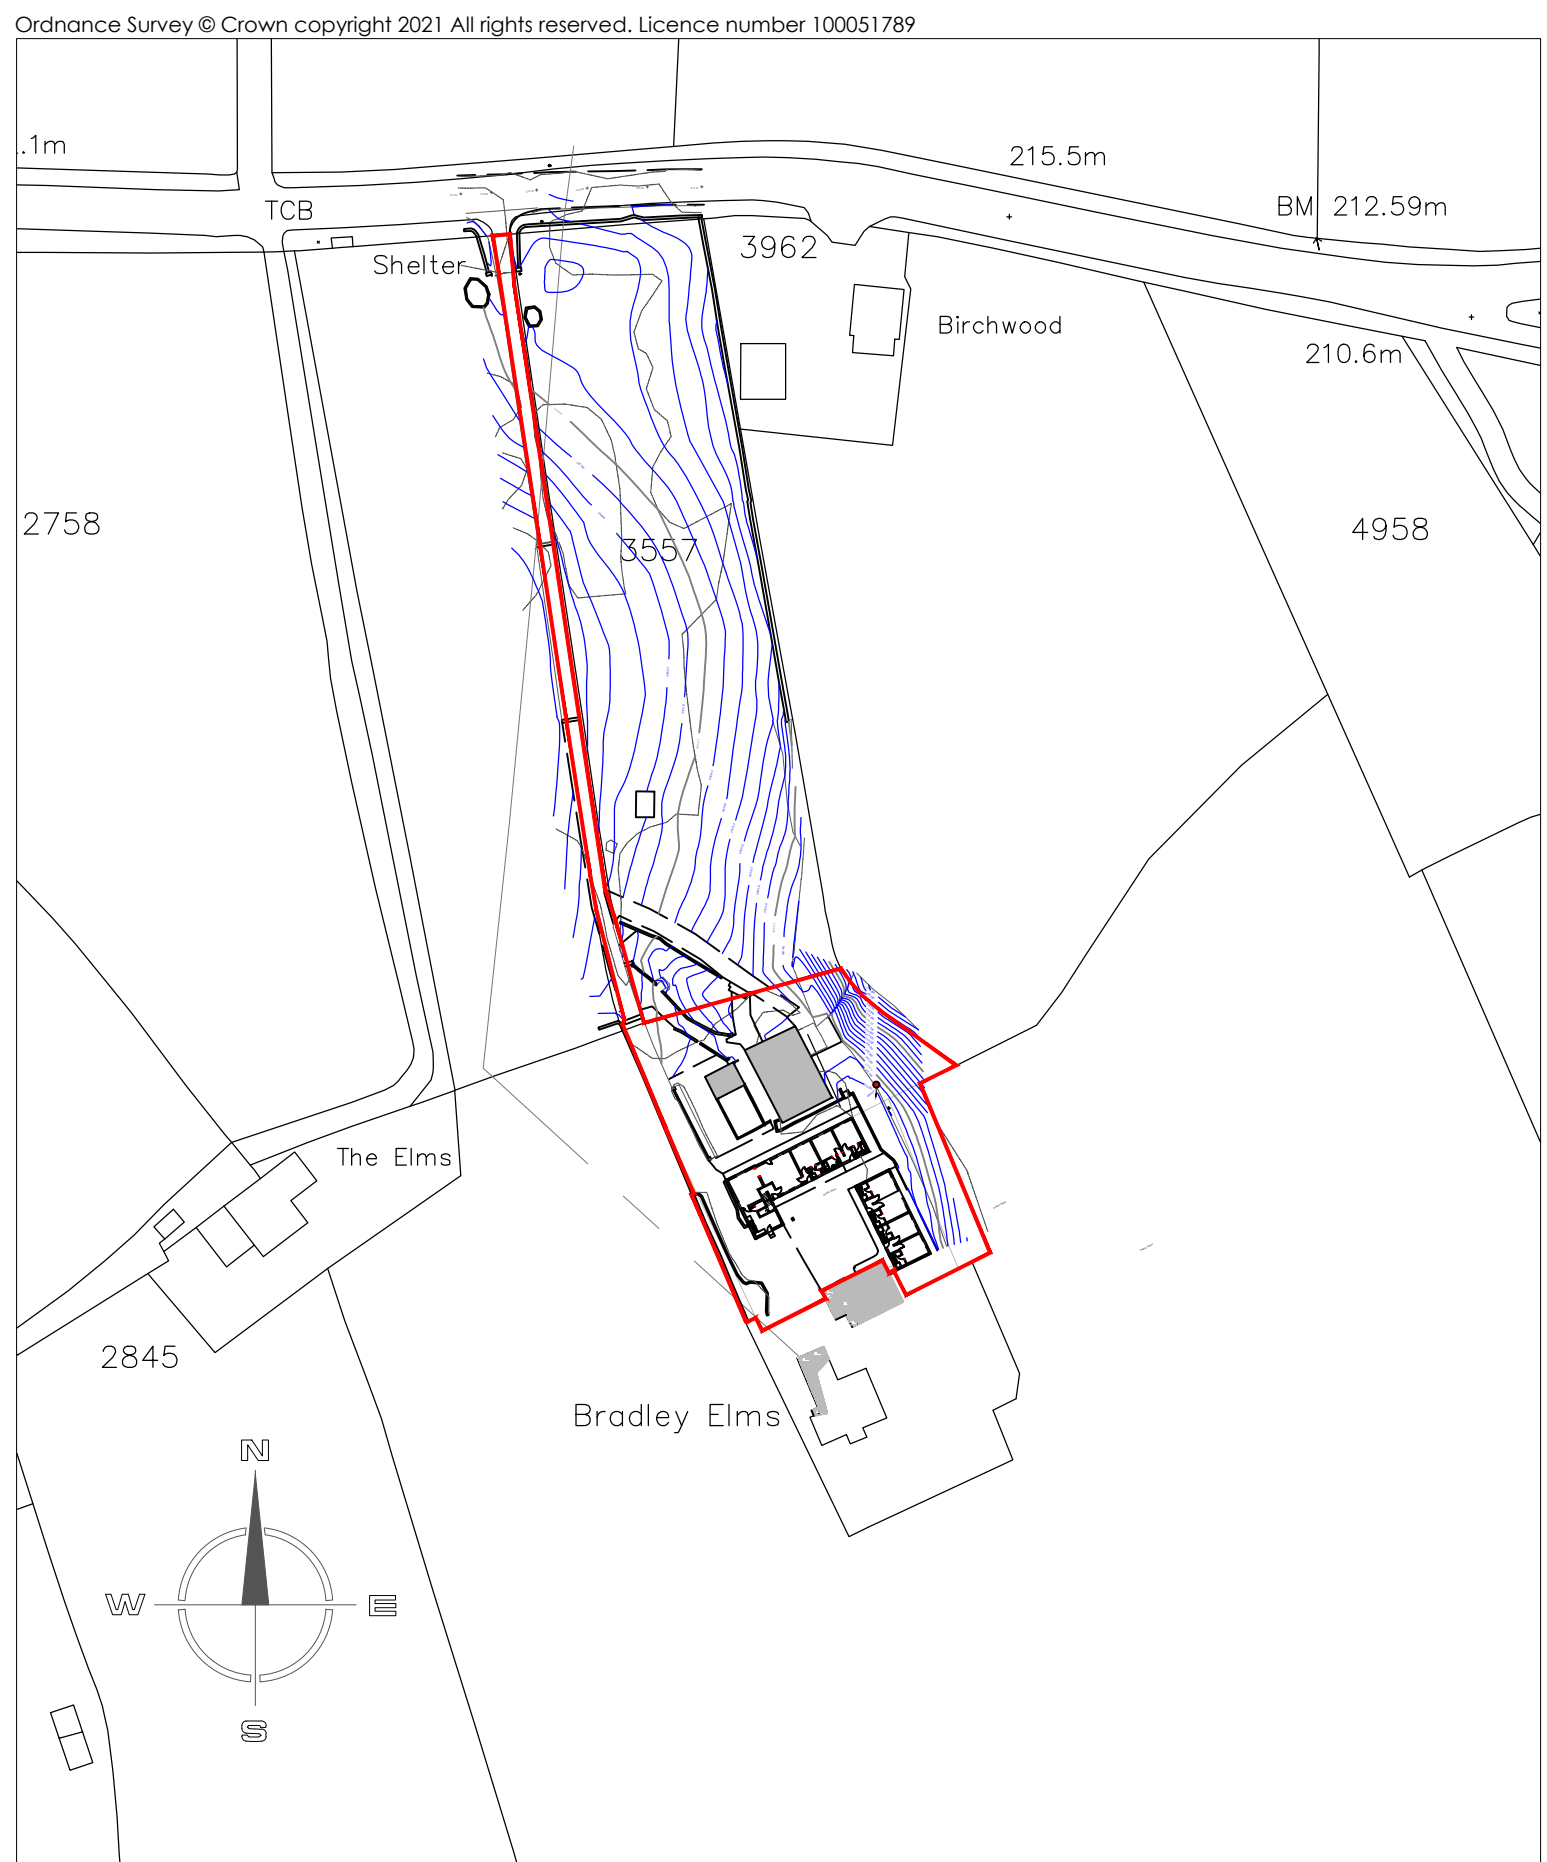

SITE LOCATION PLAN Scale 1:1250

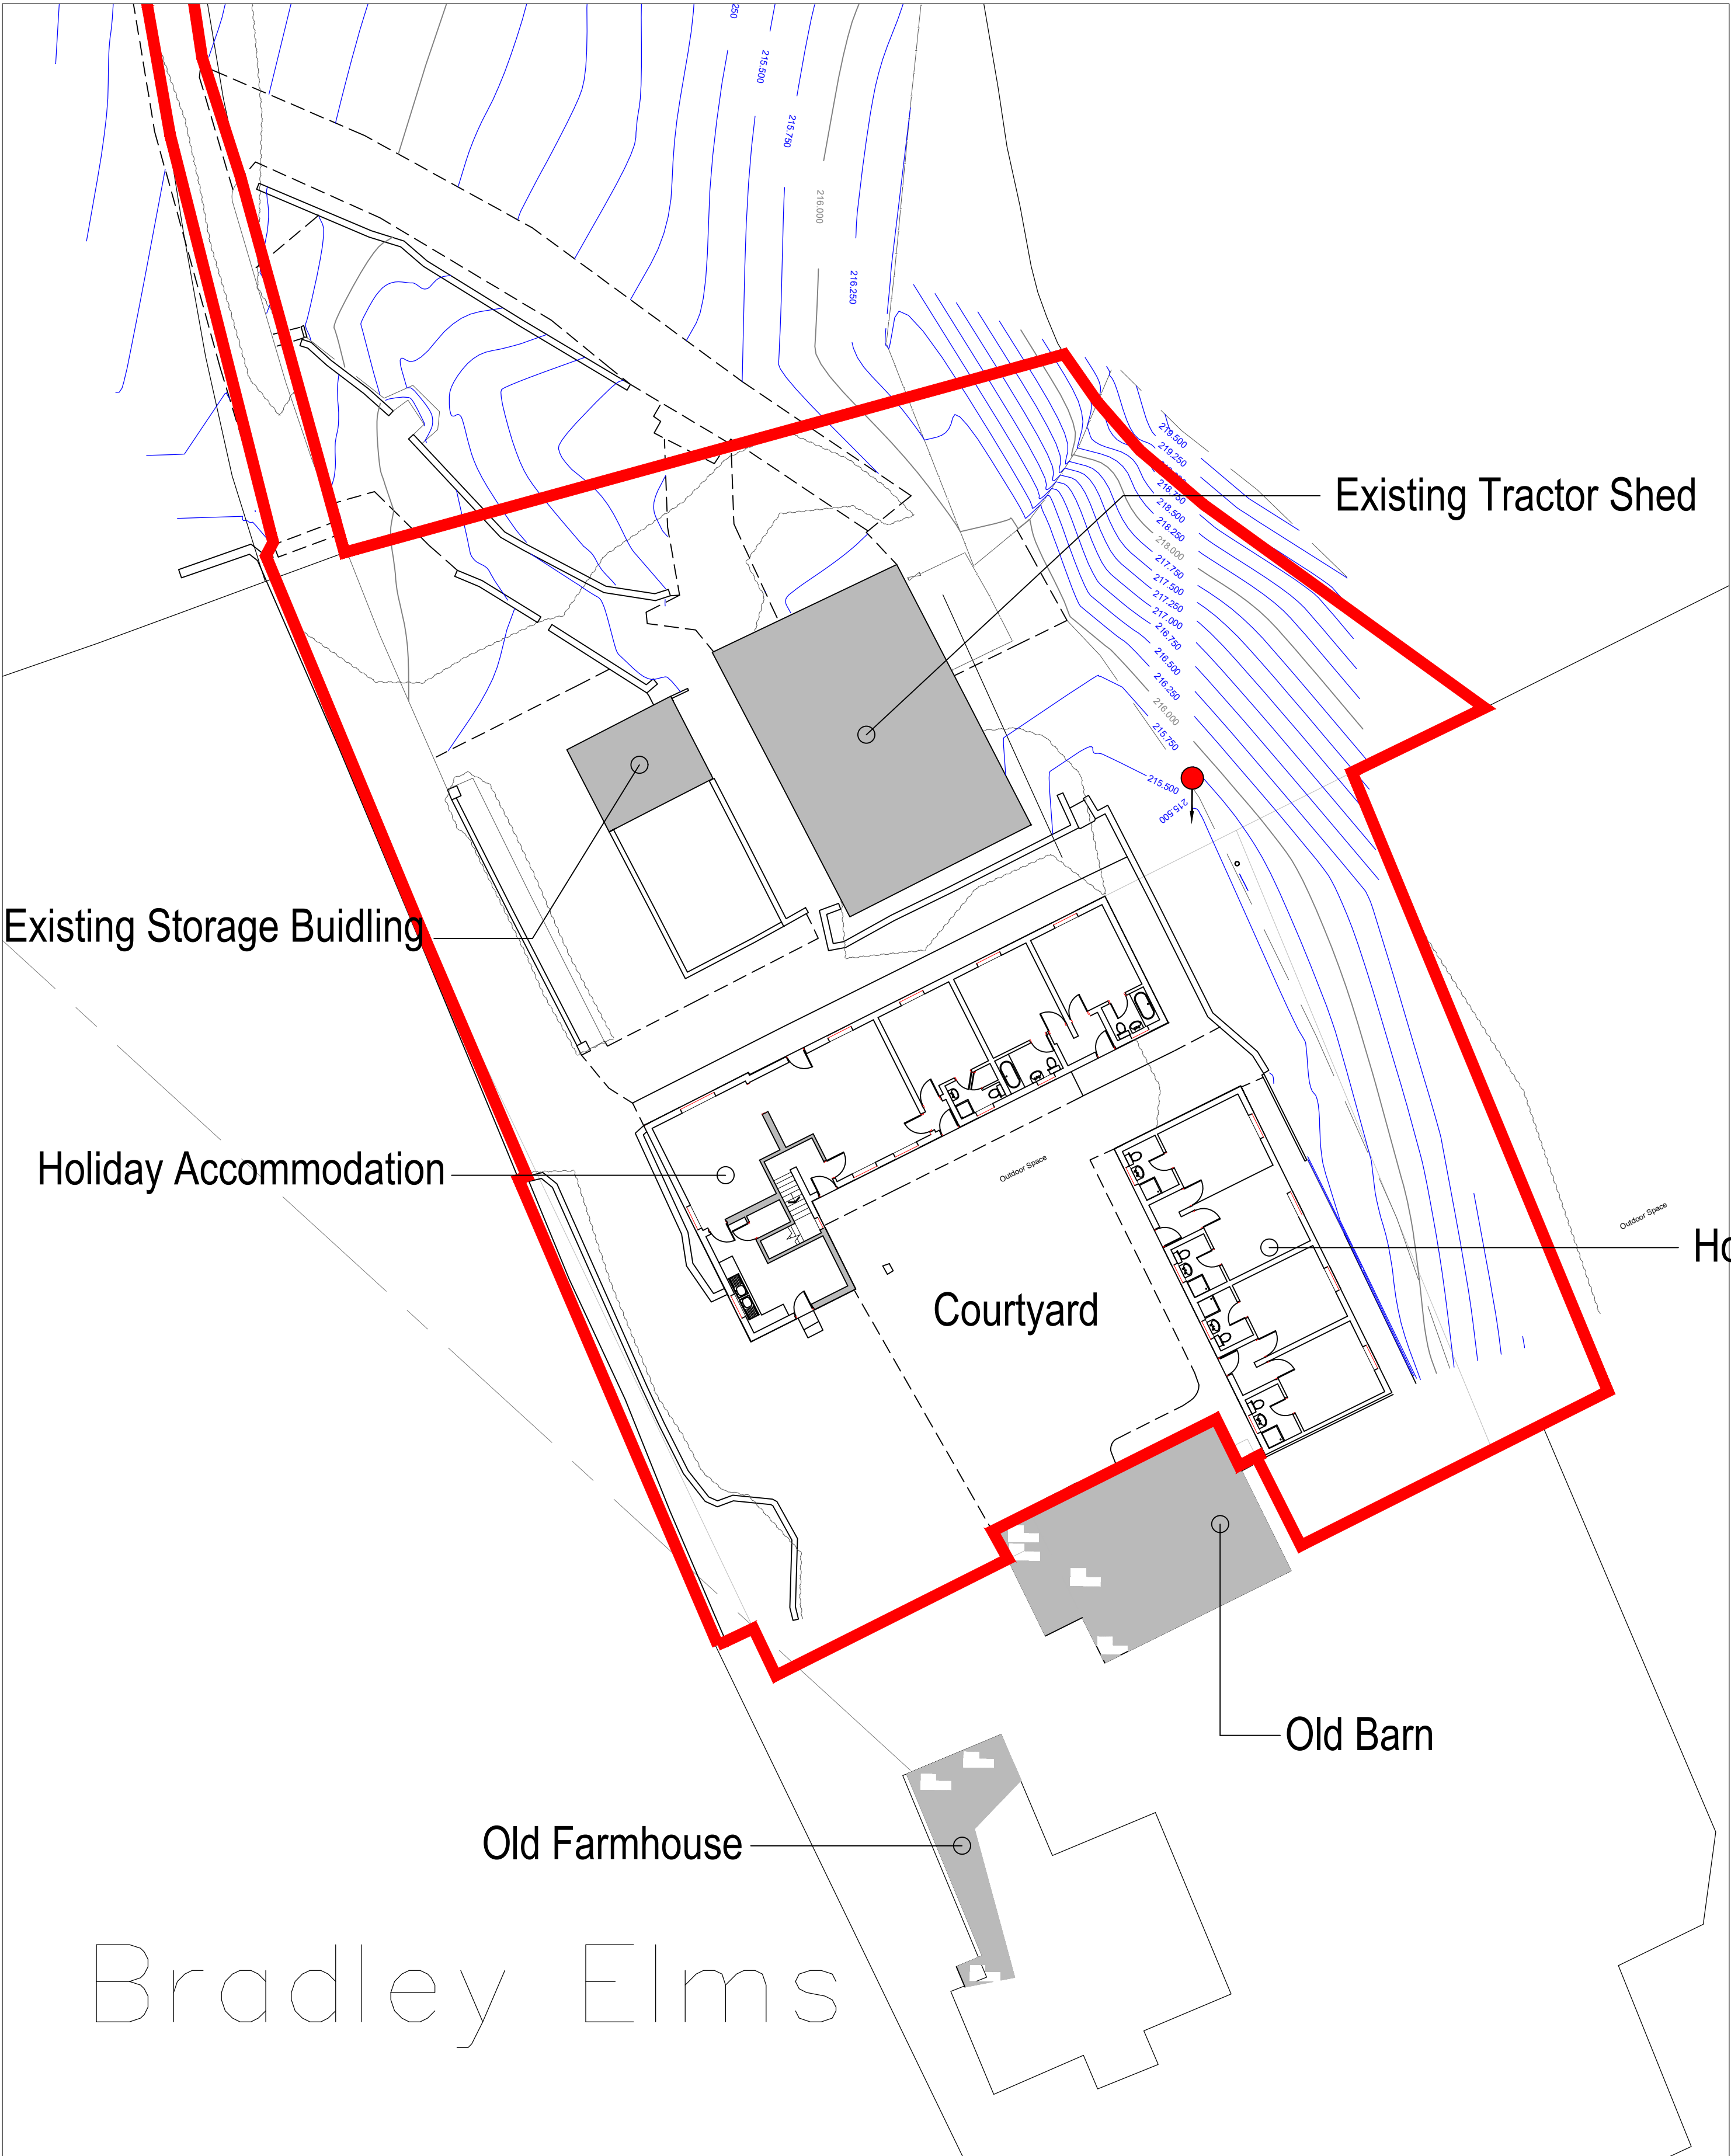

Hewitt&CarrArchitects

A: DaisyBank House | 17-19 Leek Road | Cheadle | ST10 1JE
T: 01538 756888
E: enquiries@hcarchitects.co.uk
W: www.hcarchitects.co.uk

Client

Project
Proposed Conversion of Holiday
Accommodation to Single Dwelling
Bradley Elms Farm, Cheadle Rd, Alton

Title
Site Location Plan and Block Plan
As Existing

Status
Planning

Date August 21 Drawn DD

Scale @A1 1 : 1250 and 1: 200 @ A1Checked

Project No Drawing No.
AL(0)02

Rev

Survey