



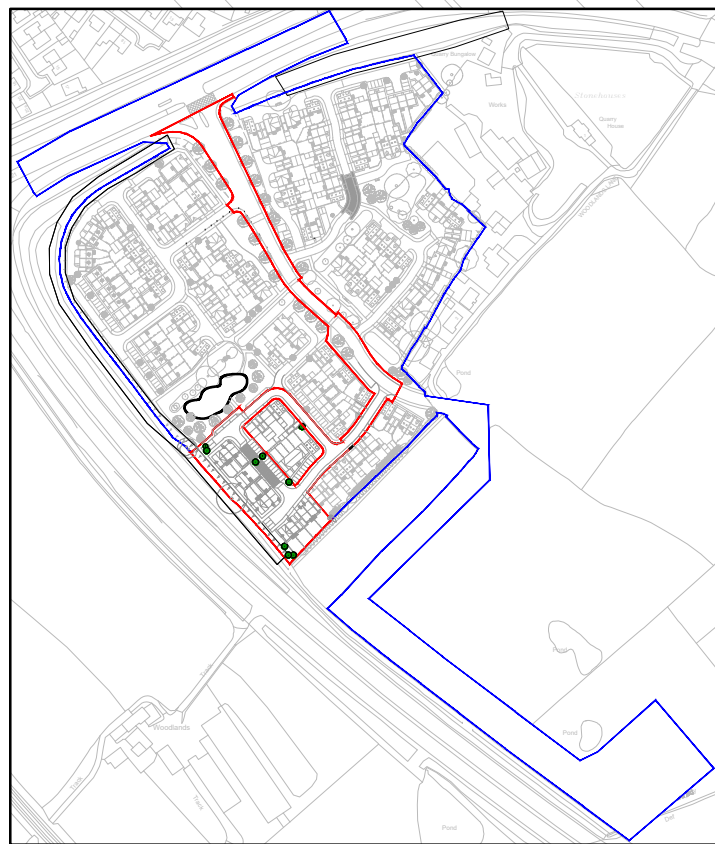

Site Location Plan Scale 1:5000

This drawing is the copyright of Roberts Limbrick Ltd and should not be reproduced in whole or in part or used in any manner whatsoever without their written permission.
Use only figured dimensions and report any discrepancies or omissions to the Architect immediately.

rev.	date	description
A	17-08-21	Position of plot 65 adjusted by 600mm

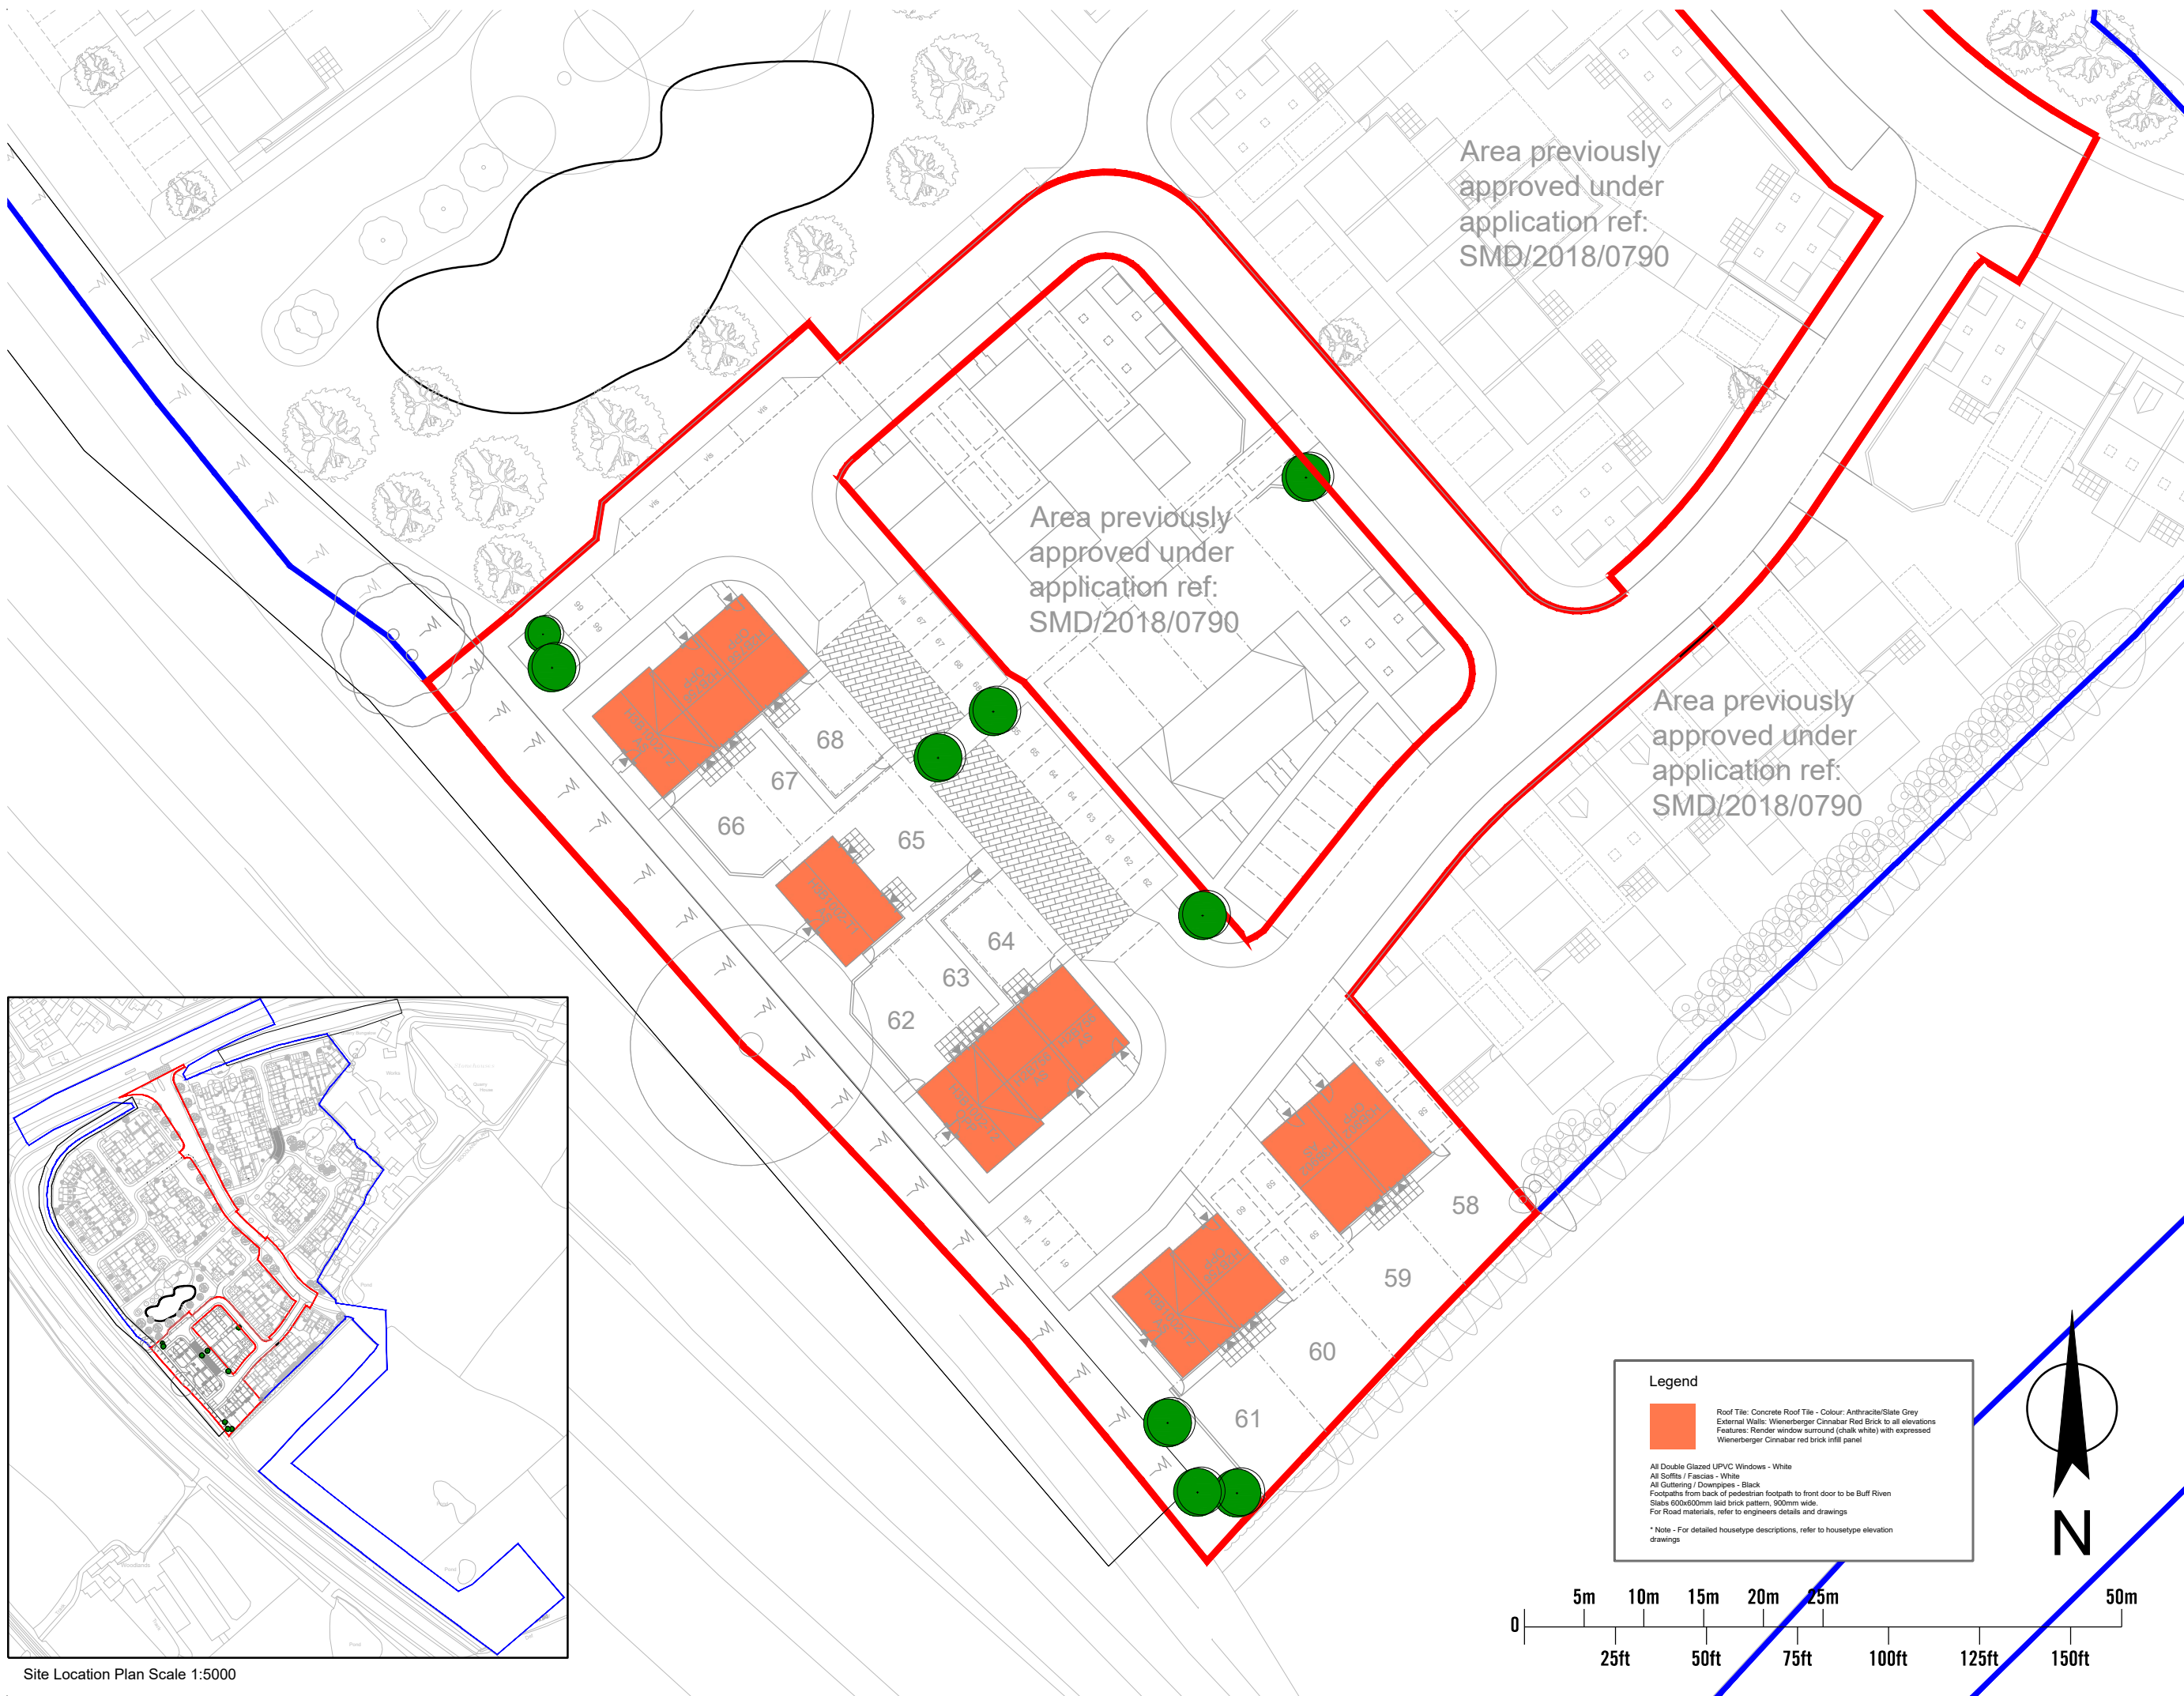

project
RESIDENTIAL DEVELOPMENT
PHASE 1
BLYTHE VALLEY
SOUTHEAST CORNER REPLAN



drawing
PROPOSED MATERIALS PLAN

status
PLANNING

ROBERTS LIMBRICK LTD
The Carriage Building, Bruton Way,
Gloucester, GL1 1DG
The Estates Office, 25 - 26 Gold Tops,
Newport, NP20 4PG
T. 03333 405 500
mail@robertslimbrick.com
www.robertslimbrick.com

Registered Office : England No. 06658029

scale	1/500 @ A3	originator code	8641
date	April 2021	author	-

drawing number	R9051-RLA-21-XX-DR-A-2305	rev.	A
region originator year level type rch number			