
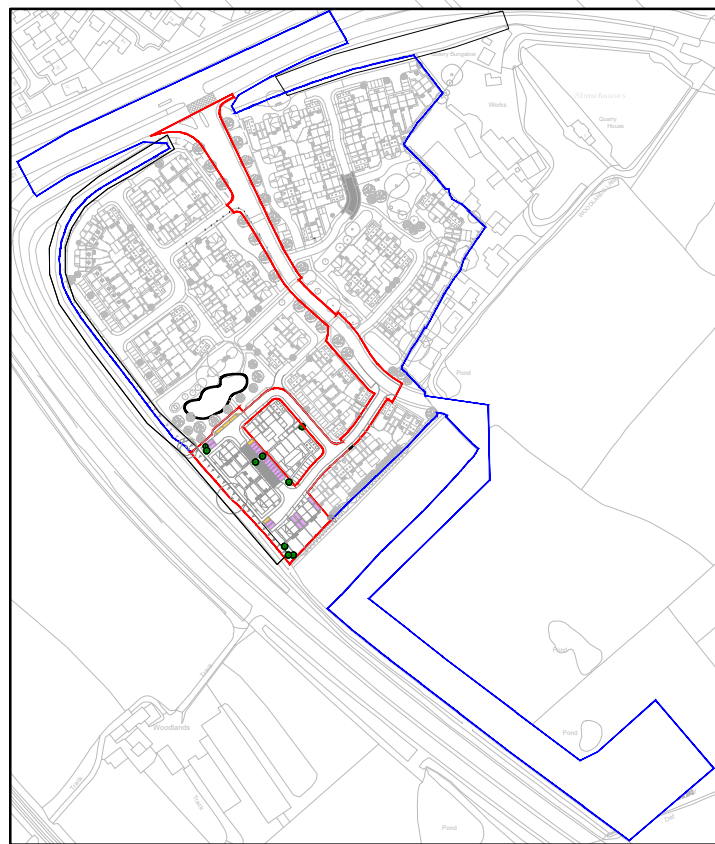


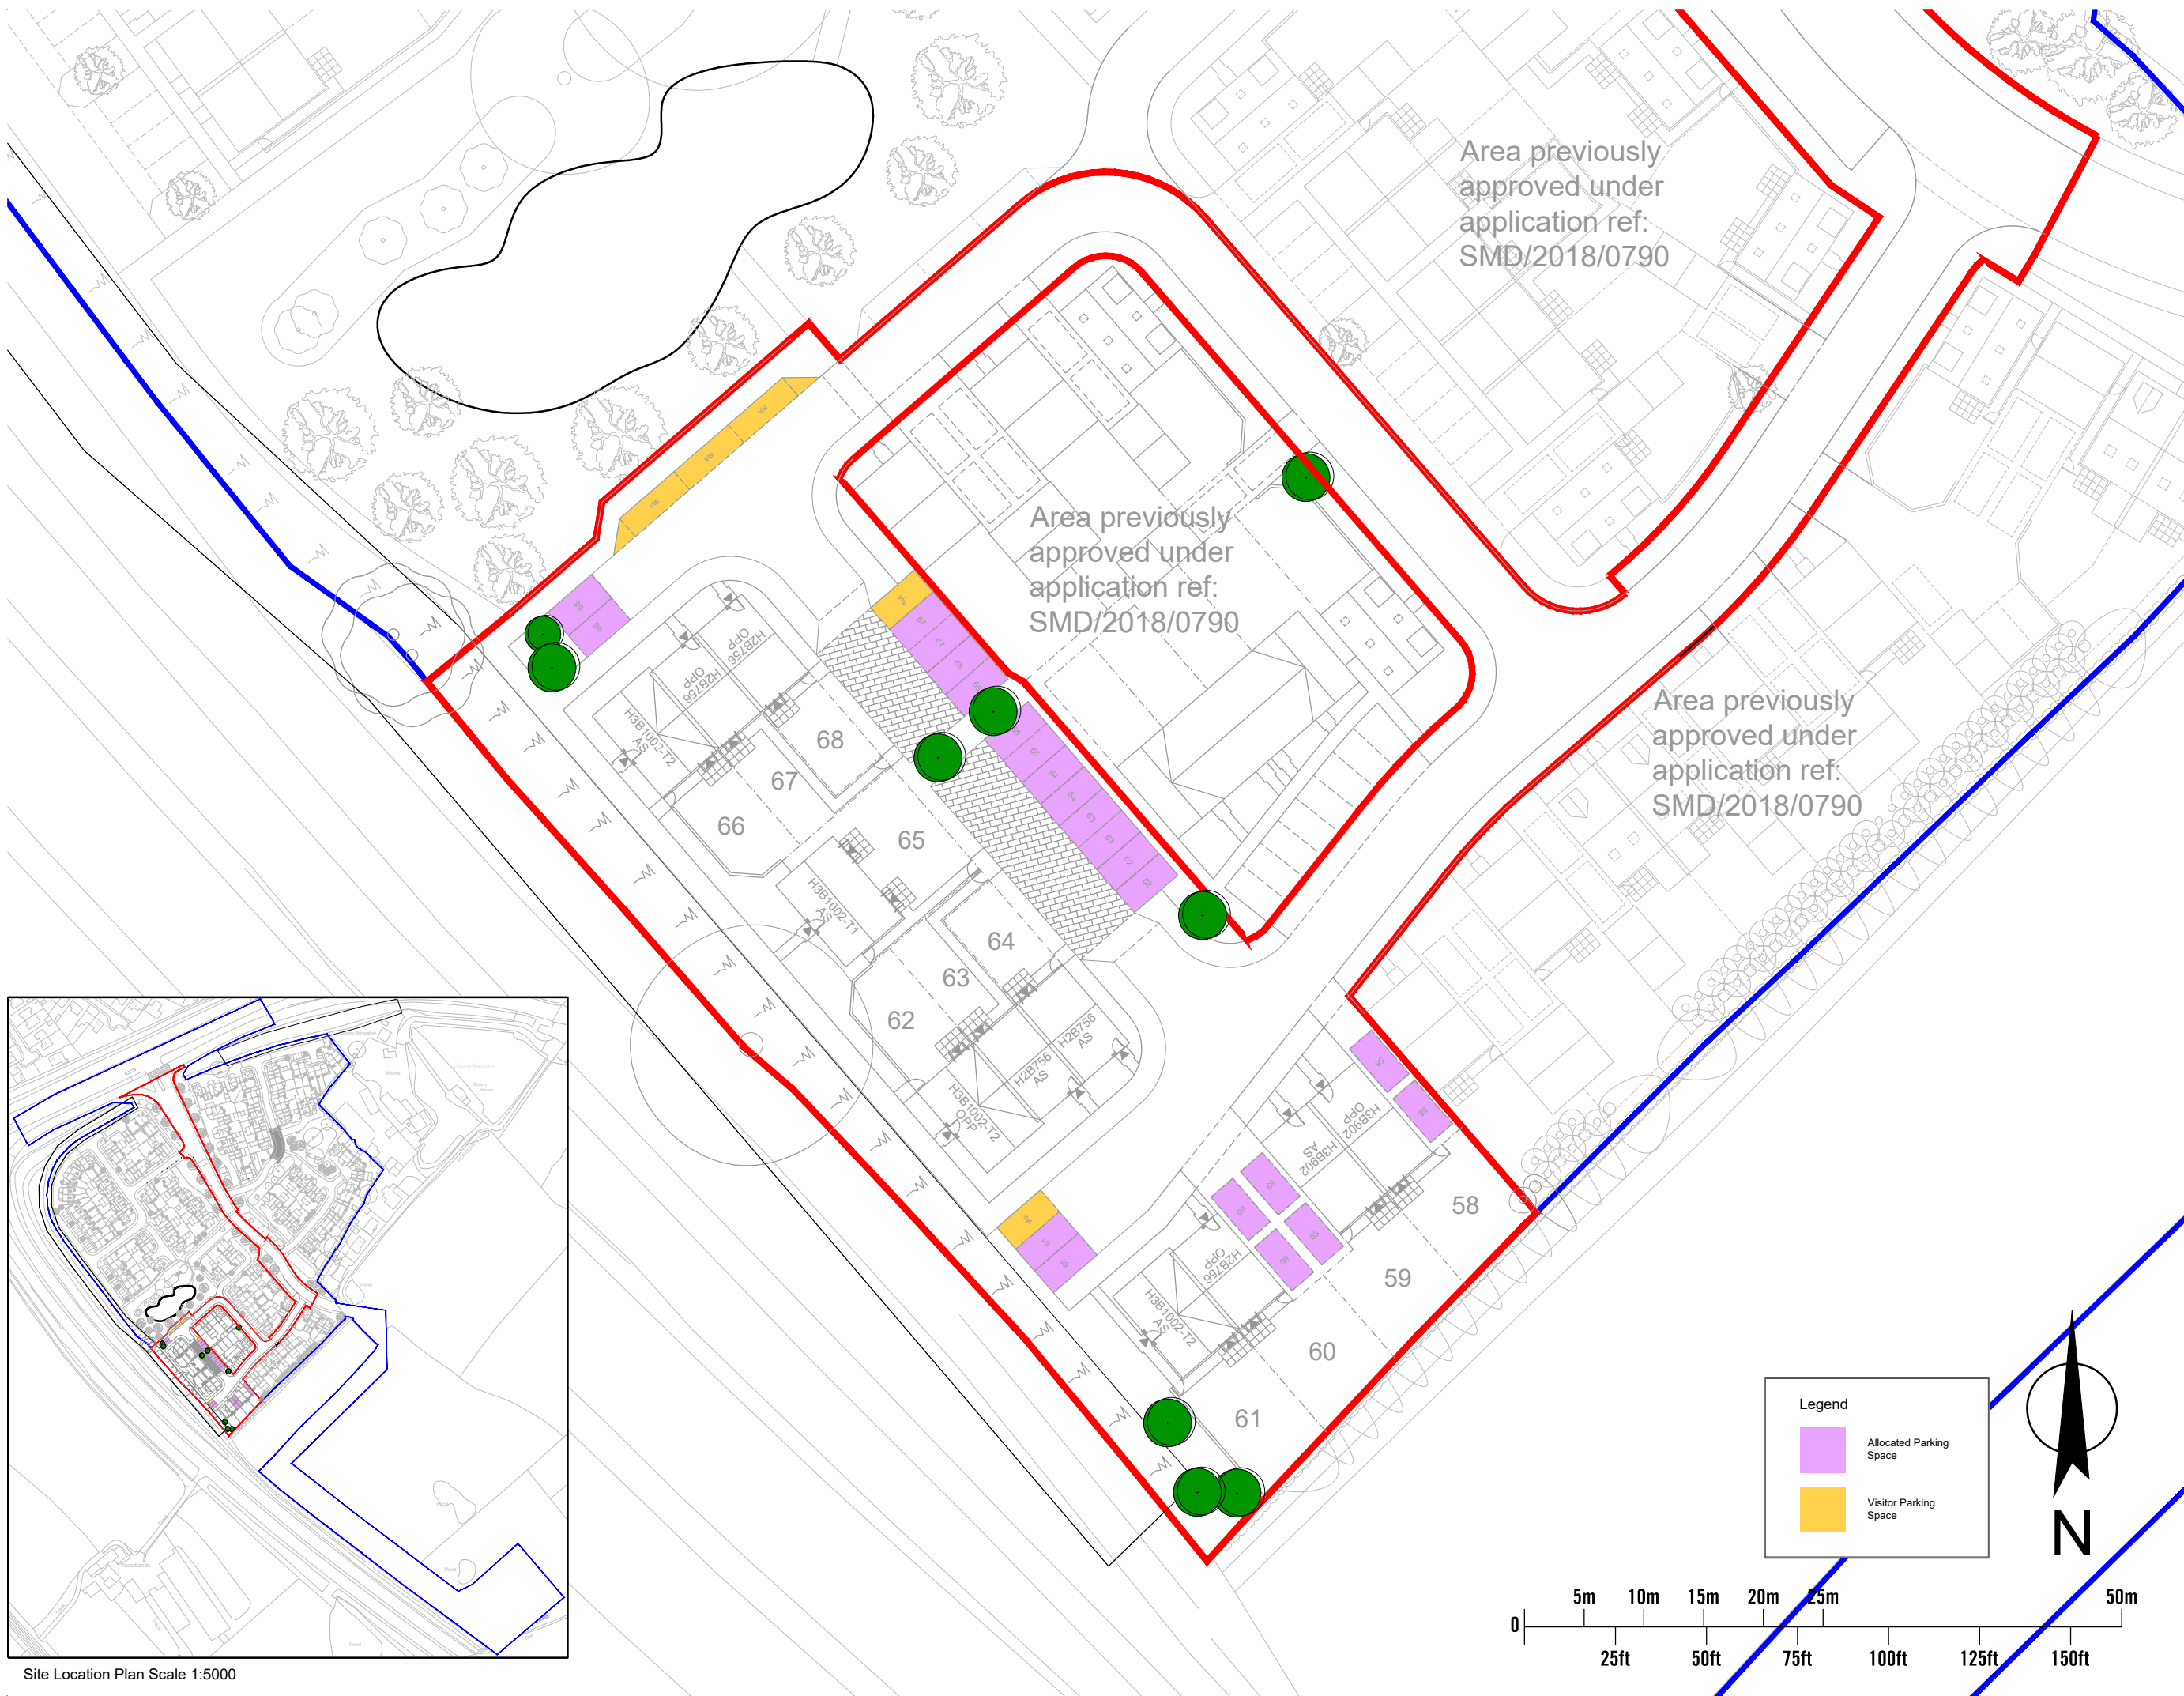

Site Location Plan Scale 1:5000



Area previously
approved under
application ref:
SMD/2018/0790

Area previously
approved under
application ref:
SMD/2018/0790

Area previously
approved under
application ref:
SMD/2018/0790

Legend

- Allocated Parking Space
- Visitor Parking Space

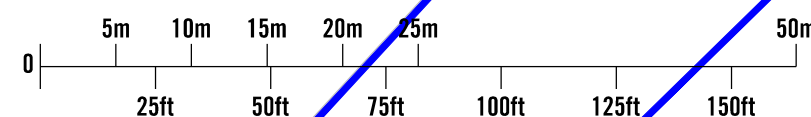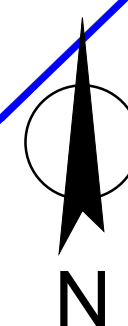

This drawing is the copyright of Roberts Limbrick Ltd and should not be reproduced in whole or in part or used in any manner whatsoever without their written permission.
Use only figured dimensions and report any discrepancies or omissions to the Architect immediately.

rev.	date	description
A	17-08-21	Position of plot 65 adjusted

Roberts Limbrick
ARCHITECTS

project
RESIDENTIAL DEVELOPMENT
PHASE 1
BLYTHE VALLEY
SOUTHEAST CORNER REPLAN

client
ST. MODWEN HOMES

drawing
PROPOSED CAR PARKING
PLAN

status
PLANNING

ROBERTS LIMBRICK LTD
The Carriage Building, Bruton Way,
Gloucester, GL1 1DG
The Estates Office, 25 - 26 Gold Tops,
Newport, NP20 4PG
T. 03333 405 500
mail@robertslimbrick.com
www.robertslimbrick.com

Registered Office : England No. 06658029

scale 1/500 @ A3 originator code 8641

date April 2021 author

drawing number rev.
R9051-RLA-21-XX-DR-A-2309 A
region | originator | year | level | type | rcb | number