


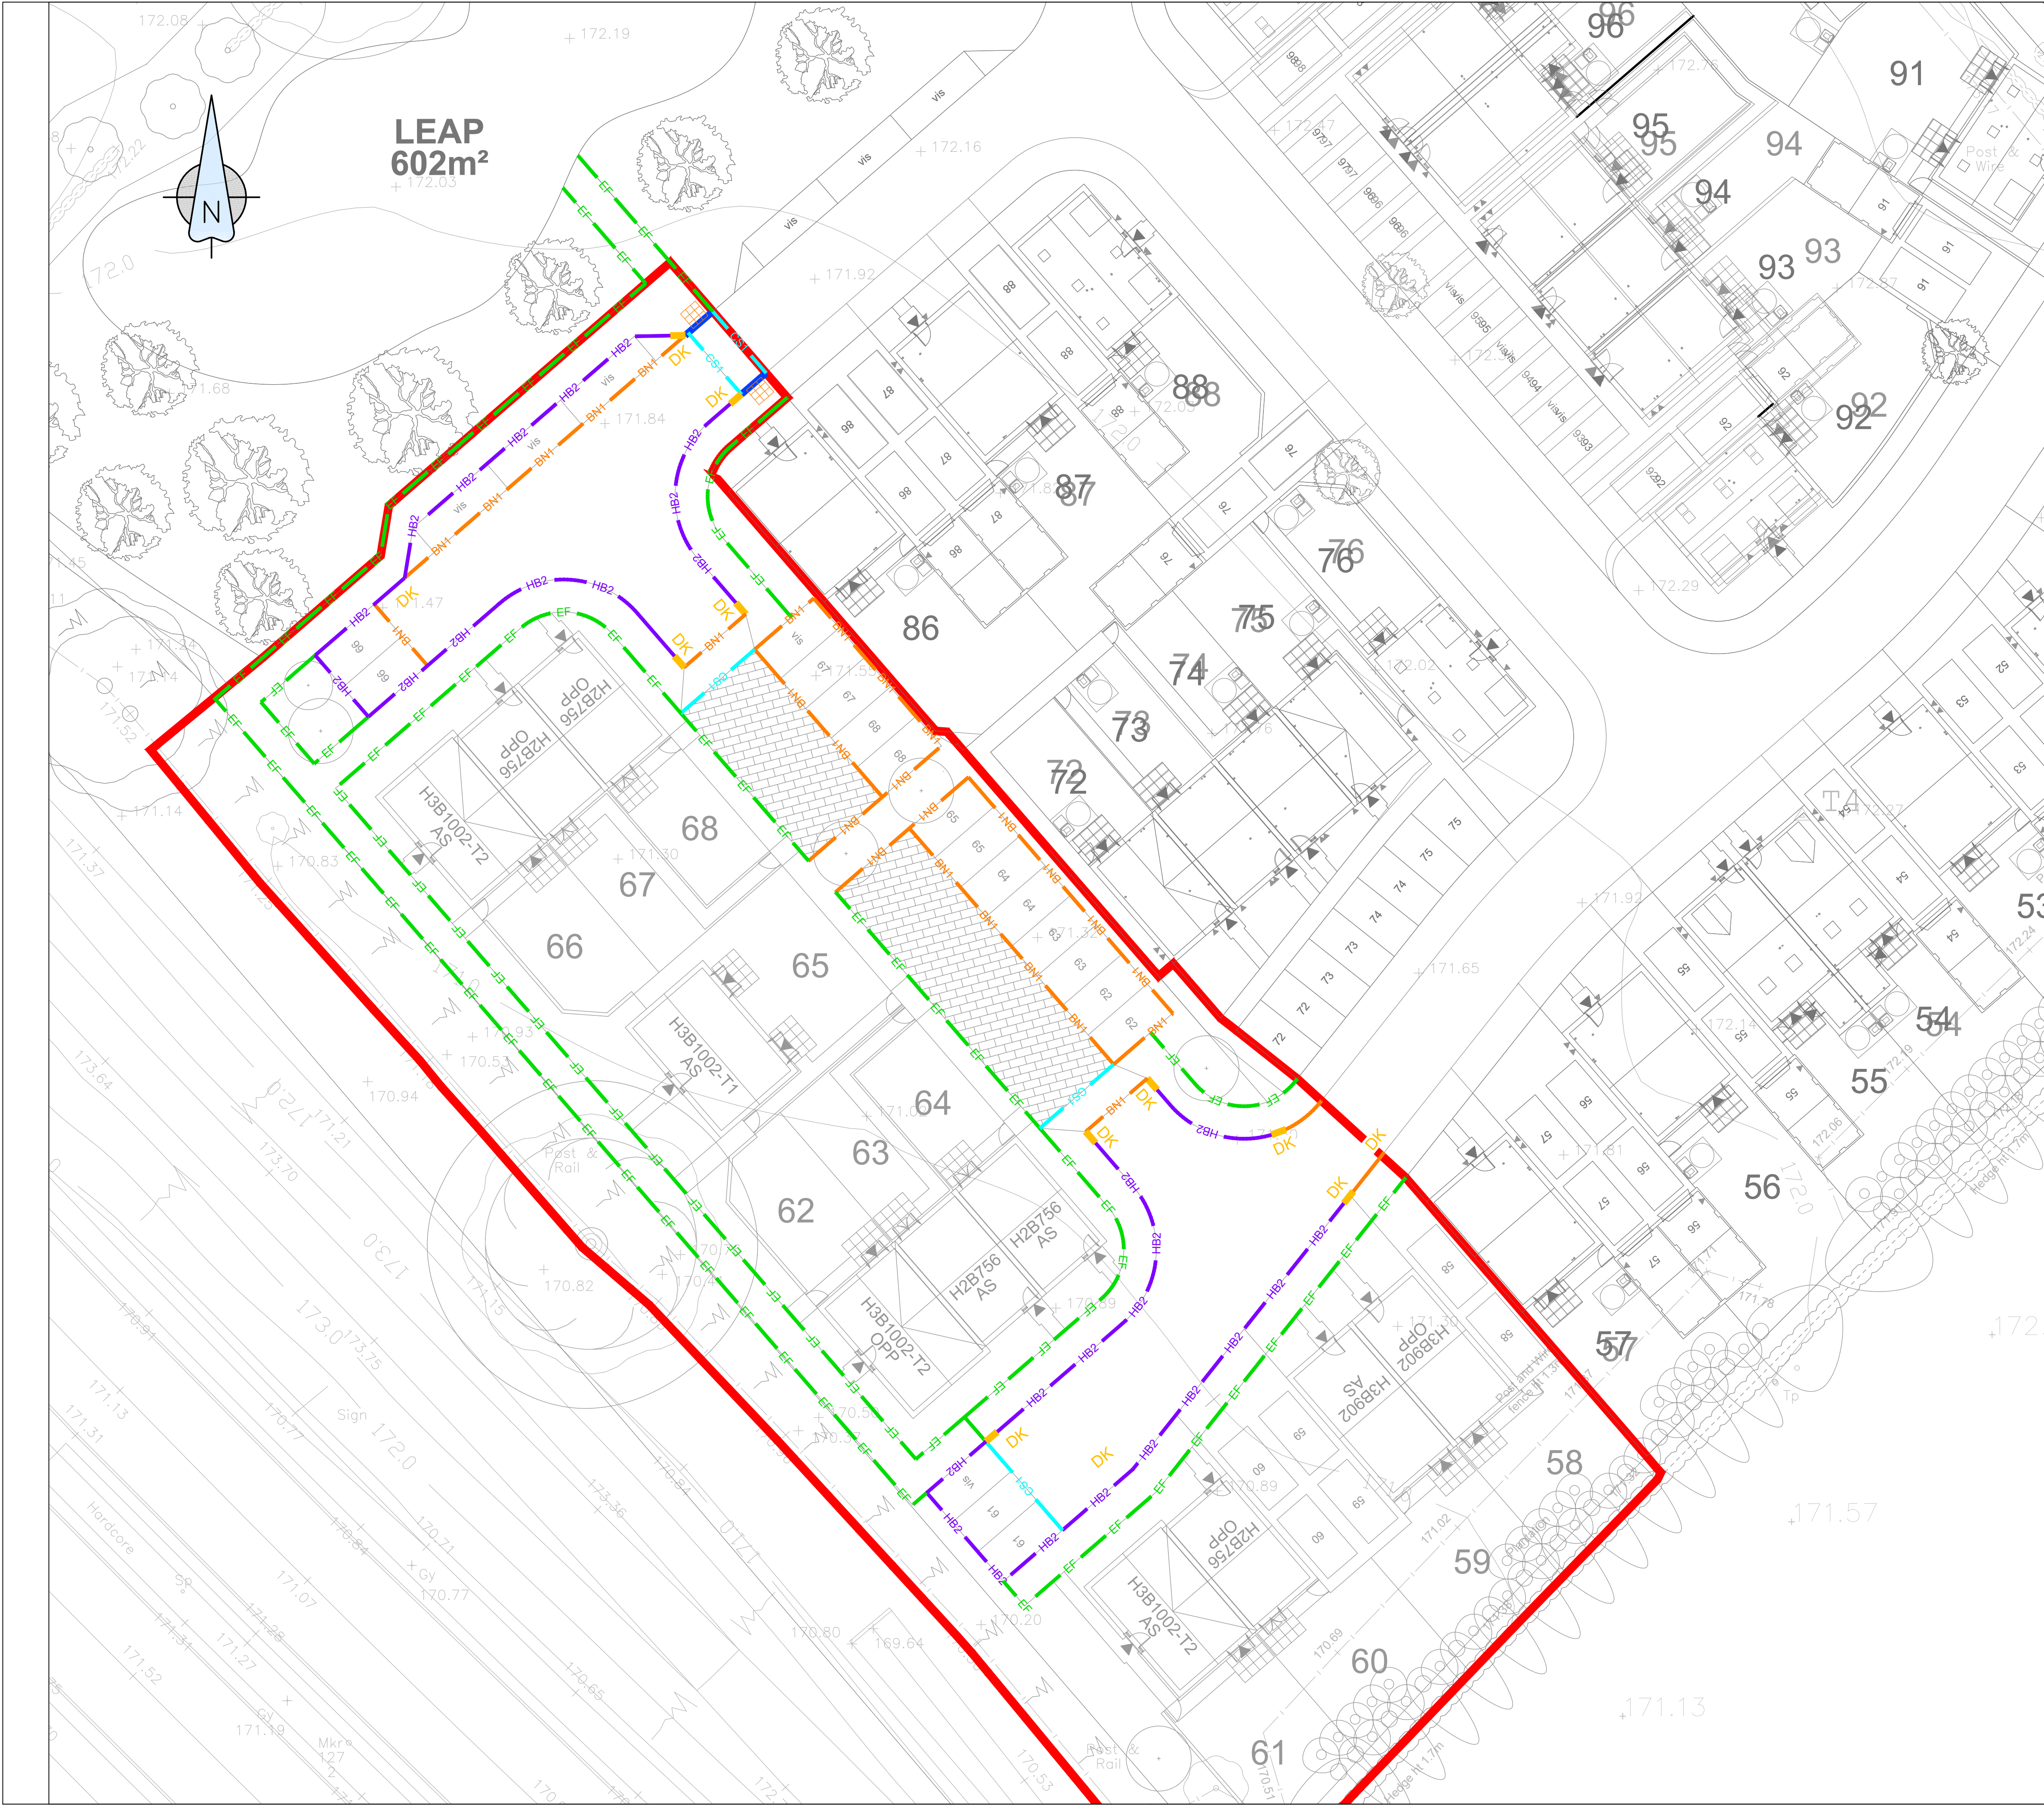

- KERBING KEY:**
- HB2** 125mm x 255mm HALF-BATTERED TYPE HB2 KERB.
 - EF** 50mm x 150mm TYPE EF FLAT-TOP EDGING KERB.
 - BN1** TYPE BN1 BULLNOSED KERB WITH 25mm FACE.
 - BN1** TYPE BN1 BULLNOSED KERB WITH 15mm FACE.
 - CS1** PROPOSED TYPE CS1 SQUARE CHANNEL KERB.
 - DK** 125mm x 255mm SINGLE TAPER DROP-KERB.
 - BN1** TYPE BN1 BULLNOSED KERB WITH 0-6mm FACE.

FOR CONSTRUCTION

B	27/08/2021	SITE LAYOUT UPDATED. PROPOSED FINISHES UNCHANGED.	K.M.	J.H.
A	05/08/2021	ISSUED FOR CONSTRUCTION.	J.H.	G.L.
—	13/05/2021	FIRST ISSUE.	J.H.	G.L.
Rev	Date	Description	By	Chkd

Revision Schedule

Project Title
BLYTHE BRIDGE, STOKE-ON-TRENT PHASE 1 RE-PLAN
Drawing Title
PROPOSED KERBING PLAN

R9051 - BML - 21 - XX - DR - C - 1103

Client Project # / Originator Ref / Creation year / Level / Info Type / Drawing #

Drawn by J.H. Checked by G.L. Project Engineer G.L.

Date	Scale @ A1	Project No.	Rev
MAY 2021	1 : 250	12629	B

BAYNHAM MEIKLE

Consulting Structural & Civil Engineers

8 Meadow Road, Edgbaston, Birmingham B17 8BU
Tel: 0121 434 4100 Fax: 0121 434 4073 Email: admin@bm-p.co.uk

BM