


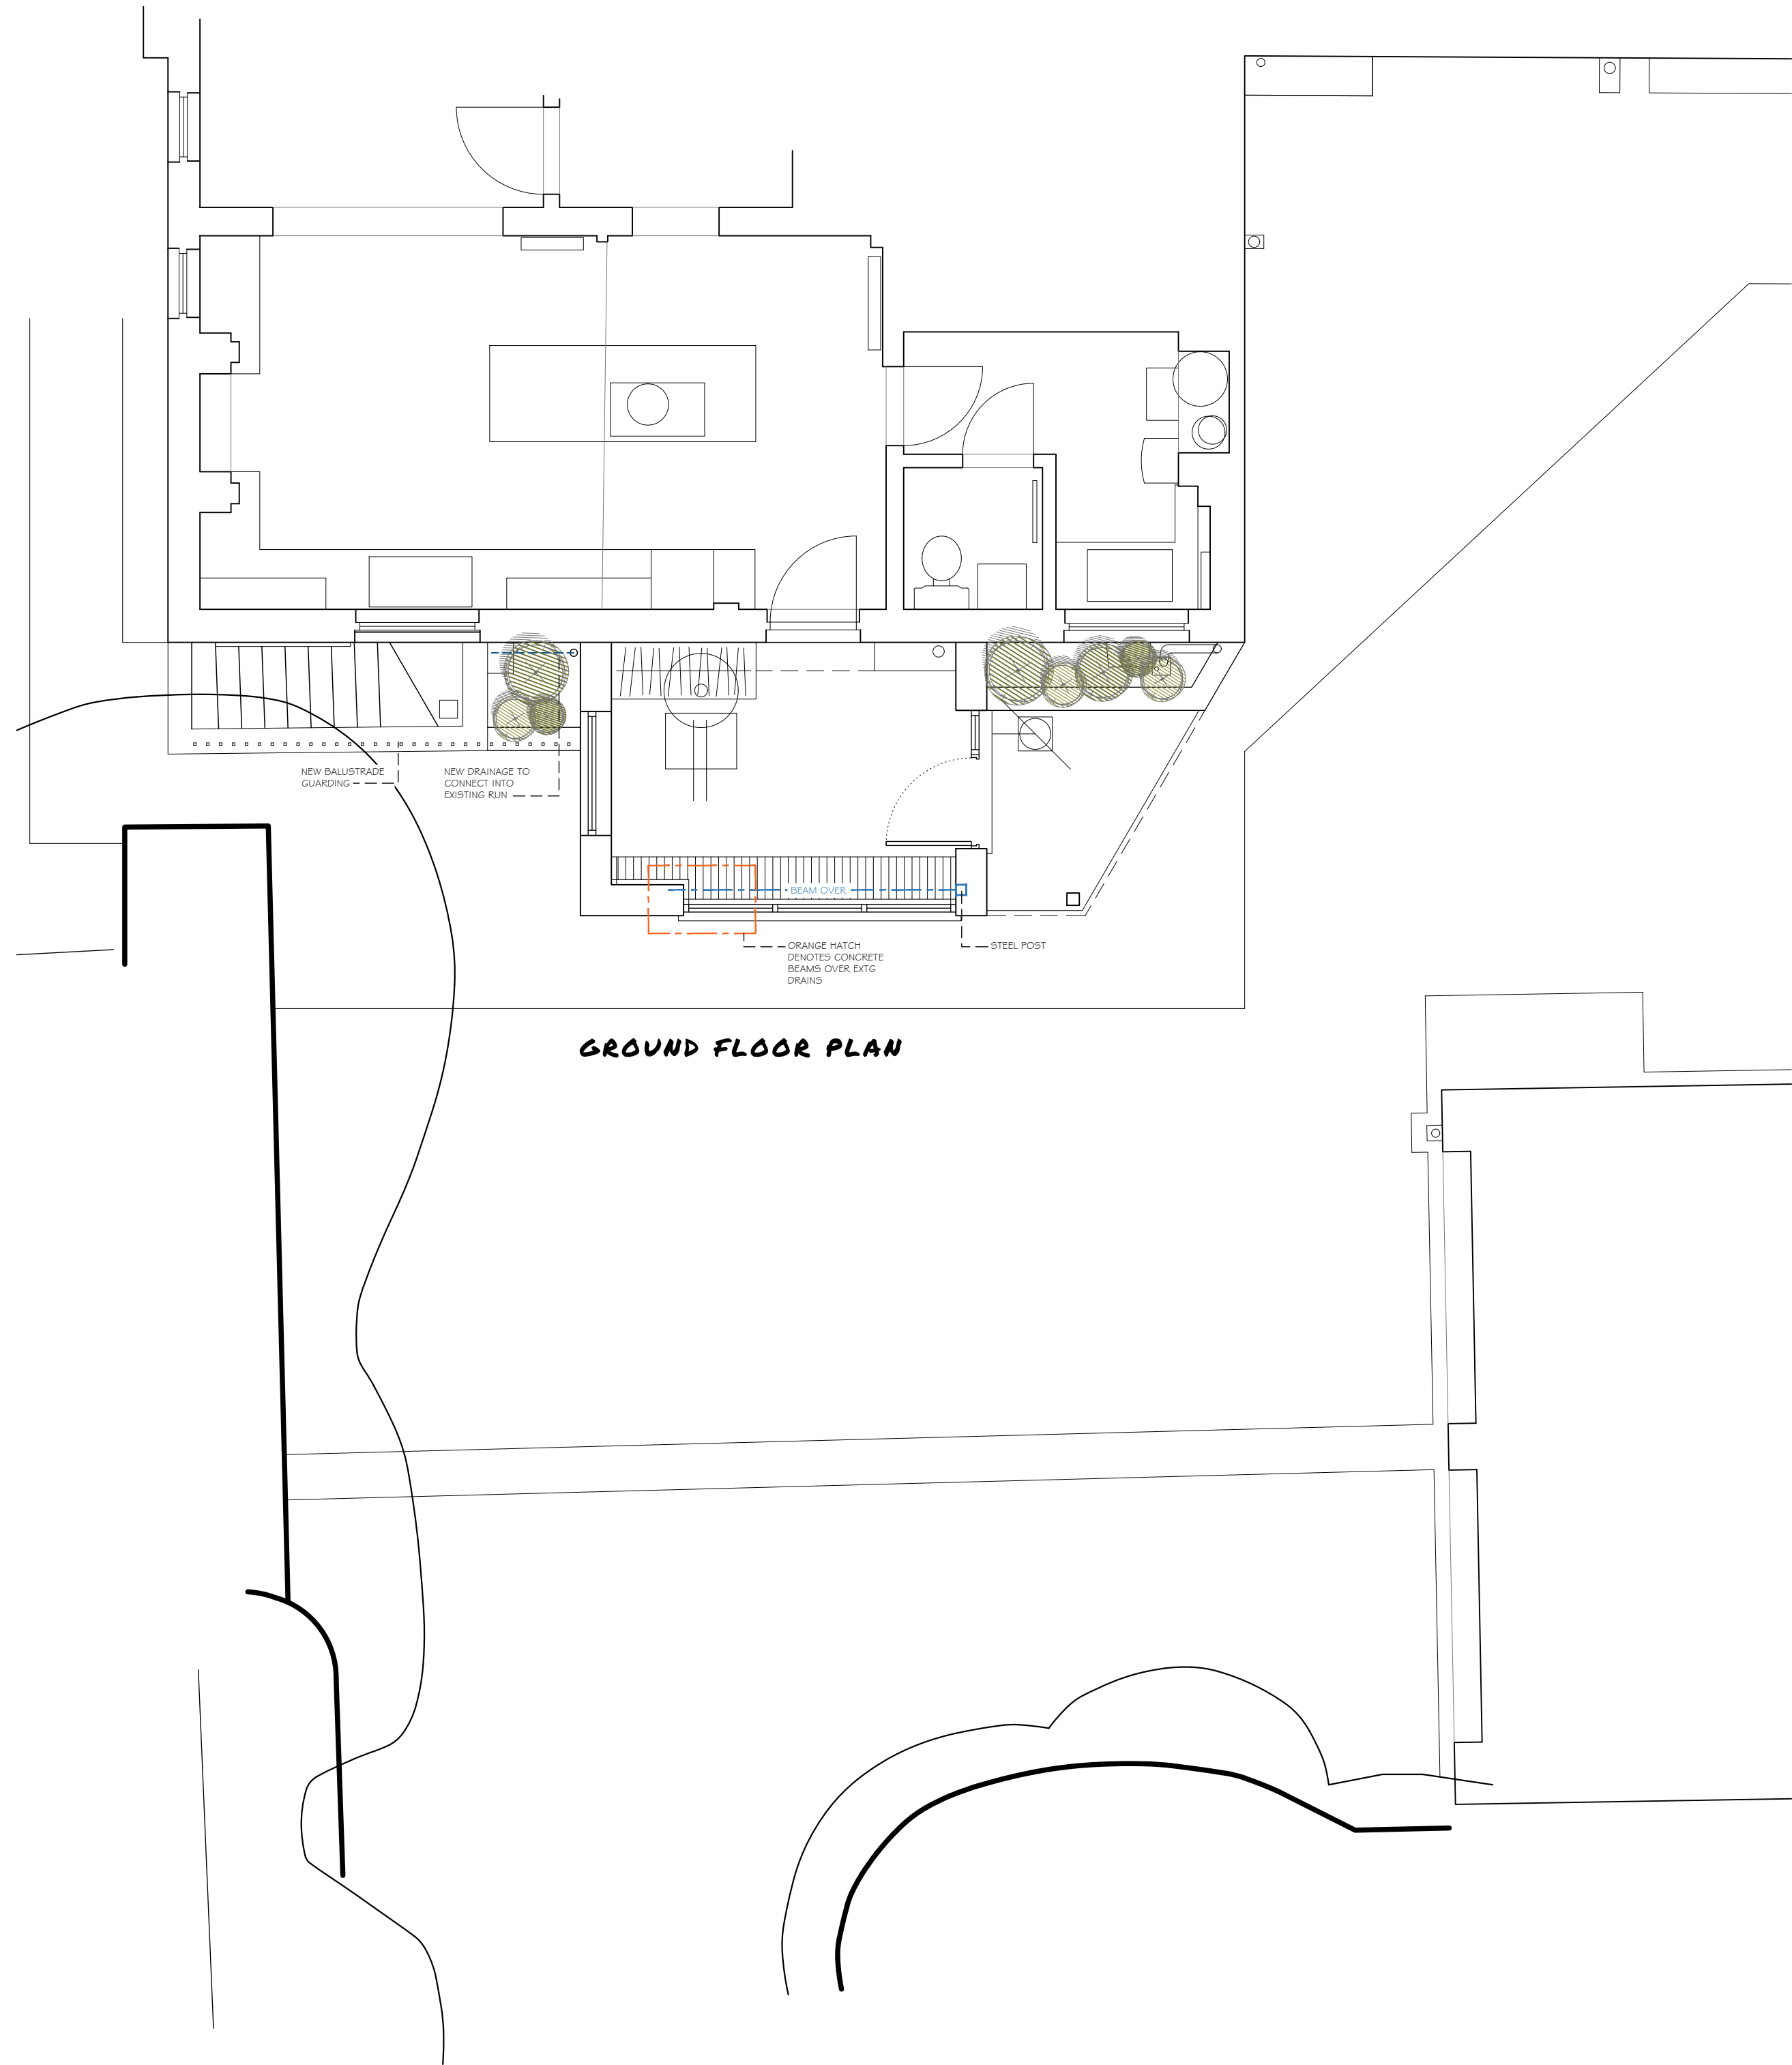

GROUND FLOOR PLAN



NORTH FACING ELEVATION



EAST FACING ELEVATION

WEST FACING ELEVATION