


# CONSERVATION ENTRANCE DOORS


## OPEN IN DOOR with FIXED SIDELIGHTS: Jamb/Mullion Section

07/01/2019 REVISION D

FILE: ED1-22SX

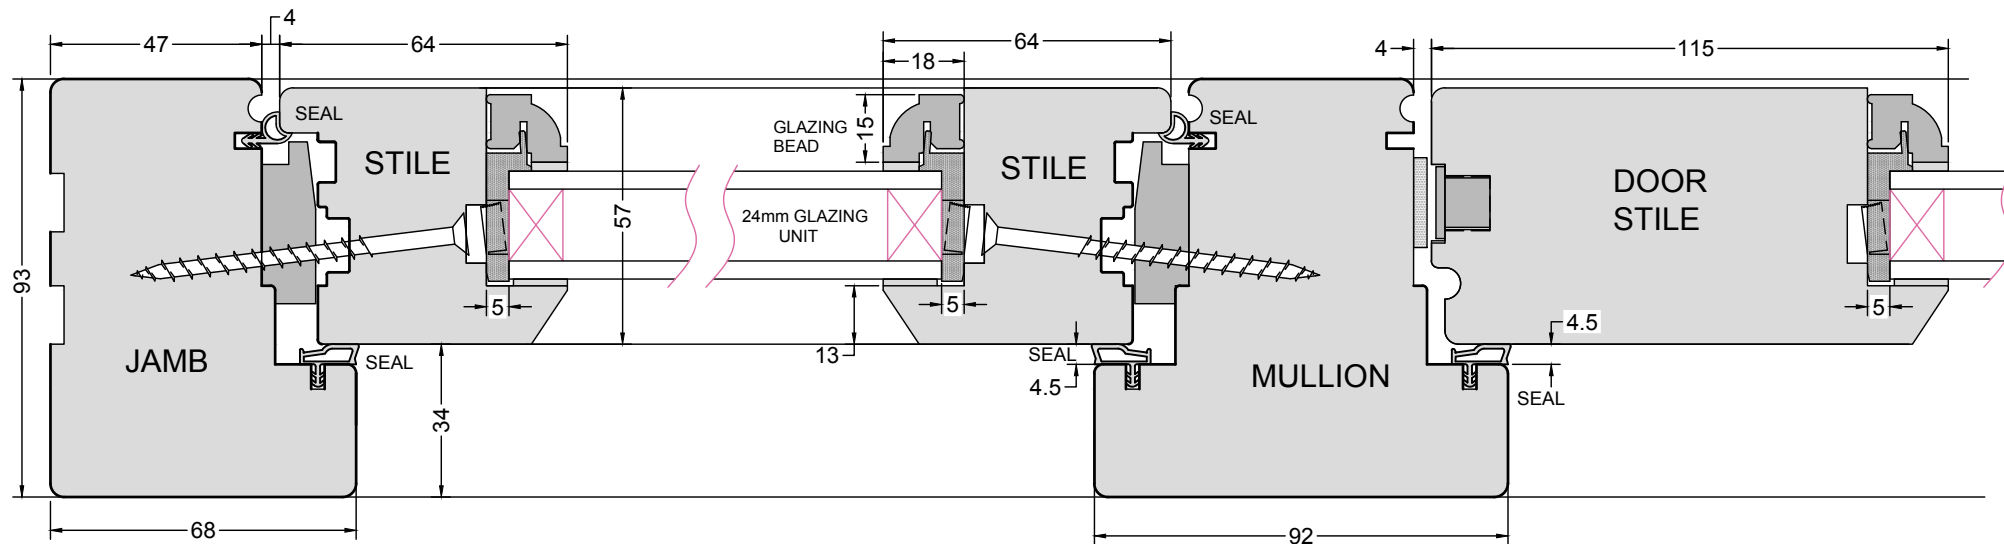

SECTION A-A

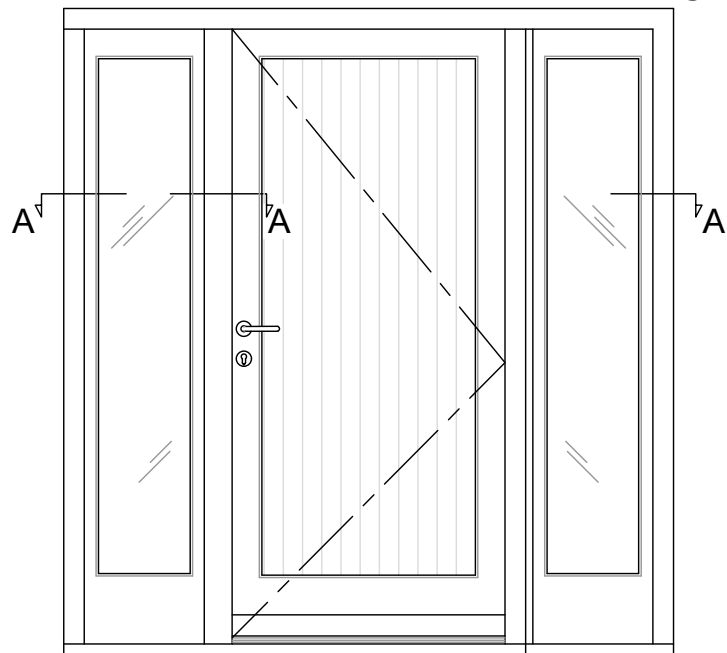

Ovolo profile bead shown,  
Also available with Lambs Tongue or Sq edge bead.

Door can be either left  
or right hand opening.

Sidelight Stiles can be 64mm,  
(as shown) 94mm or 115mm.

Glazing also available in 14mm and 4mm

**DUE TO PROGRESSIVE DEVELOPMENT  
MUMFORD & WOOD LIMITED RESERVE  
THE RIGHT TO MODIFY OR CHANGE  
SPECIFICATIONS WITHOUT PRIOR NOTICE**

THIS DRAWING & SPECIFICATIONS ARE THE PROPERTY OF MUMFORD & WOOD Ltd. THEY ARE ISSUED IN STRICT CONFIDENCE AND SHALL NOT BE REPRODUCED, COPIED OR USED AS THE BASIS FOR MANUFACTURING WITHOUT WRITTEN PERMISSION.



TOWER BUSINESS PARK,  
KELVEDON ROAD  
TIPTREE, ESSEX  
CO5 0LX  
Tel: 01621 818155 FAX: 01621 818175  
EMAIL: sales@mumfordwood.com  
WEB: www.mumfordwood.com