

General Notes:

1. The drawings, design and all information contained therein are the sole copyright of Norder Design Associates (NDA) and reproduction in any form is forbidden unless permission is obtained in writing.
2. This drawing is to be read in conjunction with all other relevant Architects, Engineers and specialists drawings, details and specifications.
3. Conflicting information shown on the NDA drawings or discrepancies between the information given by NDA and that provided by others must be referred to NDA before work proceeds.
4. Dimensions must not be scaled from this drawing, except by the Local Planning Authority for the planning process.
5. Dimensions marked 'dimension to be site checked' are subject to confirmation by site measurement before construction proceeds.
6. Subcontractor surveys, such as for the purposes of steelwork installation, take precedence over 'site dimensions' indicated on this drawing. All surveys should ensure an accurate fit of components.
7. Temporary works associated with the construction of the project shall be the responsibility of the Principal Contractor.
8. Where any temporary works or scaffolding are required the Principal Contractor shall appoint a competent and suitably experienced Temporary Works Coordinator (TWC). Refer to BS 5975 for guidance on temporary works and the role of a TWC.
9. Calculations and drawings of all Contractor designed structural items associated with NDA's design responsibilities shall be submitted to the Engineer for comment at least 10 days prior to manufacture. Any comments made by NDA do not absolve the Contractor of his design responsibilities.

P3	18.10.21	Updated for Planning. Entrance works no longer required.	KES	RDS
P2	26.07.21	PLANNING	KES	TD
P1	25.06.21	First Issue - For Comment.	KES	TD
REV	DATE	AMENDMENT	DRW	CHK
CLIENT				

CRODA

PROJECT

PF3 Building
Barnfield Road, Leek

DRAWING TITLE

Exit Works - Site Block Plan

Norder

Engineers. Architects. Innovators.



Beech Lawn, Green Lane, Belper, Derby DE56 1BY
Tel: 01773 824414
E-mail: enquiries@norder.co.uk

SCALE	SHEET SIZE	NDA REF
1 : 500	A1	8655

SUITABILITY

S2 - Information

DRAWING NO.	REV
8655-NDA-ZZ-XX-DR-A-1050	P3

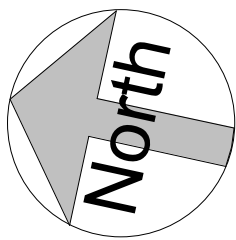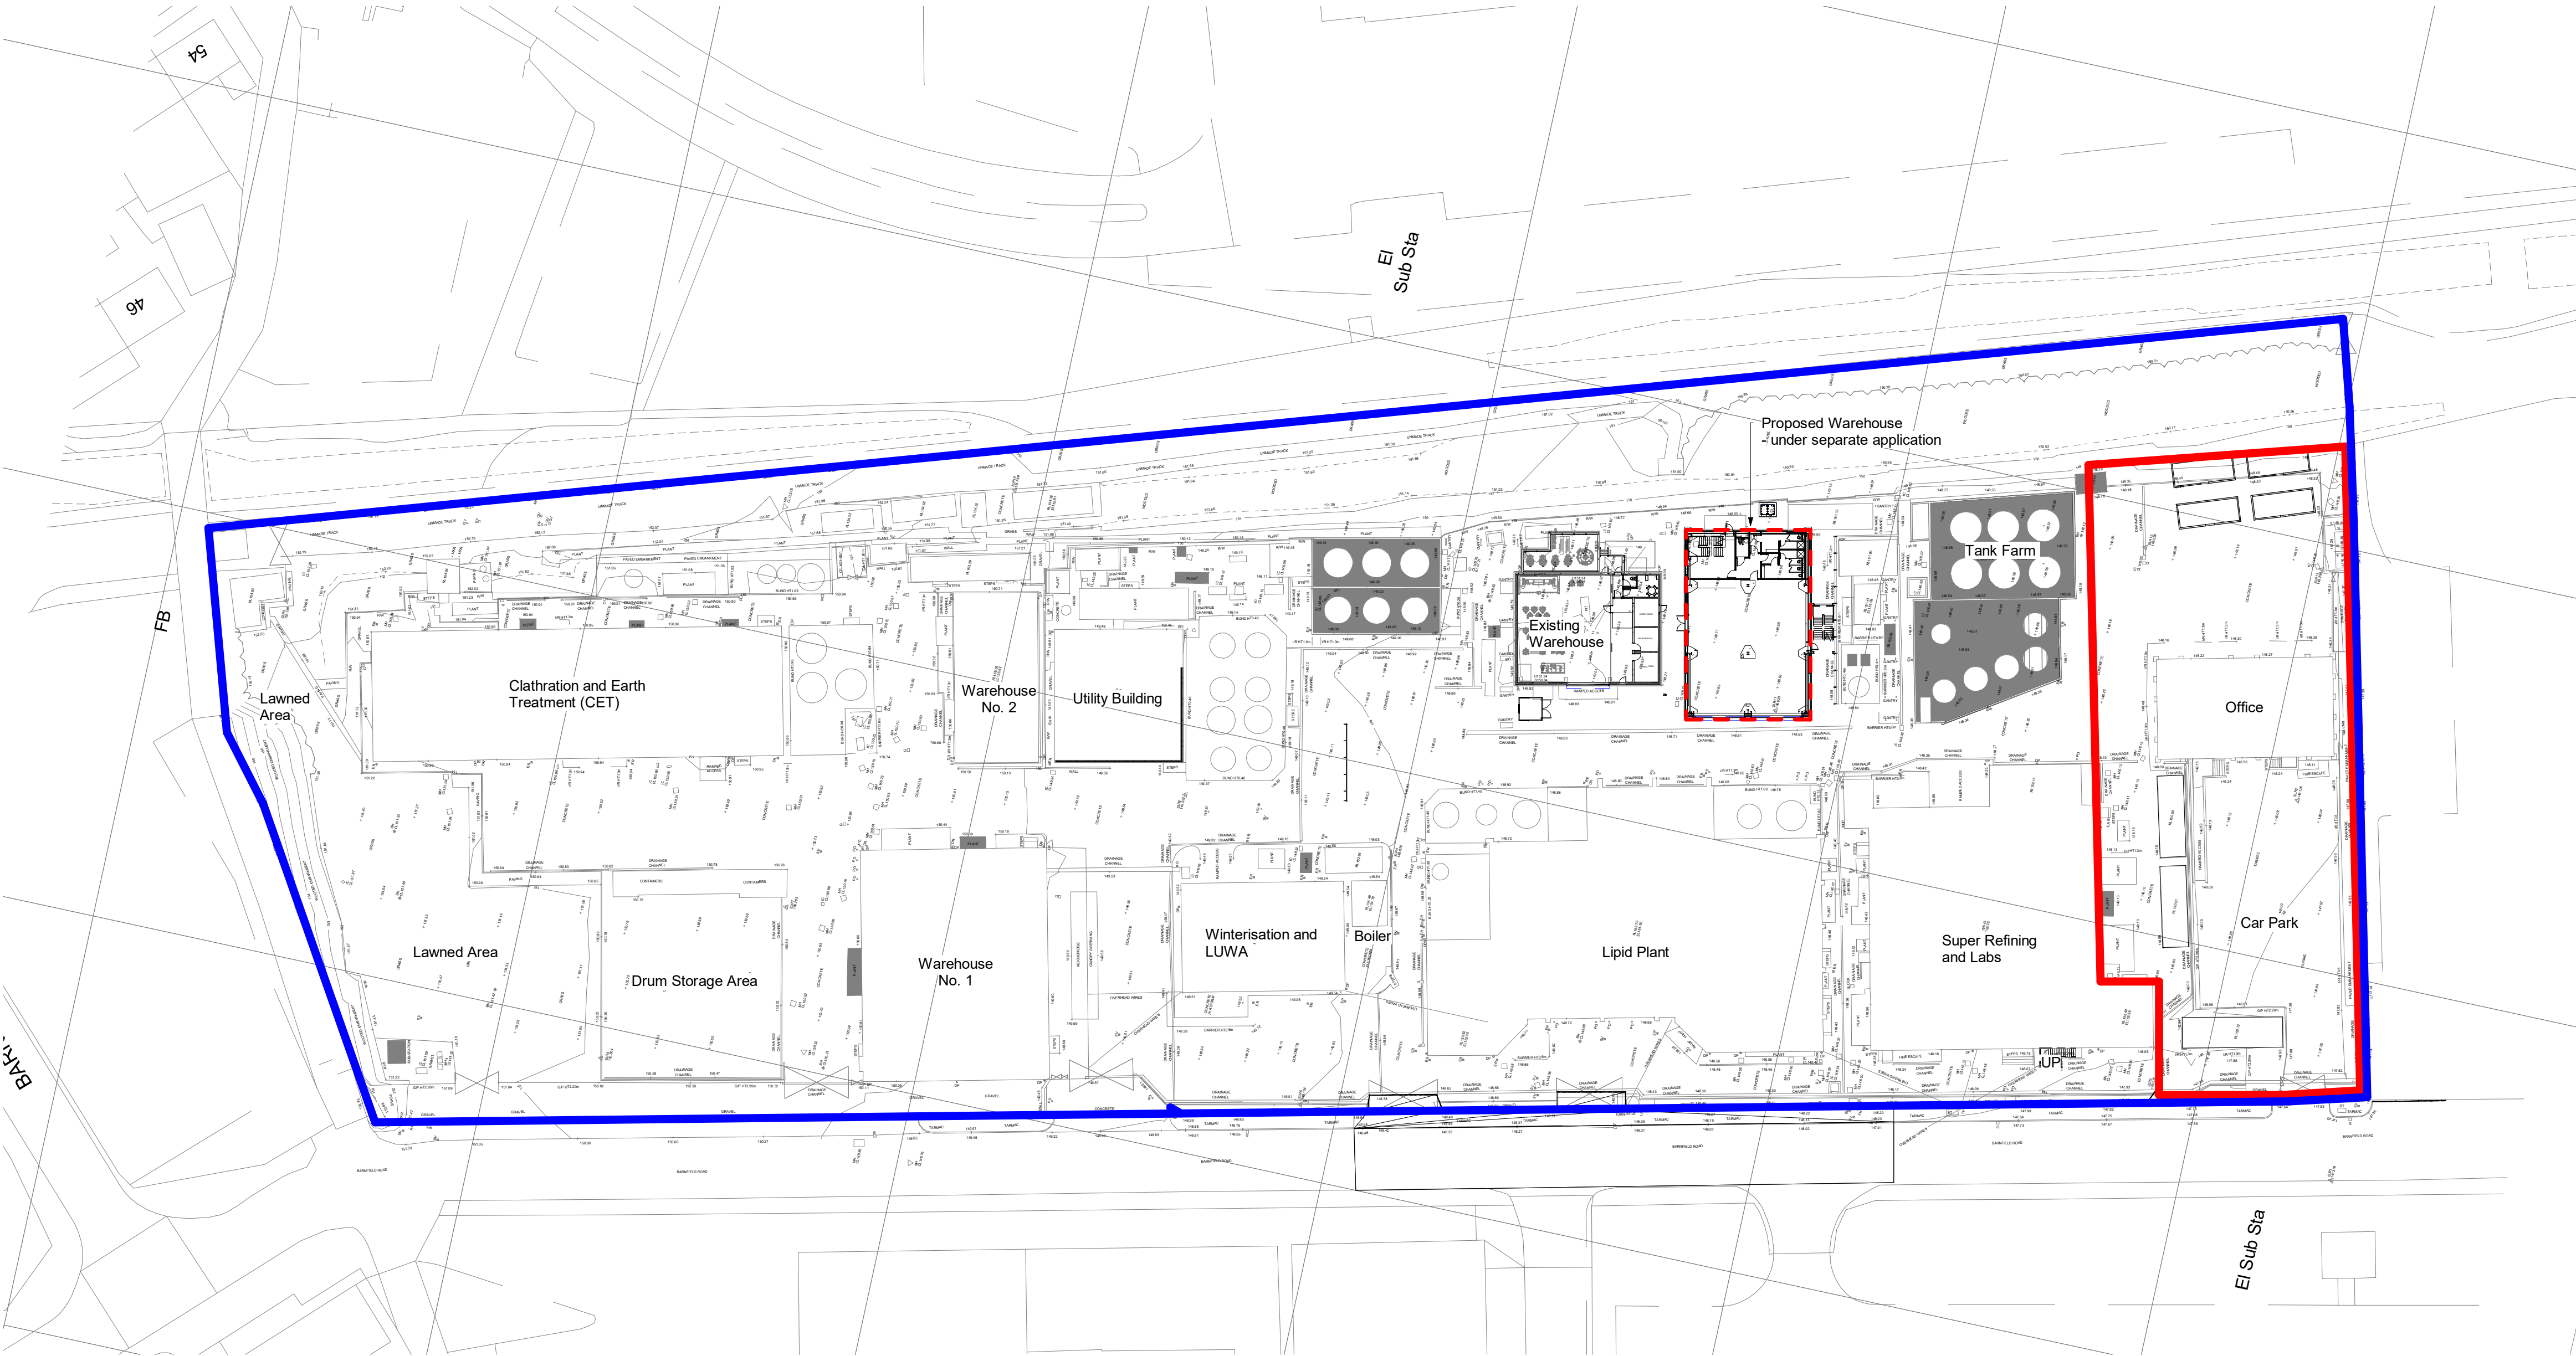

1
1 : 500

Site Block Plan - Exit Works