


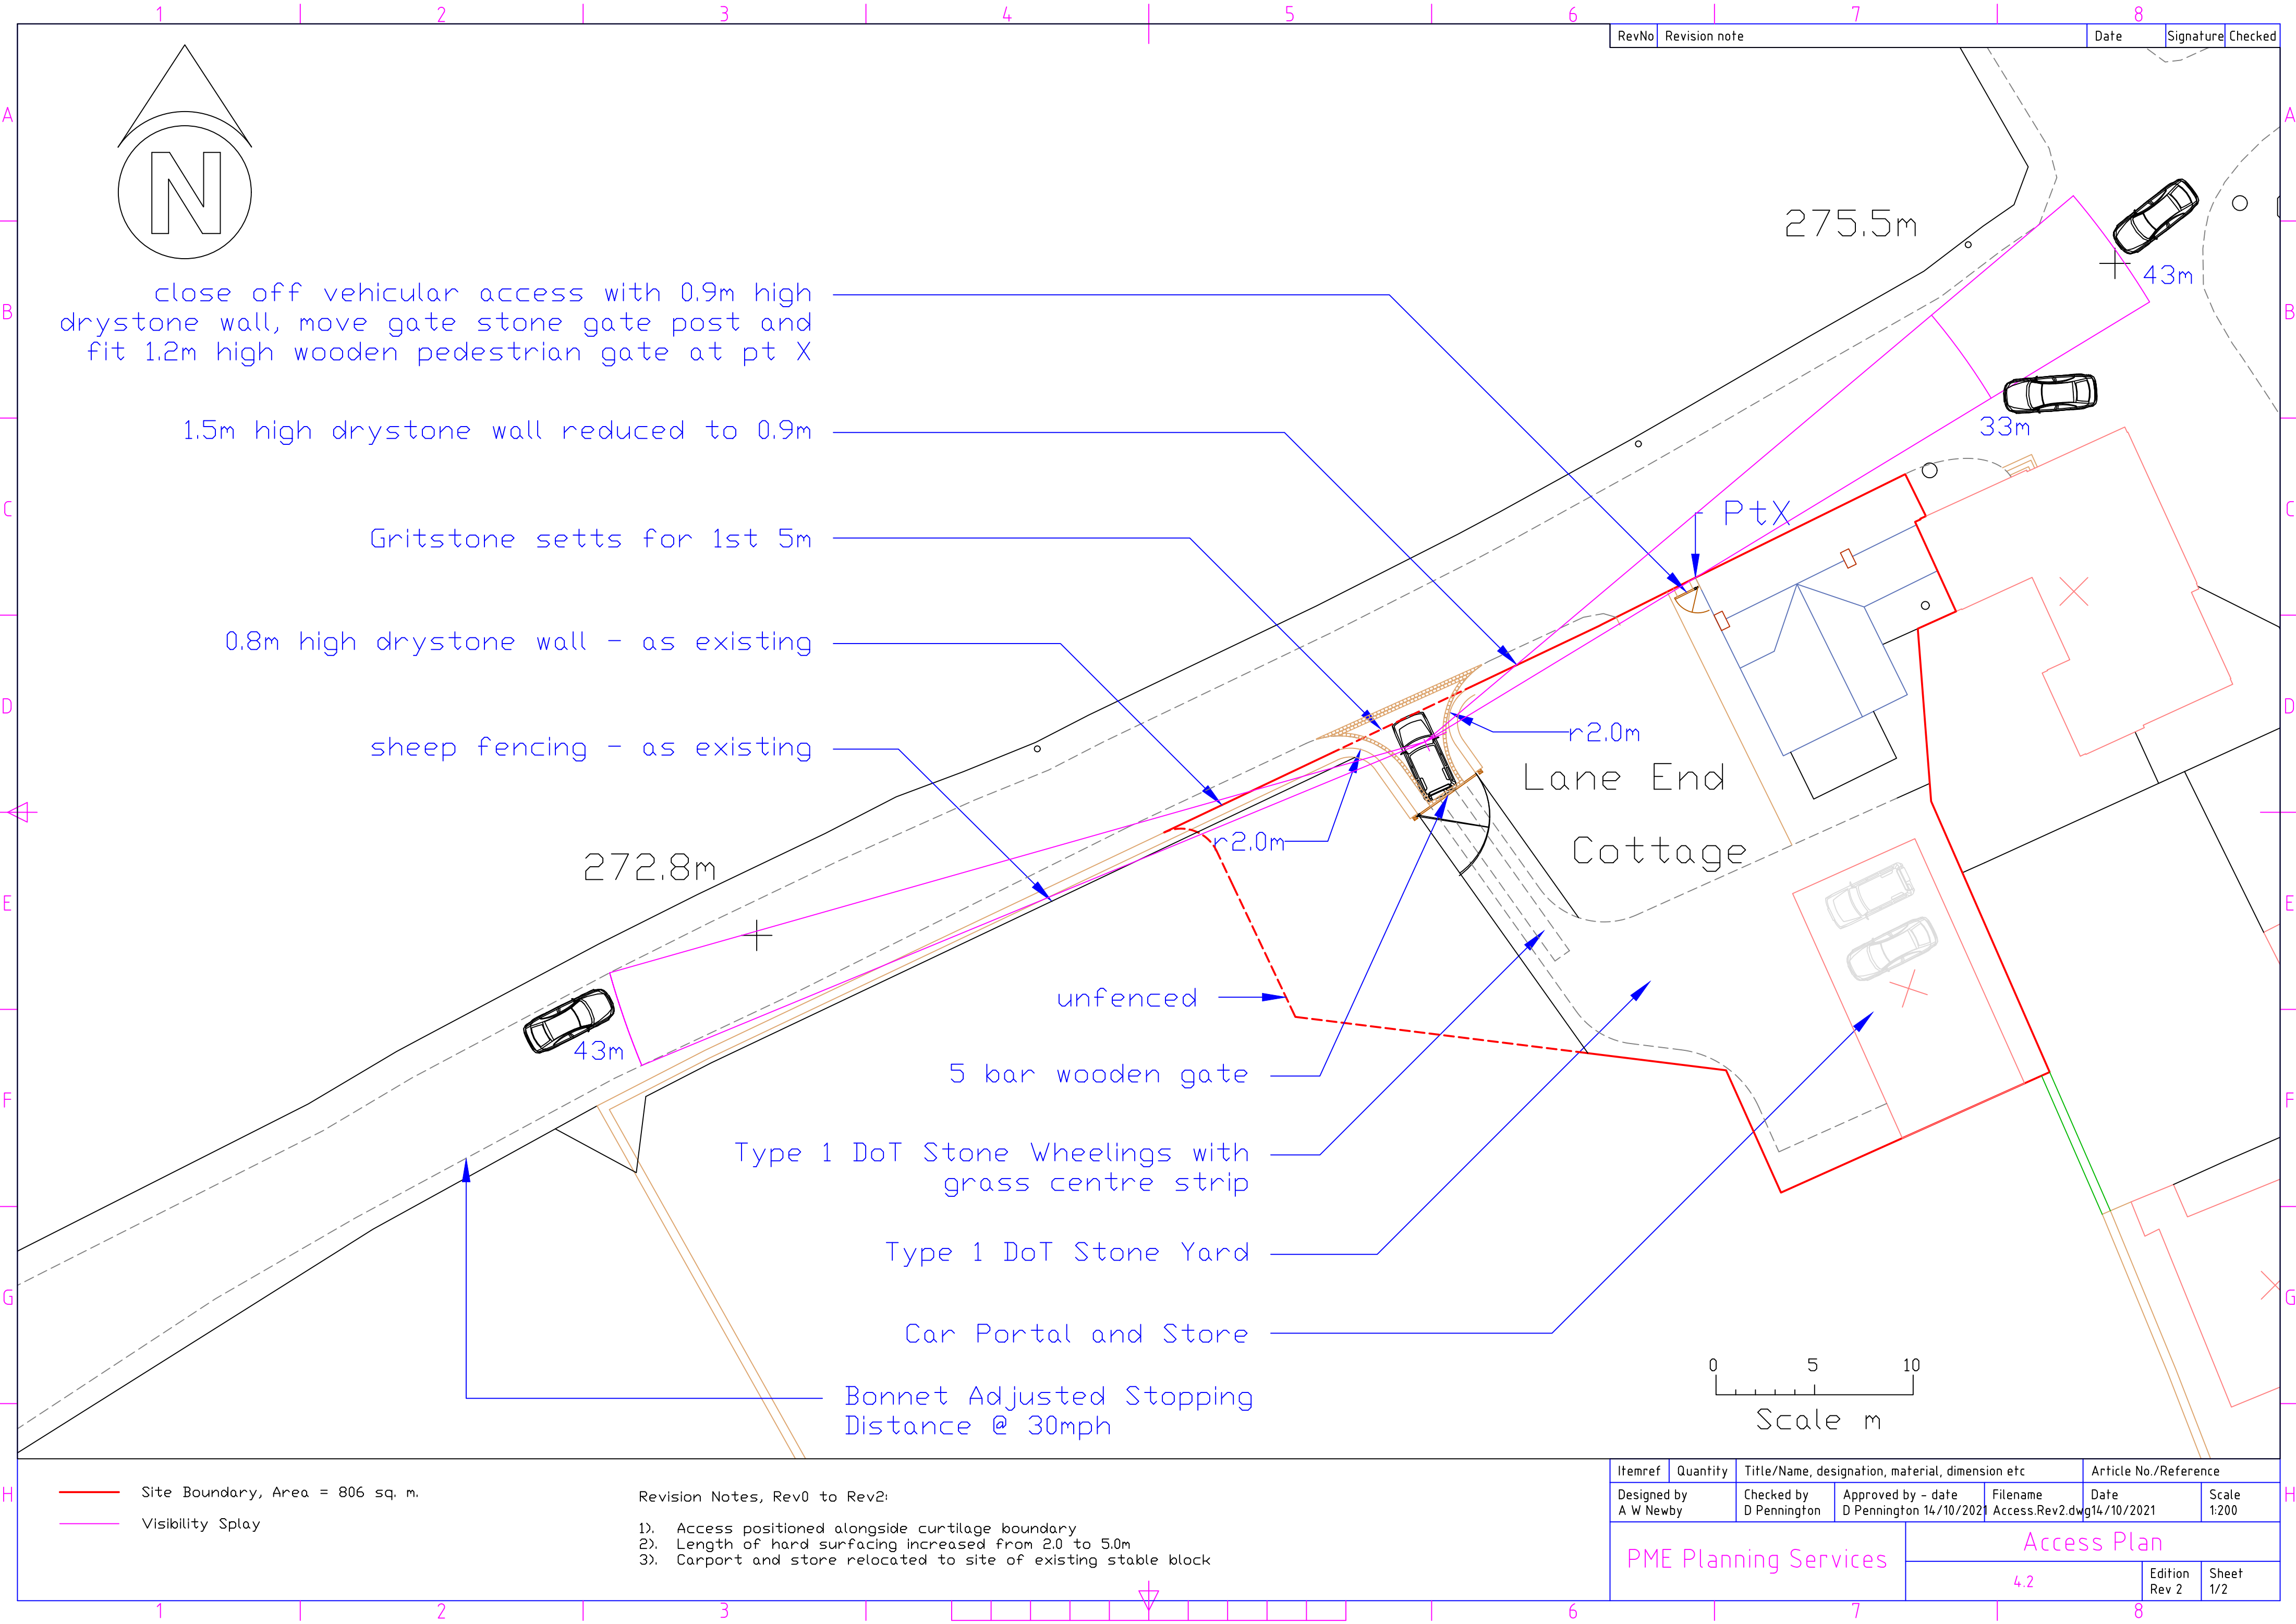

RevNo	Revision note	Date	Signature	Checked
-------	---------------	------	-----------	---------

close off vehicular access with 0.9m high drystone wall, move gate stone gate post and fit 1.2m high wooden pedestrian gate at pt X

1.5m high drystone wall reduced to 0.9m

Gritstone setts for 1st 5m

0.8m high drystone wall - as existing

sheep fencing - as existing

272.8m

43m

unfenced

5 bar wooden gate

Type 1 DoT Stone Wheelings with grass centre strip

Type 1 DoT Stone Yard

Car Portal and Store

Bonnet Adjusted Stopping Distance @ 30mph

275.5m

43m


33m

PtX

r2.0m

Lane End

Cottage

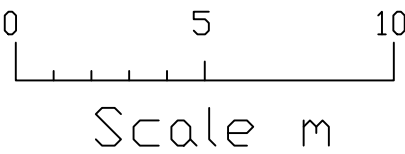

- Site Boundary, Area = 806 sq. m.
- Visibility Splay

Revision Notes, Rev0 to Rev2:

- Access positioned alongside curtilage boundary
- Length of hard surfacing increased from 2.0 to 5.0m
- Carport and store relocated to site of existing stable block

Itemref	Quantity	Title/Name, designation, material, dimension etc			Article No./Reference	
Designed by A W Newby	Checked by D Pennington	Approved by - date D Pennington 14/10/2021	Filename Access.Rev2.dwg	Date 14/10/2021	Scale 1:200	
PME Planning Services				Access Plan		
4.2				Edition Rev 2	Sheet 1/2	