


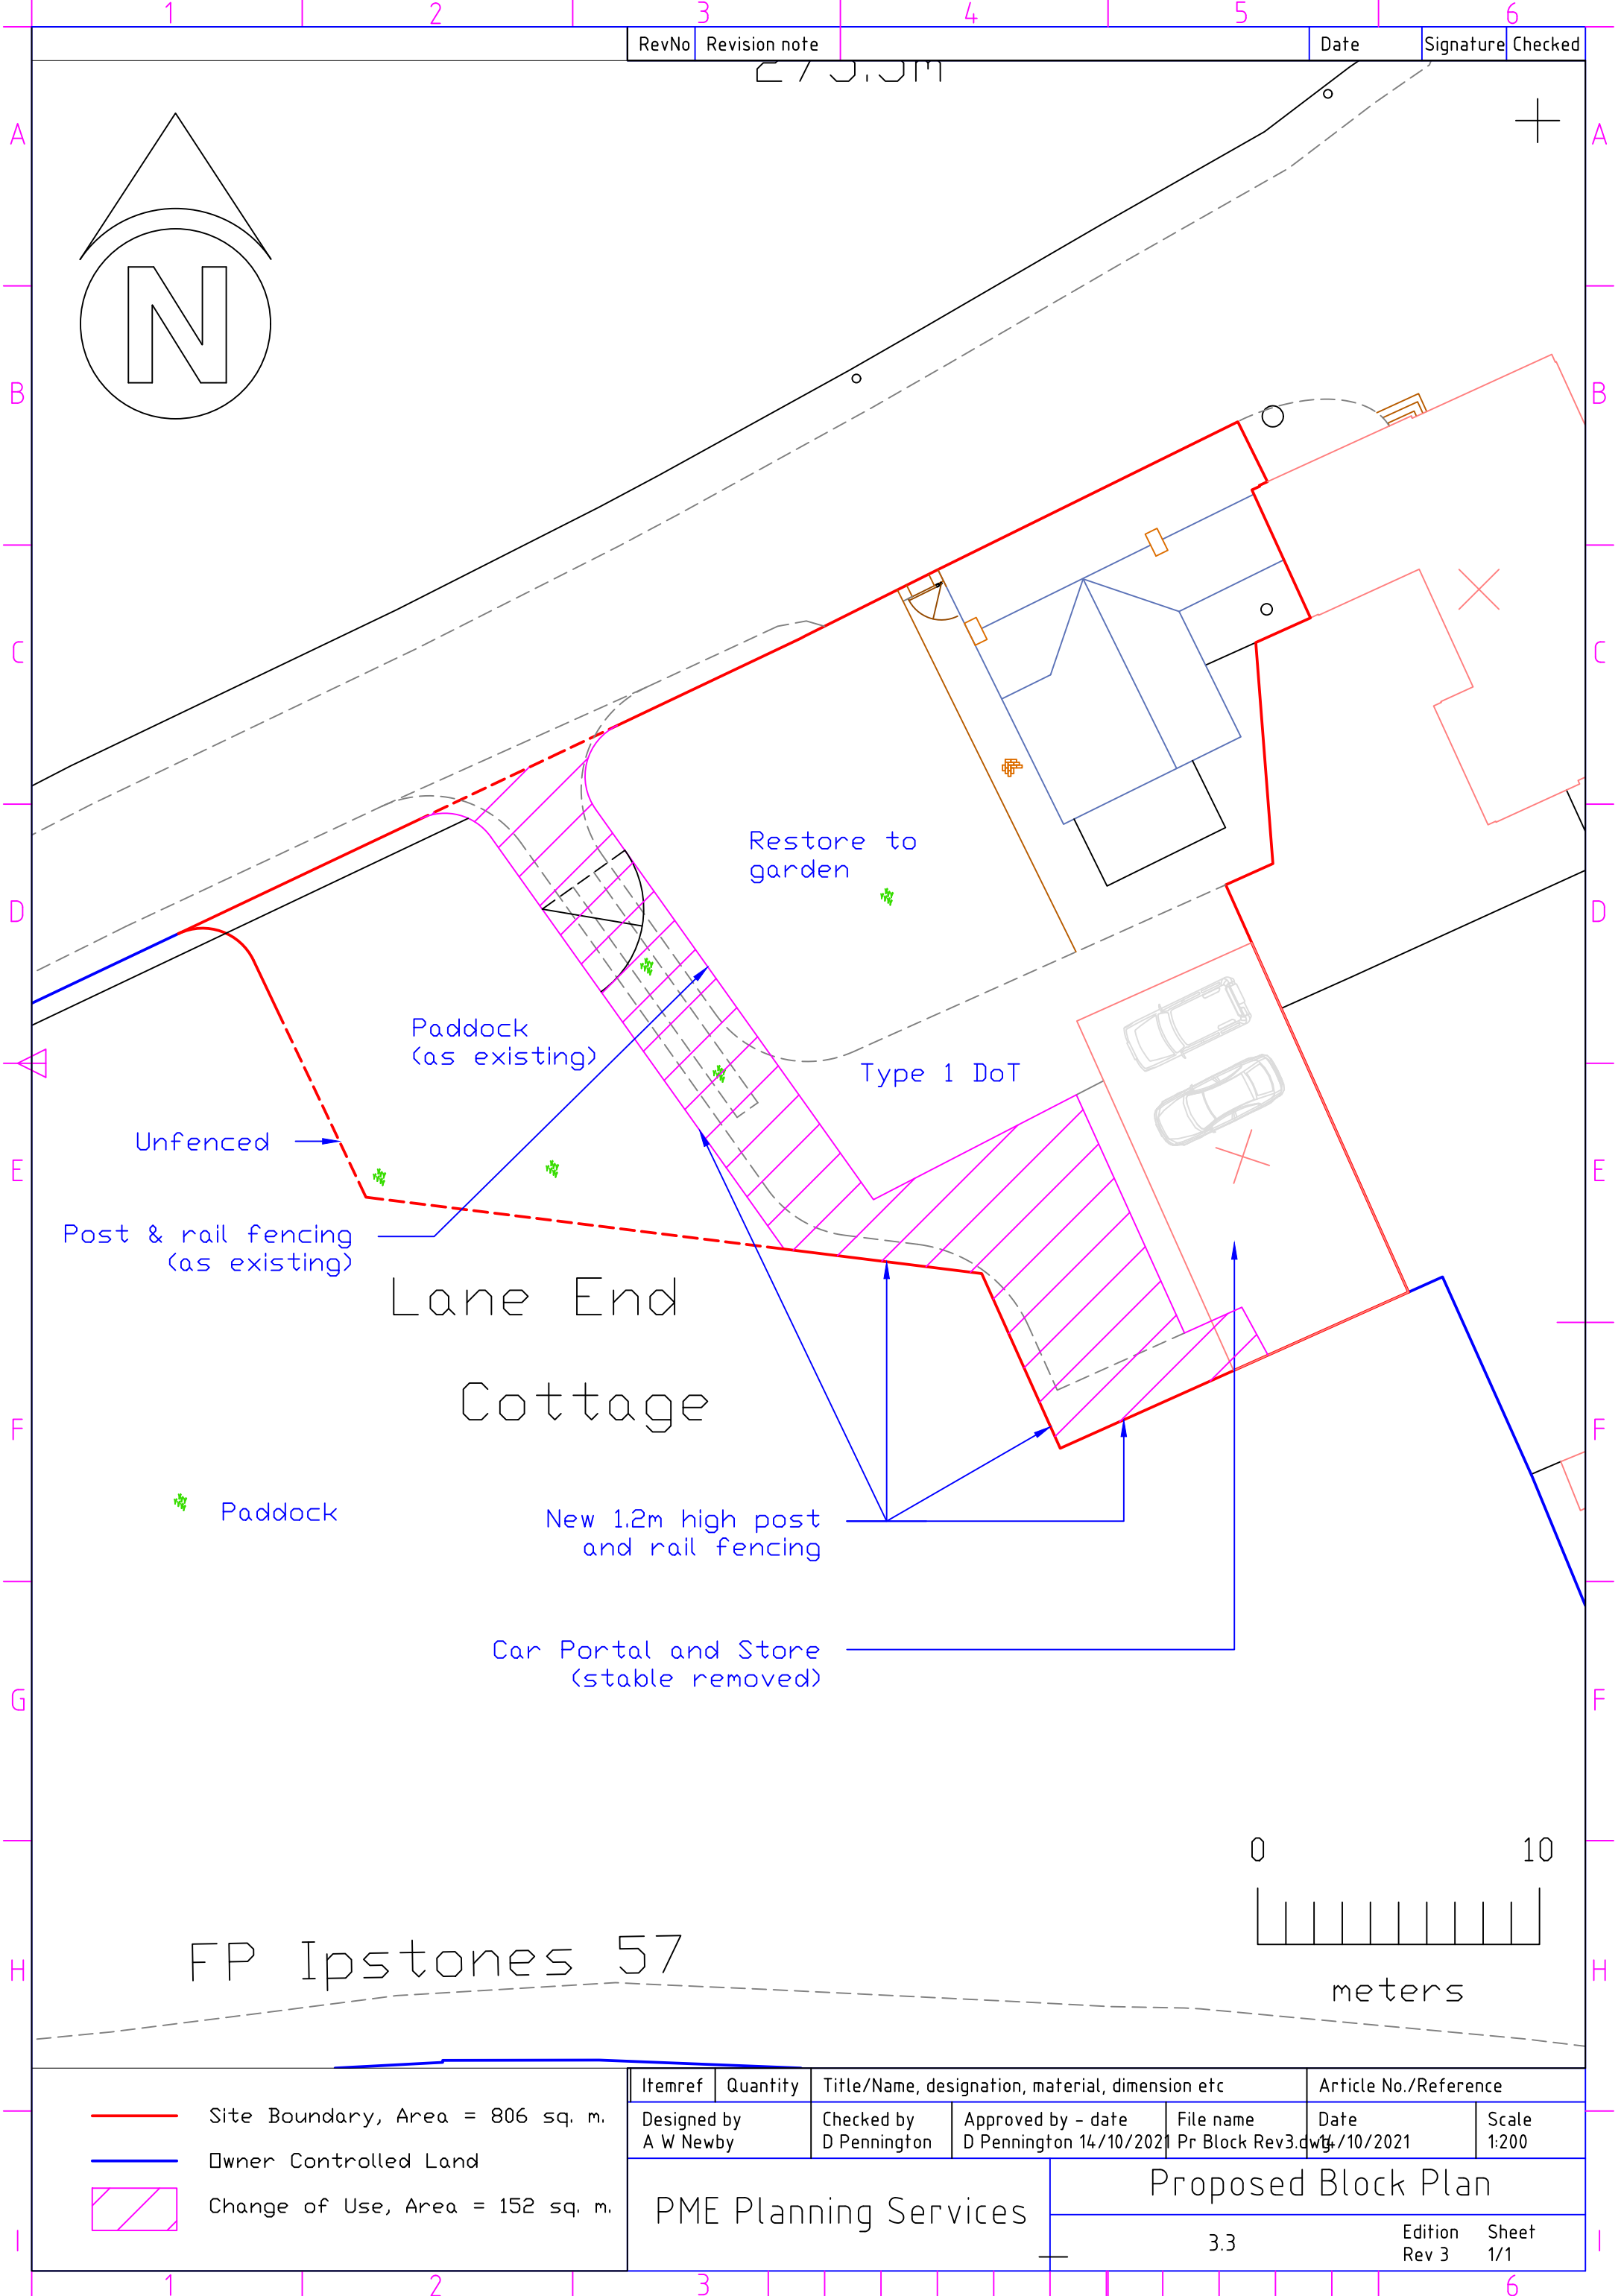

RevNo	Revision note	Date	Signature	Checked
-------	---------------	------	-----------	---------

27/5/21

FP Ipstones 57

- Site Boundary, Area = 806 sq. m.
- Owner Controlled Land
- Change of Use, Area = 152 sq. m.

Itemref	Quantity	Title/Name, designation, material, dimension etc			Article No./Reference		
Designed by A W Newby		Checked by D Pennington	Approved by - date D Pennington 14/10/2021	File name Pr Block Rev3.dwg	Date 14/10/2021	Scale 1:200	
PME Planning Services				Proposed Block Plan			
				3.3	Edition Rev 3	Sheet 1/1	