
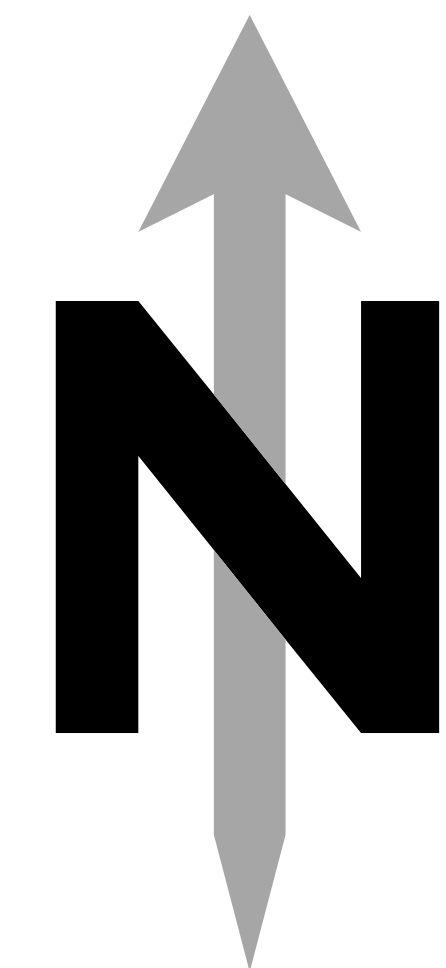


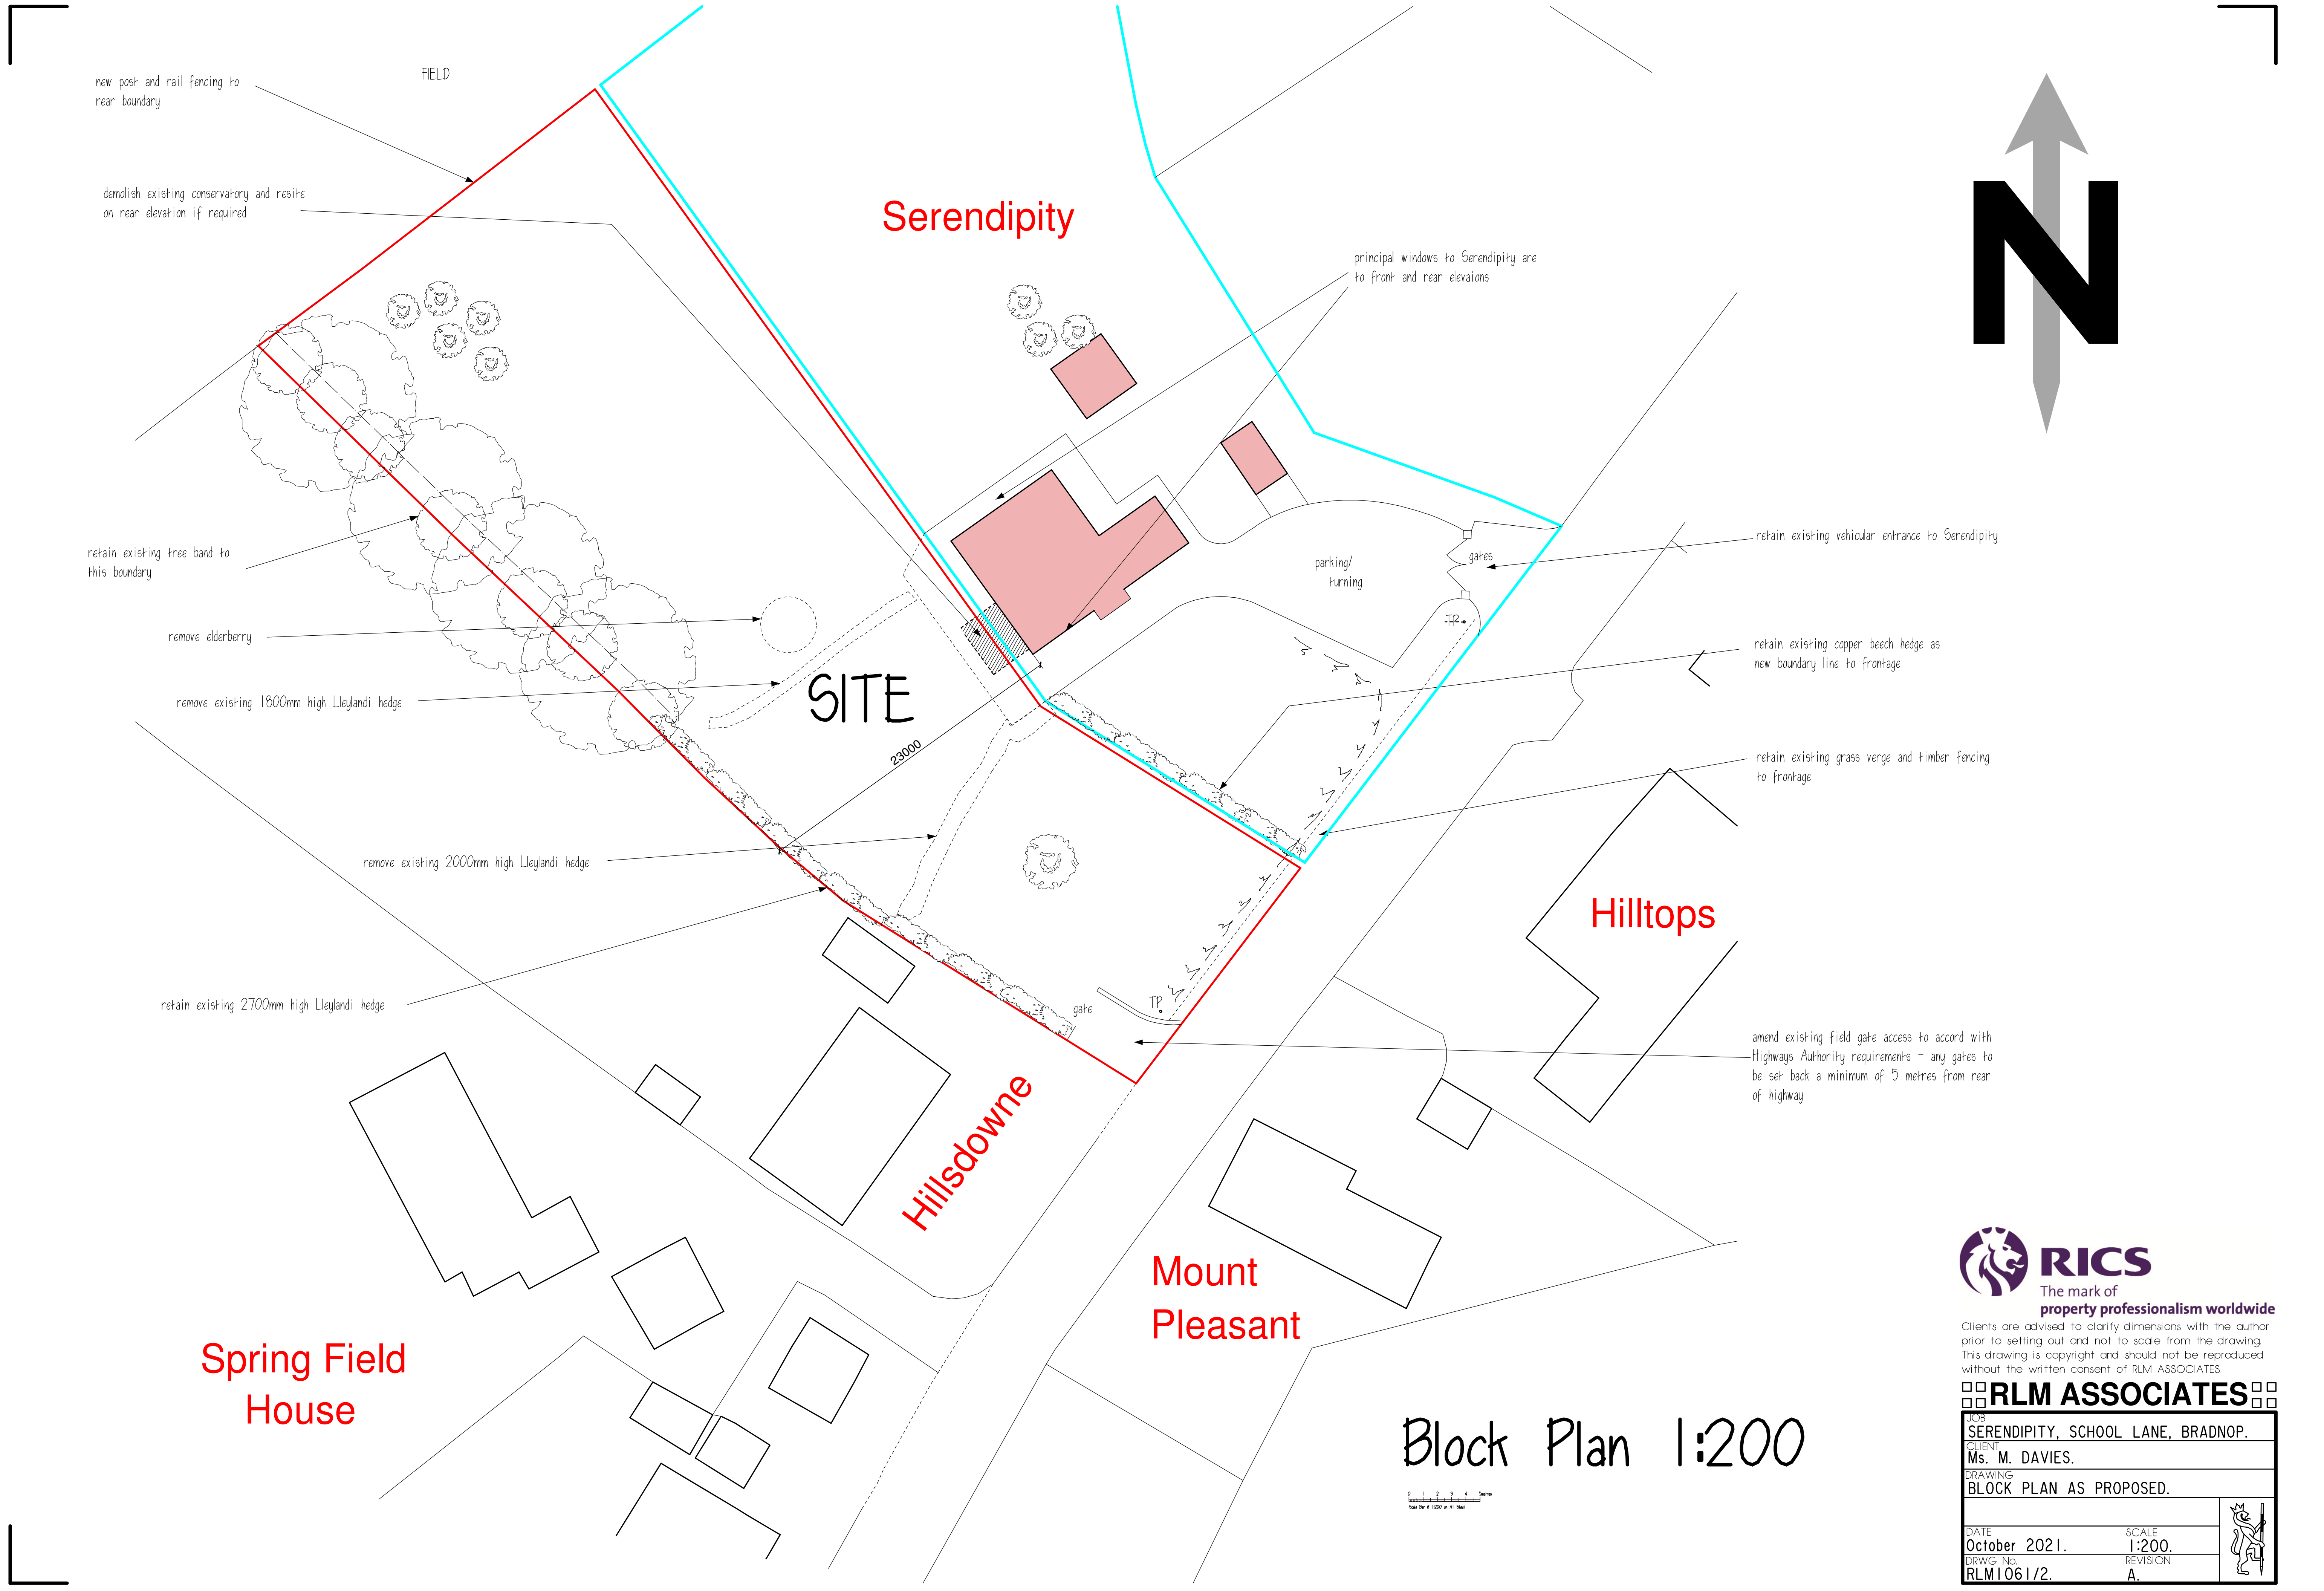

RICS
The mark of
property professionalism worldwide

Clients are advised to clarify dimensions with the author prior to setting out and not to scale from the drawing. This drawing is copyright and should not be reproduced without the written consent of RLM ASSOCIATES.

RLM ASSOCIATES

JOB
SERENDIPITY, SCHOOL LANE, BRADNAP.
CLIENT
Ms. M. DAVIES.
DRAWING
BLOCK PLAN AS PROPOSED.

DATE
October 2021.
DRWG. No.
RLM1061/2.

SCALE
1:200.
REVISION
A.



Block Plan 1:200

0 1 2 3 4 5 metres
Scale Bar 1:200 on A1 Sheet