

KEY

AG	ABOVE GROUND	MP	MILE POST
AR	ASSUMED ROUTE	MW	MONITORING WELL
AV	AIR VALVE (WATER SUPPLY)	ND	NO DEPTH (WEAK SIGNAL)
BEL	BELISHA BEACON	NP	NAME PLATE
BT	BRITISH TELECOM IC	NPV	NO PIPES VISIBLE
BD	BACK DROP	OSA	OUTSIDE SURVEY AREA
BL	BED LEVEL	P	POST
BO	BOLLARD	PB	POST BOX
BH	BOREHOLE	PP	PETROL PUMP
BLK	BLOCKED	PD	PIT DEPTH
BS	BUS STOP	PE	POLYETHYLENE
CAM	CAMERA	PF	PITCH FIBRE
CAT	CANTENARY LEVEL	PL	PIT LEVEL
C/B	CLOSED BOARD	PR	PIPE RISER
CC	CONTROL CABINET	P/R	POST & RAIL
CIP	CAST IRON PIPE	PVC	POLYVINYL CHLORIDE PIPE
CIPP	CABLE INLET POINT	P/W	POST & WIRE
CL	COVER LEVEL	PYL	ELECTRIC PYLON
COL	COLUMN	RE	RODDING EYE
CO	CONCRETE PIPE	RS	ROAD SIGN
CONC	CONCRETE	SAP	SAPLING
CP	CATCH PIT	SB	SIGN BOARD
CR	CABLE RISER	SHLT	SHELTER
CRL	CROWN LEVEL	SF	SOFFIT LEVEL
CATV	CABLE TELEVISION IC	SL	SILT LEVEL
DC	DRAINAGE CHANNEL	SM	SIGNALS MERGE
DP	DOWN PIPE	SP	SIGN POST
EIC	ELECTRIC IC	ST	STOP TAP
EG	EARTH GRID	StL	STRUCTURE TOP LEVEL
EP	ELECTRIC POLE	STU	STUMP
ER	EARTH ROD	SV	STOP VALVE
EOT	END OF TRACE	S/W	STONE WALL
FDL	FLOOD LIGHT	TAC	TACTILE PAVING
FH	FIRE HYDRANT	TCB	TELEPHONE CALL BOX
FL	FLOOR LEVEL	TIC	TELECOMS IC
FLD	FLOODED	TL	TRAFFIC LIGHT
FP	FLAG POLE	TM	TICKET MACHINE
GP	GAS PIPE	TOV	TOP OF VALVE
GL	GROUND LIGHT	TP	TELEGRAPH POLE
GY	GULLEY	TPT	TRIAL PIT
GV	GAS VALVE	TS	TRAFFIC SENSOR
GRL	GRILLE COVER	TT	TREE TRUNK
HR	HEAD OF RUN	UTL	UNABLE TO LIFT
H/R	HAND RAIL	UTS	UNABLE TO SURVEY
IC	INSPECTION COVER	UTT	UNABLE TO TRACE
IL	INVERT LEVEL	VC	VITRIFIED CLAY PIPE
I/R	IRON RAIL FENCE	VP	VENT PIPE
KO	KERB OUTLET	WB	WEIGH BRIDGE
JB	JUNCTION BOX	WL	WATER LEVEL
LDR	LADDER	WM	WATER METER
LP	LAMP POST	W/M	WIRE MESH FENCE
MH	MANHOLE	WO	WASH OUT
MKR	MARKER	X(#)	NUMBER OF DUCTS
		(#)E	NUMBER OF EMPTY DUCTS

STORM WATER DRAINAGE ROUTE	COMMS CABLE ROUTE
FOUL WATER DRAINAGE ROUTE	FIBRE OPTIC ROUTE
COMBINED DRAINAGE ROUTE	BRITISH TELECOM CABLE ROUTE
UNKNOWN SERVICE	GPR SIGNAL
HEATING PIPE ROUTE	TRAFFIC SIGNAL CABLE ROUTE
OIL PIPE ROUTE	ELECTRIC CABLE ROUTE
VENT PIPE ROUTE	EARTH WIRE ROUTE
DUCT	GAS PIPE ROUTE
SURVEY BOUNDARY	WATER PIPE ROUTE
(AR) ASSUMED GAS ROUTE	OVERHEAD BT CABLES
(TFR) TAKEN FROM RECORDS	OVERHEAD ELECTRIC CABLES
	0.60d DEPTH IN METRES.

NOTES

CENTER LINE OF SERVICES SHOW.
A REASONABLE SAFETY ZONE SHOULD BE ALLOWED AROUND EACH CENTER LINE OF THE SERVICES SHOWN.

MULTIPLE SERVICES OR LARGER SERVICES ARE SHOWN HATCHED. EXAMPLE:

ELECTRIC BAND

GPR ANOMALY

DRAIN LINES HAVE BEEN SHOWN WHERE POSSIBLE. NOT ALL CONNECTIONS HAVE BEEN ESTABLISHED DUE TO INSUFFICIENT INFORMATION.

ORIGIN, ORIENTATION & DATUM:
OS NATIONAL GRID (OSTN15) DERIVED FROM GPS

DISCLAIMER

Whilst every effort has been made to ensure that the information obtained by non-intrusive geophysical techniques is accurate, factors beyond our control can create situations where intrusive location techniques should be used. All results presented are based on a combination of non-destructive geophysical techniques, together with previous record drawings where available. Non-intrusive methods and the interpretation of the results they supply together with the variable tolerances in-built into the equipment by the manufacturers and certain types of ground conditions, can mitigate against total accuracy and therefore Rock Power Connections LTD cannot guarantee that all required features have been detected or detected in correct positions by the geophysical methods used. Wherever possible, some type of excavation such as trial holes is always highly recommended.

For utility detection, service pipes, valves, syphons, stub connections etc. are not detected but their presence should be anticipated.

Whilst every effort has been made to ensure accuracy, Rock Power Connections LTD cannot be held responsible for any missed underground feature that is not identified.

Please exercise due care and diligence when excavating.

REMEMBER - ALWAYS EXCAVATE WITH CARE

SHEET(1) SHEET(2) SHEET(3) SHEET(4)

#	DRAWING ISSUED	By	21/9/18	AO
No	INFORMATION	By	Date	Chkd

REVISIONS

ROCK SURVEYING
UNIT 5
BUCKHOLT BUSINESS CENTRE
BUCKHOLT DRIVE
WORCESTER
WR4 9ND
TEL. 01905456384
WWW.ROCKSURVEYING.CO.UK

CLIENT: WOOD PLC

LOCATION: SALTERS CLOSE WERRINGTON

DRAWING TITLE: TOPOGRAPHICAL SURVEY

CAD REFERENCE: 4817-#-SALTERS CLOSE-3D.dwg

SURVEYED BY: AO/JR | DRAWN BY: AO | CHECKED BY: JR

JOB No: 4817 | DATE: 11.09.2018

SCALE: 1:200 @ A0 | SHEET: 1 of 4

EUROPEAN GPR ASSOCIATION

©2018 COPYRIGHT OF ROCK POWER CONNECTIONS LTD



KEY

AG	ABOVE GROUND	MP	MILE POST
AR	ASSUMED ROUTE	MW	MONITORING WELL
AV	AIR VALVE (WATER SUPPLY)	ND	NO DEPTH (WEAK SIGNAL)
BEL	BELISHA BEACON	NP	NAME PLATE
BT	BRITISH TELECOM IC	NPV	NO PIPES VISIBLE
BD	BACK DROP	OSA	OUTSIDE SURVEY AREA
BL	BED LEVEL	P	POST
BO	BOLLARD	PB	POST BOX
BH	BOREHOLE	PP	PETROL PUMP
BLK	BLOCKED	PD	PIT DEPTH
BS	BUS STOP	PE	POLYETHYLENE
CAM	CAMERA	PF	PITCH FIBRE
CAT	CANTENARY LEVEL	PL	PIT LEVEL
C/B	CLOSED BOARD	PR	PIPE RISER
CC	CONTROL CABINET	P/R	POST & RAIL
CIP	CAST IRON PIPE	PVC	POLYVINYL CHLORIDE PIPE
CIPP	CABLE INLET POINT	P/W	POST & WIRE
CL	COVER LEVEL	PYL	ELECTRIC PYLON
COL	COLUMN	RE	RODDING EYE
CO	CONCRETE PIPE	RS	ROAD SIGN
CONC	CONCRETE	SAP	SAPLING
CP	CATCH PIT	SB	SIGN BOARD
CR	CABLE RISER	SHLT	SHELTER
CRL	CROWN LEVEL	SF	SOFFIT LEVEL
CATV	CABLE TELEVISION IC	SL	SILT LEVEL
DC	DRAINAGE CHANNEL	SM	SIGNALS MERGE
DP	DOWN PIPE	SP	SIGN POST
EIC	ELECTRIC IC	ST	STOP TAP
EG	EARTH GRID	StL	STRUCTURE TOP LEVEL
EP	ELECTRIC POLE	STU	STUMP
ER	EARTH ROD	SV	STOP VALVE
EOT	END OF TRACE	S/W	STONE WALL
FDL	FLOOD LIGHT	TAC	TACTILE PAVING
FH	FIRE HYDRANT	TCB	TELEPHONE CALL BOX
FL	FLOOR LEVEL	TIC	TELECOMS IC
FLD	FLOODED	TL	TRAFFIC LIGHT
FP	FLAG POLE	TM	TICKET MACHINE
GP	GAS PIPE	TOV	TOP OF VALVE
GL	GROUND LIGHT	TP	TELEGRAPH POLE
GY	GULLEY	TPT	TRIAL PIT
GV	GAS VALVE	TS	TRAFFIC SENSOR
GRL	GRILLE COVER	TT	TREE TRUNK
HR	HEAD OF RUN	UTL	UNABLE TO LIFT
H/R	HAND RAIL	UTS	UNABLE TO SURVEY
IC	INSPECTION COVER	UTT	UNABLE TO TRACE
IL	INVERT LEVEL	VC	VITRIFIED CLAY PIPE
I/R	IRON RAIL FENCE	VP	VENT PIPE
KO	KERB OUTLET	WB	WEIGH BRIDGE
JB	JUNCTION BOX	WL	WATER LEVEL
LDR	LADDER	WM	WATER METER
LP	LAMP POST	W/M	WIRE MESH FENCE
MH	MANHOLE	WO	WASH OUT
MKR	MARKER	X(#)	NUMBER OF DUCTS
		(#)E	NUMBER OF EMPTY DUCTS

STORM WATER DRAINAGE ROUTE	COMMS CABLE ROUTE
FOUL WATER DRAINAGE ROUTE	FIBRE OPTIC ROUTE
COMBINED DRAINAGE ROUTE	BRITISH TELECOM CABLE ROUTE
UNKNOWN SERVICE	GPR SIGNAL
HEATING PIPE ROUTE	TRAFFIC SIGNAL CABLE ROUTE
OIL PIPE ROUTE	ELECTRIC CABLE ROUTE
VENT PIPE ROUTE	EARTH WIRE ROUTE
DUCT	GAS PIPE ROUTE
SURVEY BOUNDARY	WATER PIPE ROUTE
(AR) ASSUMED GAS ROUTE	OVERHEAD BT CABLES
(TFR) TAKEN FROM RECORDS	OVERHEAD ELECTRIC CABLES
	0.60d DEPTH IN METRES.

NOTES

CENTER LINE OF SERVICES SHOW.
A REASONABLE SAFETY ZONE SHOULD BE ALLOWED AROUND EACH CENTER LINE OF THE SERVICES SHOWN.

MULTIPLE SERVICES OR LARGER SERVICES ARE SHOWN HATCHED. EXAMPLE:

ELECTRIC BAND

GPR ANOMALY

DRAIN LINES HAVE BEEN SHOWN WHERE POSSIBLE. NOT ALL CONNECTIONS HAVE BEEN ESTABLISHED DUE TO INSUFFICIENT INFORMATION.

ORIGIN, ORIENTATION & DATUM:
OS NATIONAL GRID (OSTN15) DERIVED FROM GPS

DISCLAIMER


Whilst every effort has been made to ensure that the information obtained by non-intrusive geophysical techniques is accurate, factors beyond our control can create situations where intrusive location techniques should be used. All results presented are based on a combination of non-destructive geophysical techniques, together with previous record drawings where available. Non-intrusive methods and the interpretation of the results they supply together with the variable tolerances in-built into the equipment by the manufacturers and certain types of ground conditions, can mitigate against total accuracy and therefore Rock Power Connections LTD cannot guarantee that all required features have been detected or detected in correct positions by the geophysical methods used. Wherever possible, some type of excavation such as trial holes is always highly recommended.

For utility detection, service pipes, valves, syphons, stub connections etc. are not detected but their presence should be anticipated.

Whilst every effort has been made to ensure accuracy, Rock Power Connections LTD cannot be held responsible for any missed underground feature that is not identified.

Please exercise due care and diligence when excavating.

REMEMBER - ALWAYS EXCAVATE WITH CARE

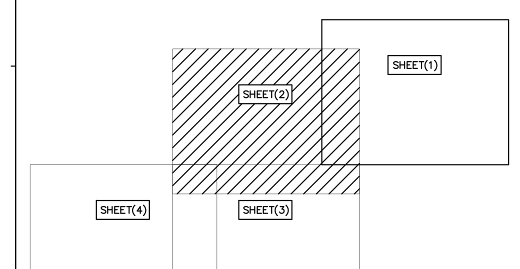

No	INFORMATION	By	Date	Chkd
1	DRAWING ISSUED	By	21/9/18	AO

REVISIONS

ROCK SURVEYING
UNIT 5
BUCKHOLT BUSINESS CENTRE
BUCKHOLT DRIVE
WORCESTER
WR4 9ND
TEL. 01905456384
WWW.ROCKSURVEYING.CO.UK

CLIENT: WOOD PLC

LOCATION: SALTERS CLOSE WERRINGTON

DRAWING TITLE: TOPOGRAPHICAL SURVEY

CAD REFERENCE: 4817-#-SALTERS CLOSE-3D.dwg

SURVEYED BY: AO/JR	DRAWN BY: AO	CHECKED BY: JR	
JOB No: 4817	DATE: 11.09.2018		
SCALE: 1:200 @ A0	SHEET: 2 of 4		

EUROPEAN GPR ASSOCIATION

©2018 COPYRIGHT OF ROCK POWER CONNECTIONS LTD



KEY

AG	ABOVE GROUND	MP	MILE POST
AR	ASSUMED ROUTE	MW	MONITORING WELL
AV	AIR VALVE (WATER SUPPLY)	ND	NO DEPTH (WEAK SIGNAL)
BEL	BELISHA BEACON	NP	NAME PLATE
BT	BRITISH TELECOM IC	NPV	NO PIPES VISIBLE
BD	BACK DROP	OSA	OUTSIDE SURVEY AREA
BL	BED LEVEL	P	POST
BO	BOLLARD	PB	POST BOX
BH	BOREHOLE	PP	PETROL PUMP
BLK	BLOCKED	PD	PIT DEPTH
BS	BUS STOP	PE	POLYETHYLENE
CAM	CAMERA	PF	PITCH FIBRE
CAT	CANTENARY LEVEL	PL	PIT LEVEL
C/B	CLOSED BOARD	PR	PIPE RISER
CC	CONTROL CABINET	P/R	POST & RAIL
CIP	CAST IRON PIPE	PVC	POLYVINYL CHLORIDE PIPE
CIPP	CABLE INLET POINT	P/W	POST & WIRE
CL	COVER LEVEL	PYL	ELECTRIC PYLON
COL	COLUMN	RE	RODDING EYE
CO	CONCRETE PIPE	RS	ROAD SIGN
CONC	CONCRETE	SAP	SAPLING
CP	CATCH PIT	SB	SIGN BOARD
CR	CABLE RISER	SHLT	SHELTER
CRL	CROWN LEVEL	SF	SOFFIT LEVEL
CATV	CABLE TELEVISION IC	SL	SILT LEVEL
DC	DRAINAGE CHANNEL	SM	SIGNALS MERGE
DP	DOWN PIPE	SP	SIGN POST
EIC	ELECTRIC IC	ST	STOP TAP
EG	EARTH GRID	StL	STRUCTURE TOP LEVEL
EP	ELECTRIC POLE	STU	STUMP
ER	EARTH ROD	SV	STOP VALVE
EOT	END OF TRACE	S/W	STONE WALL
FDL	FLOOD LIGHT	TAC	TACTILE PAVING
FH	FIRE HYDRANT	TCB	TELEPHONE CALL BOX
FL	FLOOR LEVEL	TIC	TELECOMS IC
FLD	FLOODED	TL	TRAFFIC LIGHT
FP	FLAG POLE	TM	TICKET MACHINE
GP	GAS PIPE	TOV	TOP OF VALVE
GL	GROUND LIGHT	TP	TELEGRAPH POLE
GY	GULLEY	TPT	TRIAL PIT
GV	GAS VALVE	TS	TRAFFIC SENSOR
GRL	GRILLE COVER	TT	TREE TRUNK
HR	HEAD OF RUN	UTL	UNABLE TO LIFT
H/R	HAND RAIL	UTS	UNABLE TO SURVEY
IC	INSPECTION COVER	UTT	UNABLE TO TRACE
IL	INVERT LEVEL	VC	VITRIFIED CLAY PIPE
I/R	IRON RAIL FENCE	VP	VENT PIPE
KO	KERB OUTLET	WB	WEIGH BRIDGE
JB	JUNCTION BOX	WL	WATER LEVEL
LDR	LADDER	WM	WATER METER
LP	LAMP POST	W/M	WIRE MESH FENCE
MH	MANHOLE	WO	WASH OUT
MKR	MARKER	X(#)	NUMBER OF DUCTS
		(#)E	NUMBER OF EMPTY DUCTS

STORM WATER DRAINAGE ROUTE	COMMS CABLE ROUTE
FOUL WATER DRAINAGE ROUTE	FIBRE OPTIC ROUTE
COMBINED DRAINAGE ROUTE	BRITISH TELECOM CABLE ROUTE
UNKNOWN SERVICE	GPR SIGNAL
HEATING PIPE ROUTE	TRAFFIC SIGNAL CABLE ROUTE
OIL PIPE ROUTE	ELECTRIC CABLE ROUTE
VENT PIPE ROUTE	EARTH WIRE ROUTE
DUCT	GAS PIPE ROUTE
SURVEY BOUNDARY	WATER PIPE ROUTE
(AR) ASSUMED GAS ROUTE	OVERHEAD BT CABLES
(TFR) TAKEN FROM RECORDS	OVERHEAD ELECTRIC CABLES
	0.60d DEPTH IN METRES.

NOTES

CENTER LINE OF SERVICES SHOW.
A REASONABLE SAFETY ZONE SHOULD BE ALLOWED AROUND EACH CENTER LINE OF THE SERVICES SHOWN.

MULTIPLE SERVICES OR LARGER SERVICES ARE SHOWN HATCHED. EXAMPLE:

ELECTRIC BAND

GPR ANOMALY

DRAIN LINES HAVE BEEN SHOWN WHERE POSSIBLE. NOT ALL CONNECTIONS HAVE BEEN ESTABLISHED DUE TO INSUFFICIENT INFORMATION.

ORIGIN, ORIENTATION & DATUM:
OS NATIONAL GRID (OSTN15) DERIVED FROM GPS

DISCLAIMER

Whilst every effort has been made to ensure that the information obtained by non-intrusive geophysical techniques is accurate, factors beyond our control can create situations where intrusive location techniques should be used. All results presented are based on a combination of non-destructive geophysical techniques, together with previous record drawings where available. Non-intrusive methods and the interpretation of the results they supply together with the variable tolerances in-built into the equipment by the manufacturers and certain types of ground conditions, can mitigate against total accuracy and therefore Rock Power Connections LTD cannot guarantee that all required features have been detected or detected in correct positions by the geophysical methods used. Wherever possible, some type of excavation such as trial holes is always highly recommended.

For utility detection, service pipes, valves, syphons, stub connections etc. are not detected but their presence should be anticipated.

Whilst every effort has been made to ensure accuracy, Rock Power Connections LTD cannot be held responsible for any missed underground feature that is not identified.

Please exercise due care and diligence when excavating.

REMEMBER - ALWAYS EXCAVATE WITH CARE

SHEET(1) SHEET(2) SHEET(3) SHEET(4)

No	INFORMATION	By	Date	Chkd
1	DRAWING ISSUED	By	17/9/18	AO

REVISIONS

ROCK SURVEYING
UNIT 5
BUCKHOLT BUSINESS CENTRE
BUCKHOLT DRIVE
WORCESTER
WR4 9ND
TEL. 01905456384

WWW.ROCKSURVEYING.CO.UK

CLIENT: WOOD PLC

LOCATION: SALTERS CLOSE WERRINGTON

DRAWING TITLE: TOPOGRAPHICAL SURVEY

CAD REFERENCE: 4817-#-SALTERS CLOSE-3D.dwg


SURVEYED BY: AO/JR | DRAWN BY: AO | CHECKED BY: JR

JOB No: 4817 | DATE: 11.09.2018

SCALE: 1:200 @ A0 | SHEET: 3 of 4

EUROPEAN GPR ASSOCIATION

©2018 COPYRIGHT OF ROCK POWER CONNECTIONS LTD

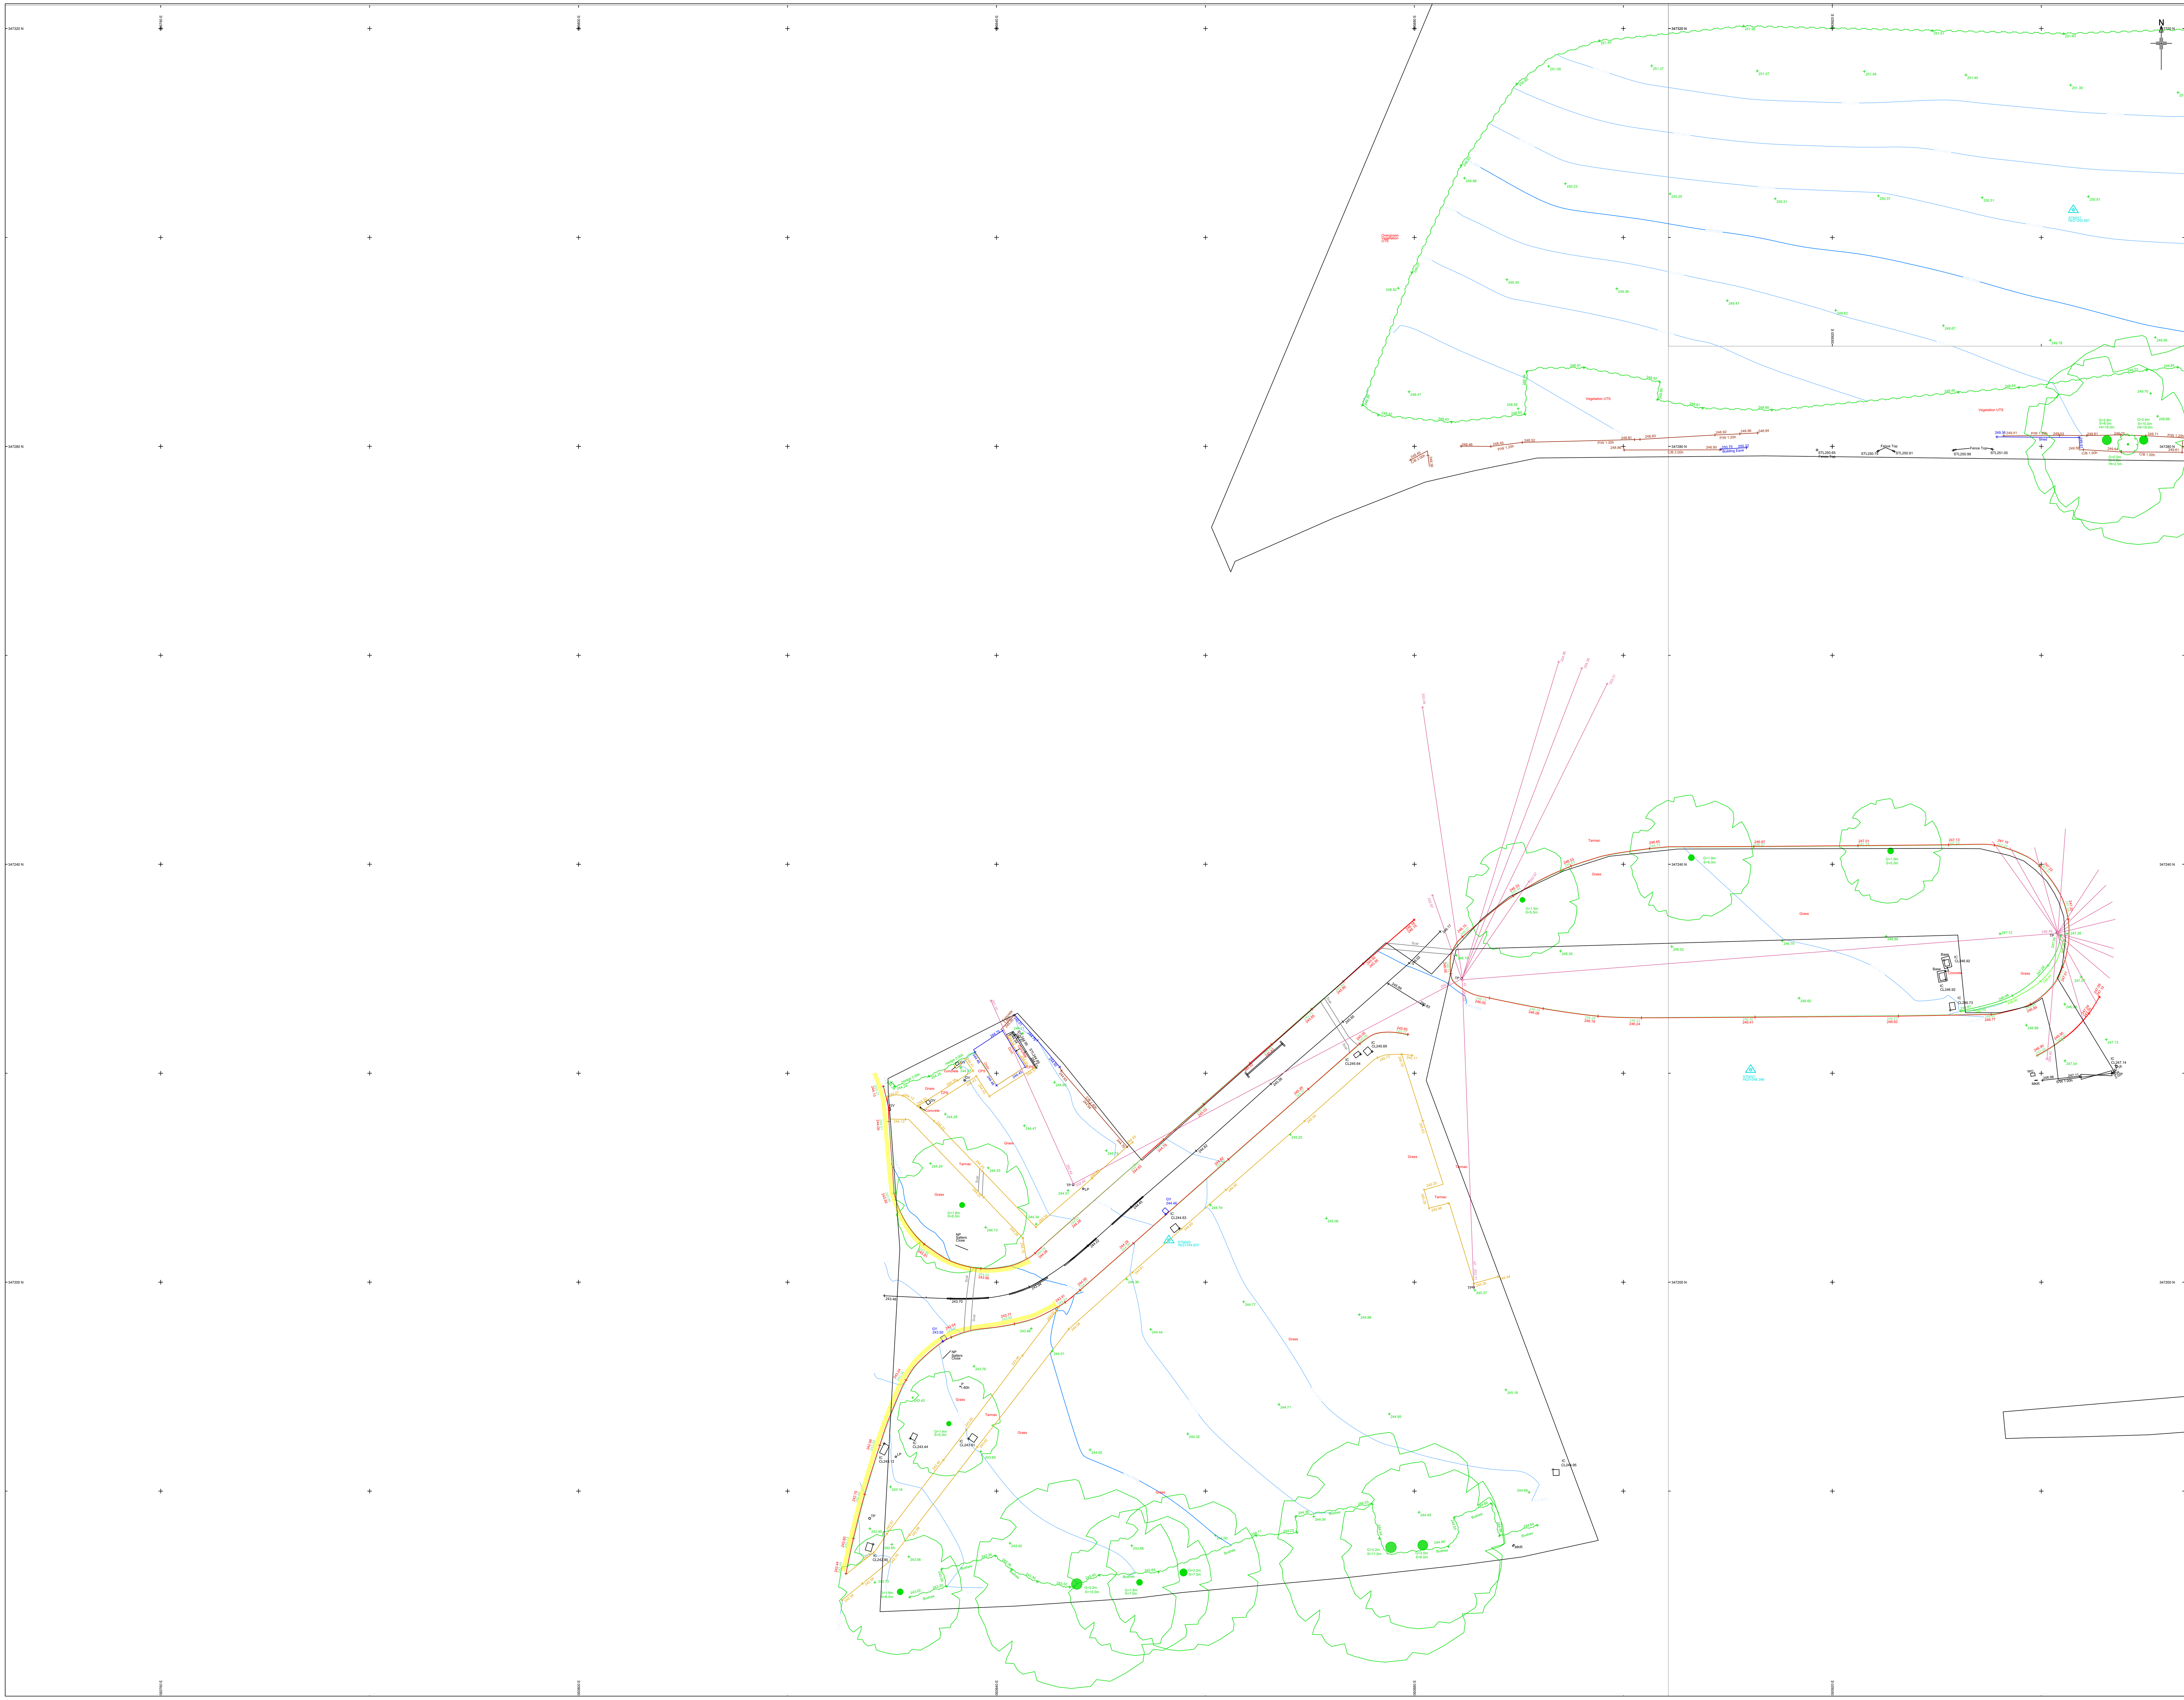

KEY

AG	ABOVE GROUND	MP	MILE POST
AR	ASSUMED ROUTE	MW	MONITORING WELL
AV	AIR VALVE (WATER SUPPLY)	ND	NO DEPTH (WEAK SIGNAL)
BEL	BELISHA BEACON	NP	NAME PLATE
BT	BRITISH TELECOM IC	NPV	NO PIPES VISIBLE
BD	BACK DROP	OSA	OUTSIDE SURVEY AREA
BL	BED LEVEL	P	POST
BO	BOLLARD	PB	POST BOX
BH	BOREHOLE	PP	PETROL PUMP
BLK	BLOCKED	PD	PIT DEPTH
BS	BUS STOP	PE	POLYETHYLENE
CAM	CAMERA	PF	PITCH FIBRE
CAT	CANTENARY LEVEL	PL	PIT LEVEL
C/B	CLOSED BOARD	PR	PIPE RISER
CC	CONTROL CABINET	P/R	POST & RAIL
CIP	CAST IRON PIPE	PVC	POLYVINYL CHLORIDE PIPE
CIPP	CABLE INLET POINT	P/W	POST & WIRE
CL	COVER LEVEL	PYL	ELECTRIC PYLON
COL	COLUMN	RE	RODDING EYE
CO	CONCRETE PIPE	RS	ROAD SIGN
CONC	CONCRETE	SAP	SAPLING
CP	CATCH PIT	SB	SIGN BOARD
CR	CABLE RISER	SHLT	SHELTER
CRL	CROWN LEVEL	SF	SOFFIT LEVEL
CATV	CABLE TELEVISION IC	SL	SILT LEVEL
DC	DRAINAGE CHANNEL	SM	SIGNALS MERGE
DP	DOWN PIPE	SP	SIGN POST
EIC	ELECTRIC IC	ST	STOP TAP
EG	EARTH GRID	StL	STRUCTURE TOP LEVEL
EP	ELECTRIC POLE	STU	STUMP
ER	EARTH ROD	SV	STOP VALVE
EOT	END OF TRACE	S/W	STONE WALL
FDL	FLOOD LIGHT	TAC	TACTILE PAVING
FH	FIRE HYDRANT	TCB	TELEPHONE CALL BOX
FL	FLOOR LEVEL	TIC	TELECOMS IC
FLD	FLOODED	TL	TRAFFIC LIGHT
FP	FLAG POLE	TM	TICKET MACHINE
GP	GAS PIPE	TOV	TOP OF VALVE
GL	GROUND LIGHT	TP	TELEGRAPH POLE
GY	GULLEY	TPT	TRIAL PIT
GV	GAS VALVE	TS	TRAFFIC SENSOR
GRL	GRILLE COVER	TT	TREE TRUNK
HR	HEAD OF RUN	UTL	UNABLE TO LIFT
H/R	HAND RAIL	UTS	UNABLE TO SURVEY
IC	INSPECTION COVER	UTT	UNABLE TO TRACE
IL	INVERT LEVEL	VC	VITRIFIED CLAY PIPE
I/R	IRON RAIL FENCE	VP	VENT PIPE
KO	KERB OUTLET	WB	WEIGH BRIDGE
JB	JUNCTION BOX	WL	WATER LEVEL
LDR	LADDER	WM	WATER METER
LP	LAMP POST	W/M	WIRE MESH FENCE
MH	MANHOLE	WO	WASH OUT
MKR	MARKER	X(#)	NUMBER OF DUCTS
		(#)E	NUMBER OF EMPTY DUCTS

>	STORM WATER DRAINAGE ROUTE	C	COMMS CABLE ROUTE
>>	FOUL WATER DRAINAGE ROUTE	FO	FIBRE OPTIC ROUTE
>>>	COMBINED DRAINAGE ROUTE	T	BRITISH TELECOM CABLE ROUTE
U	UNKNOWN SERVICE	GPR	GPR SIGNAL
H	HEATING PIPE ROUTE	TS	TRAFFIC SIGNAL CABLE ROUTE
O	OIL PIPE ROUTE	E	ELECTRIC CABLE ROUTE
V	VENT PIPE ROUTE	EW	EARTH WIRE ROUTE
DT	DUCT	G	GAS PIPE ROUTE
	SURVEY BOUNDARY	W	WATER PIPE ROUTE
(AR) G	ASSUMED GAS ROUTE		OVERHEAD BT CABLES
(TFR) >	TAKEN FROM RECORDS		OVERHEAD ELECTRIC CABLES
		0.60d	DEPTH IN METRES.

NOTES

CENTER LINE OF SERVICES SHOW.
A REASONABLE SAFETY ZONE SHOULD BE ALLOWED AROUND EACH CENTER LINE OF THE SERVICES SHOWN.

MULTIPLE SERVICES OR LARGER SERVICES ARE SHOWN HATCHED. EXAMPLE:

ELECTRIC BAND

GPR ANOMALY

DRAIN LINES HAVE BEEN SHOWN WHERE POSSIBLE. NOT ALL CONNECTIONS HAVE BEEN ESTABLISHED DUE TO INSUFFICIENT INFORMATION.

ORIGIN, ORIENTATION & DATUM:
OS NATIONAL GRID (OSTN15) DERIVED FROM GPS

DISCLAIMER

Whilst every effort has been made to ensure that the information obtained by non-intrusive geophysical techniques is accurate, factors beyond our control can create situations where intrusive location techniques should be used. All results presented are based on a combination of non-destructive geophysical techniques, together with previous record drawings where available. Non-intrusive methods and the interpretation of the results they supply together with the variable tolerances in-built into the equipment by the manufacturers and certain types of ground conditions, can mitigate against total accuracy and therefore Rock Power Connections LTD cannot guarantee that all required features have been detected or detected in correct positions by the geophysical methods used. Wherever possible, some type of excavation such as trial holes is always highly recommended.

For utility detection, service pipes, valves, syphons, stub connections etc. are not detected but their presence should be anticipated.

Whilst every effort has been made to ensure accuracy, Rock Power Connections LTD cannot be held responsible for any missed underground feature that is not identified.

Please exercise due care and diligence when excavating.

REMEMBER - ALWAYS EXCAVATE WITH CARE

SHEET(1) SHEET(2) SHEET(3) SHEET(4)

No	INFORMATION	By	Date	Chkd
1	DRAWING ISSUED	By	21/9/18	AO

REVISIONS

ROCK SURVEYING

UNIT 5
BUCKHOLT BUSINESS CENTRE
BUCKHOLT DRIVE
WORCESTER
WR4 9ND
TEL. 01905456384

WWW.ROCKSURVEYING.CO.UK

CLIENT: WOOD PLC

LOCATION: SALTERS CLOSE WERRINGTON

DRAWING TITLE: TOPOGRAPHICAL SURVEY

CAD REFERENCE: 4817-#-SALTERS CLOSE-PROVISIONAL-2D.dwg

SURVEYED BY: AO/JR | DRAWN BY: AO | CHECKED BY: JR

JOB No: 4817 | DATE: 11.09.2018

SCALE: 1:200 @ A0 | SHEET: 4 of 4

EUROPEAN GPR ASSOCIATION

©2018 COPYRIGHT OF ROCK POWER CONNECTIONS LTD