

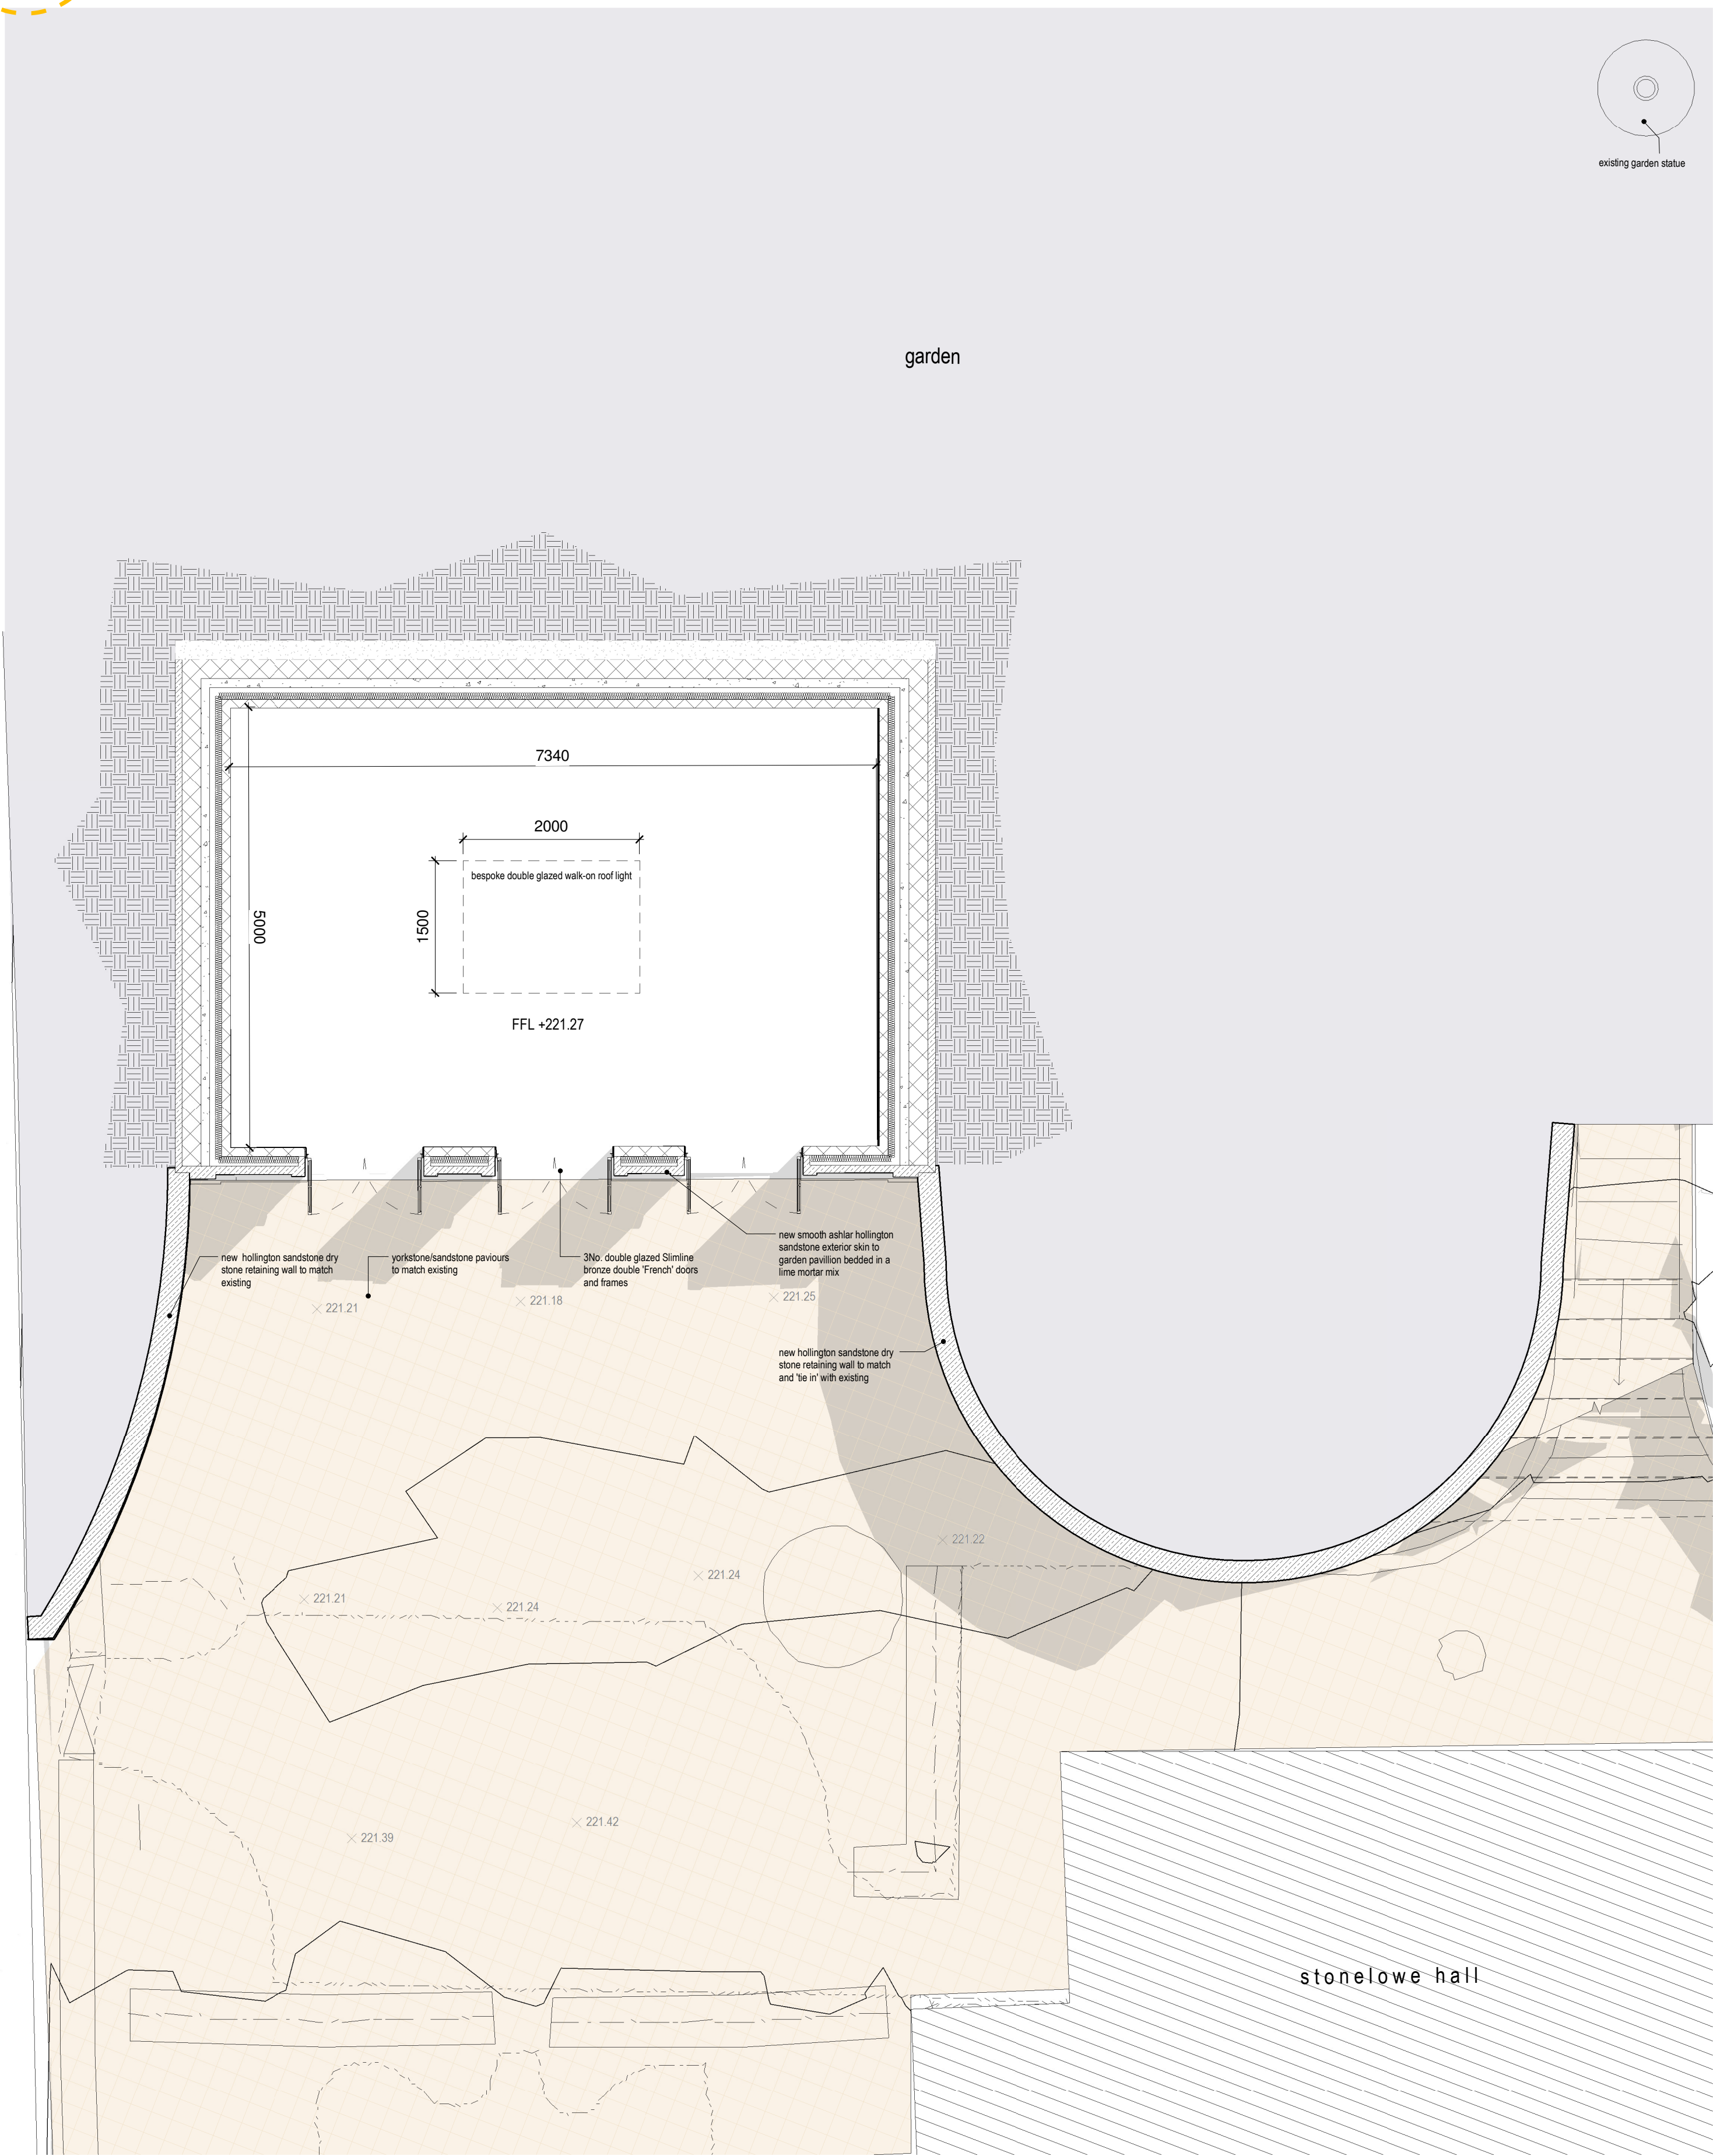


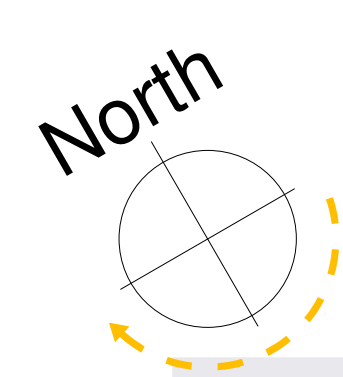

ground floor plan 'as proposed'

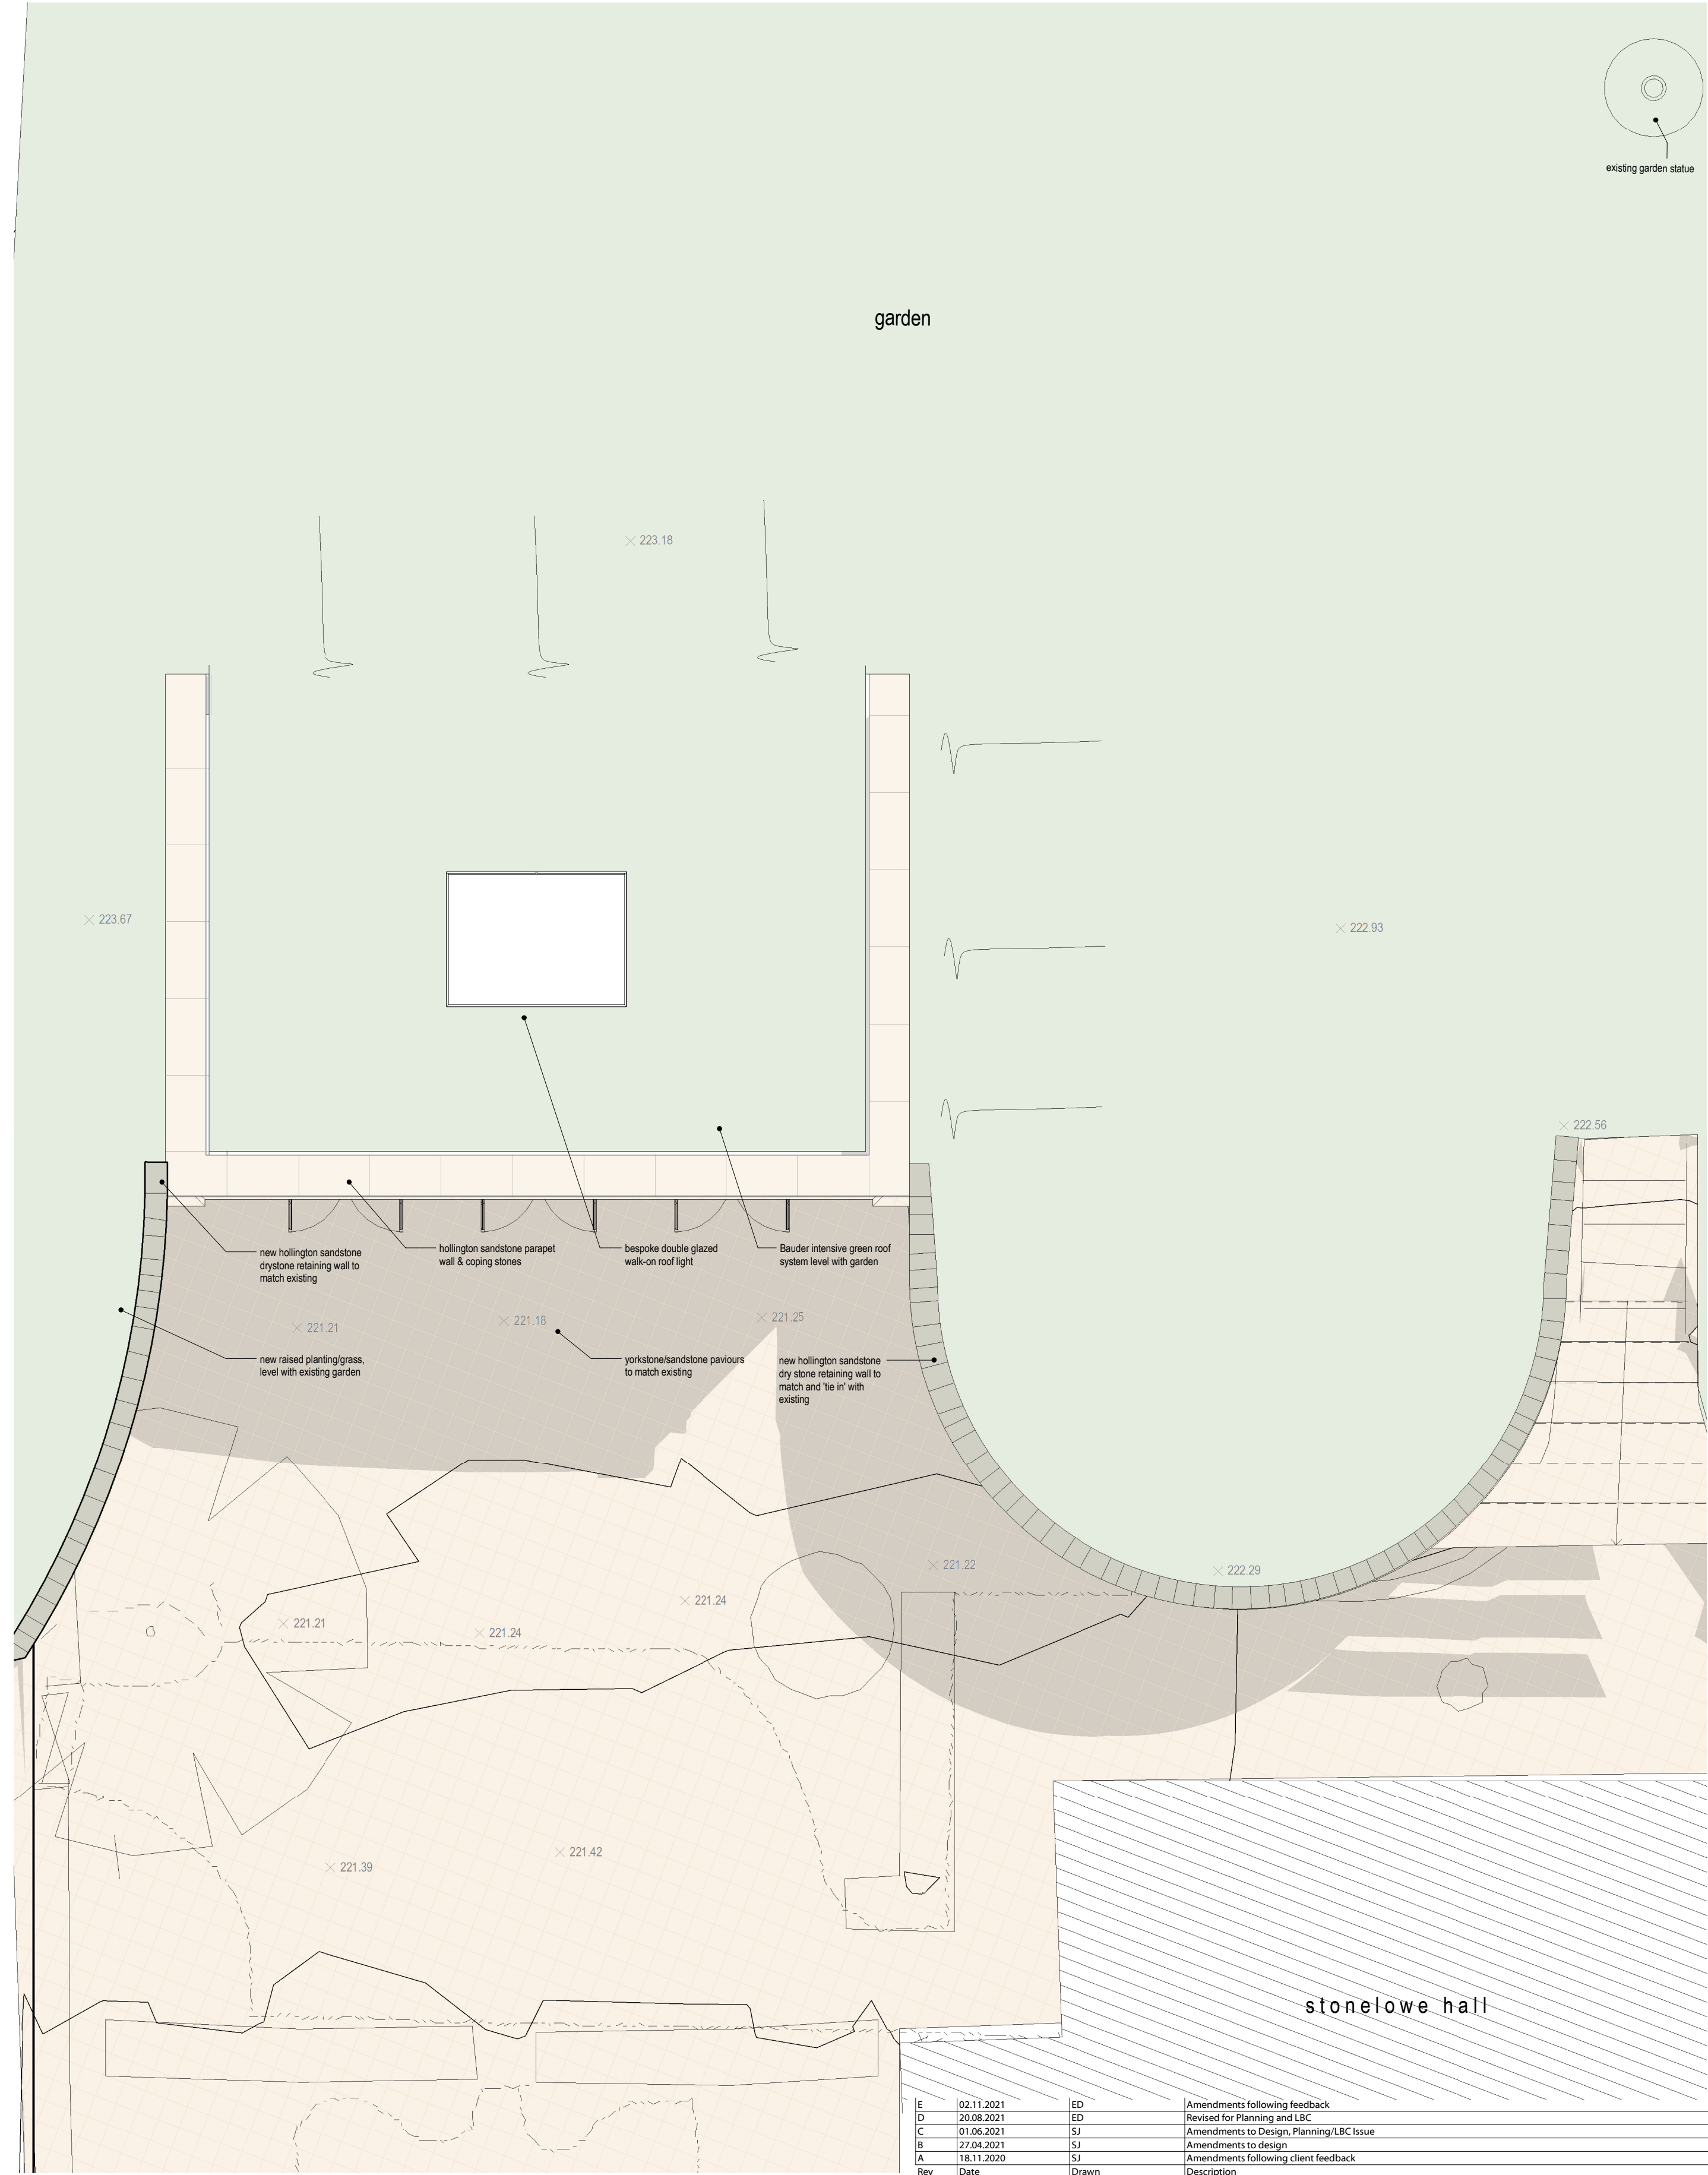

roof plan 'as proposed'

Rev		Date	Drawn	Description
E		02.11.2021	ED	Amendments following feedback
D		20.08.2021	ED	Revised for Planning and LBC
C		01.06.2021	SJ	Amendments to Design, Planning/LBC Issue
B		27.04.2021	SJ	Amendments to design
A		18.11.2020	SJ	Amendments following client feedback
Rev		Date	Drawn	Description
Client				Clerk Bank House Clerk Bank LEEK Staffordshire ST13 5HE
Project				Stonelowe Hall - Freestanding Orangery / Garden Pavilion LONOSDON ST9 9QH
Status				PLANNING / LBC APPLICATION
Title				Ground Floor Plan & Roof Plan 'as proposed'
Scale		1 : 50	Size	A1
Drawn		SJ	CH	CH
Date		27.10.2020	Rev.	E