


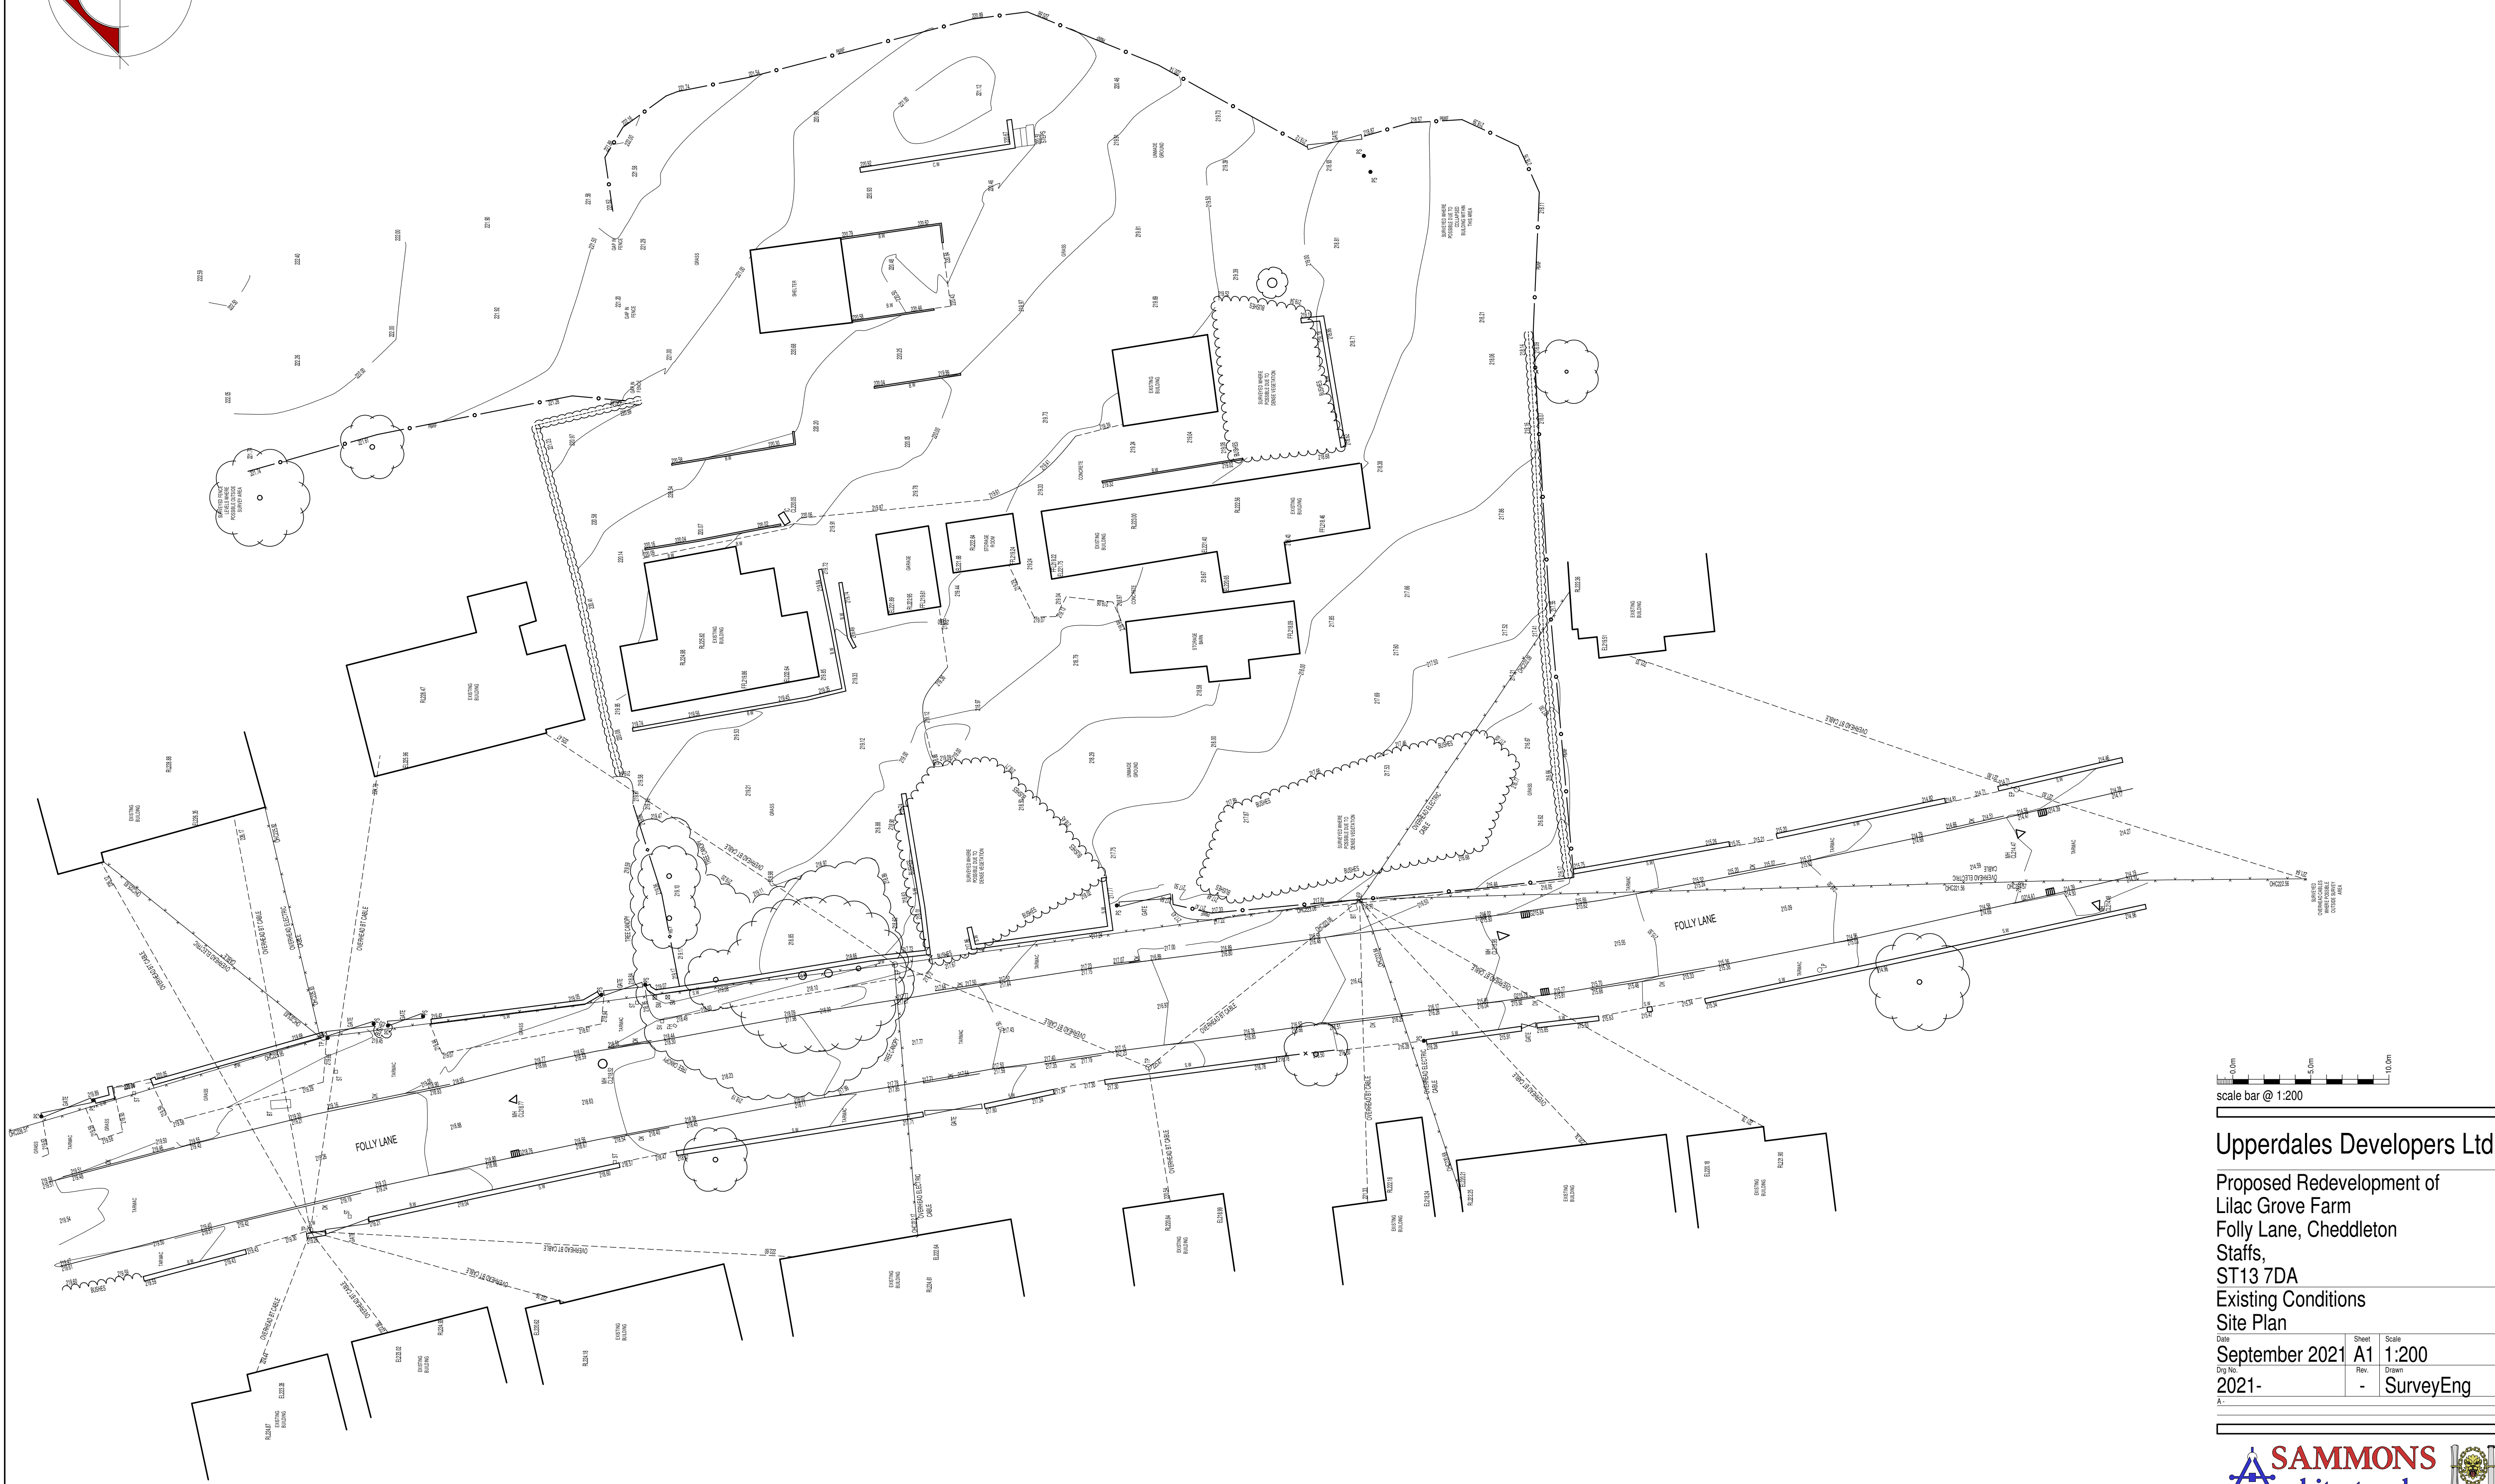

Upperdales Developers Ltd

Date	Sheet	Scale
September 2021	A1	1:200
Dwg No.	Rev.	Drawn
2021-	-	SurveyEng



This drawing is copyright.
All dimensions must be checked prior to commencement.